


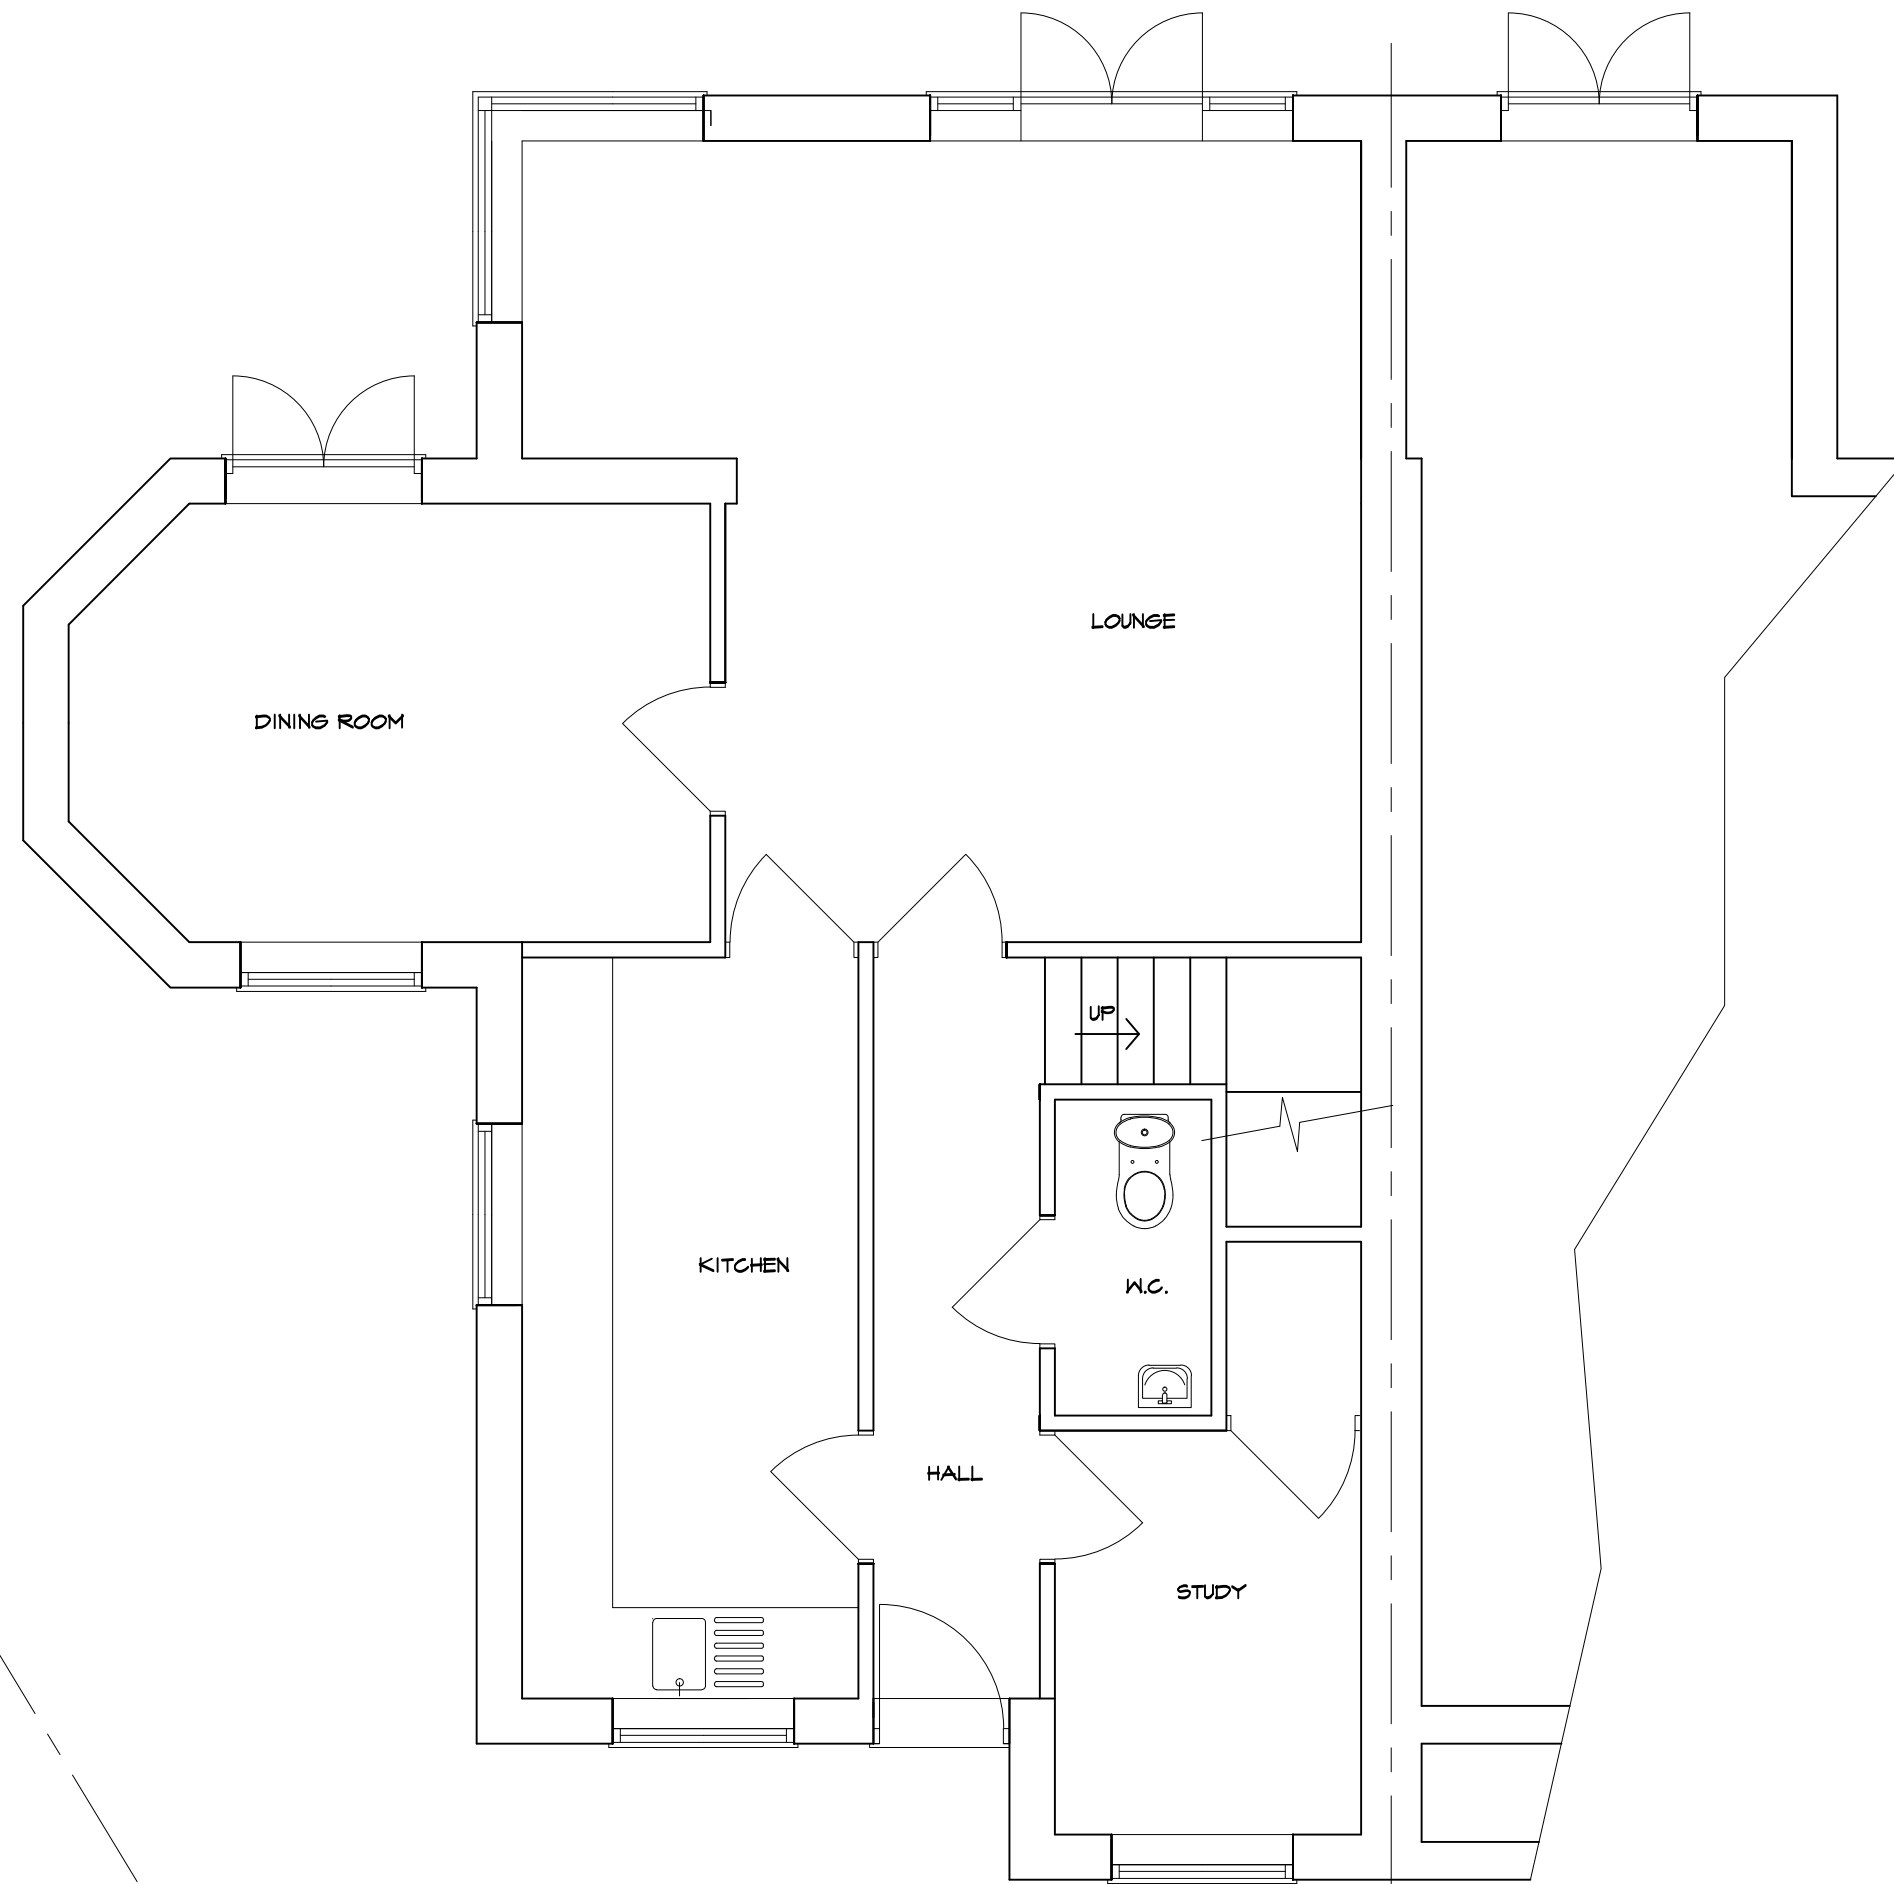

SCALE 1:50

EXISTING GROUND FLOOR PLAN

PROJECT PROPOSED DEVELOPMENT AT ; 5A SHAKESPEARE CLOSE CAVERSHAM, READING RG4 6QE				
TITLE 				