
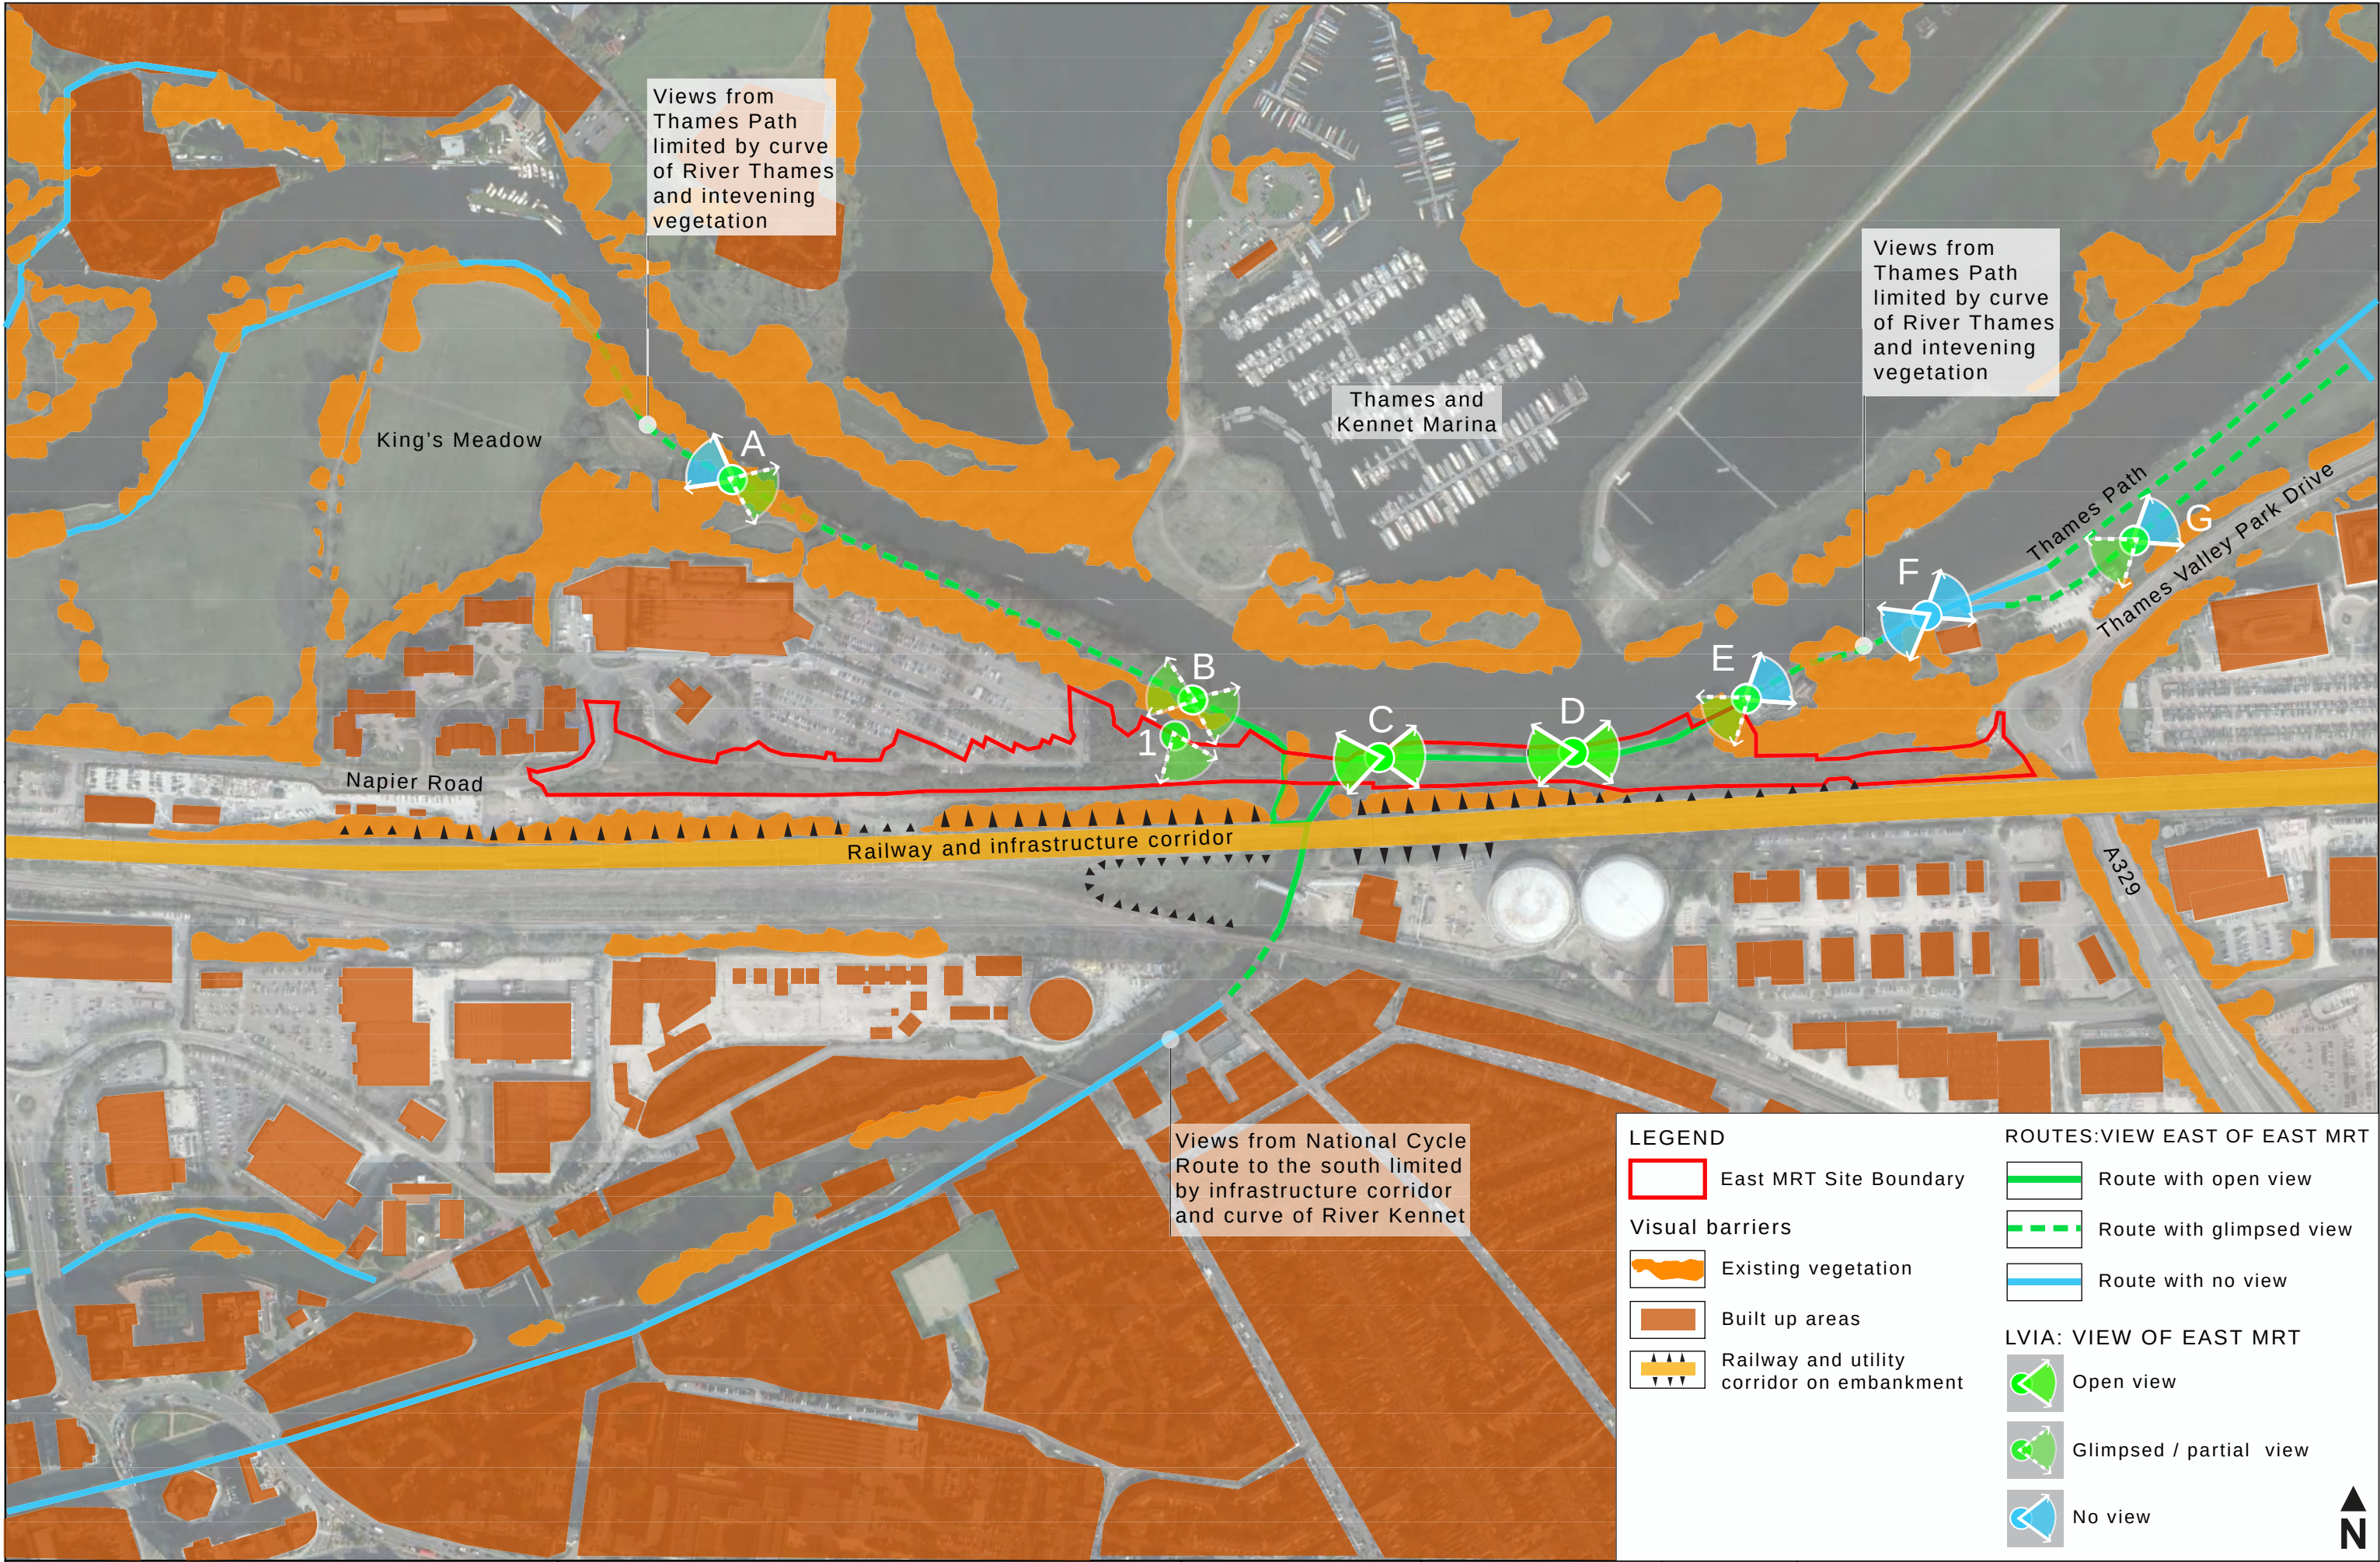






**Fig 12.5: Viewpoint Location Plan**

# **28791- East Reading MRT**

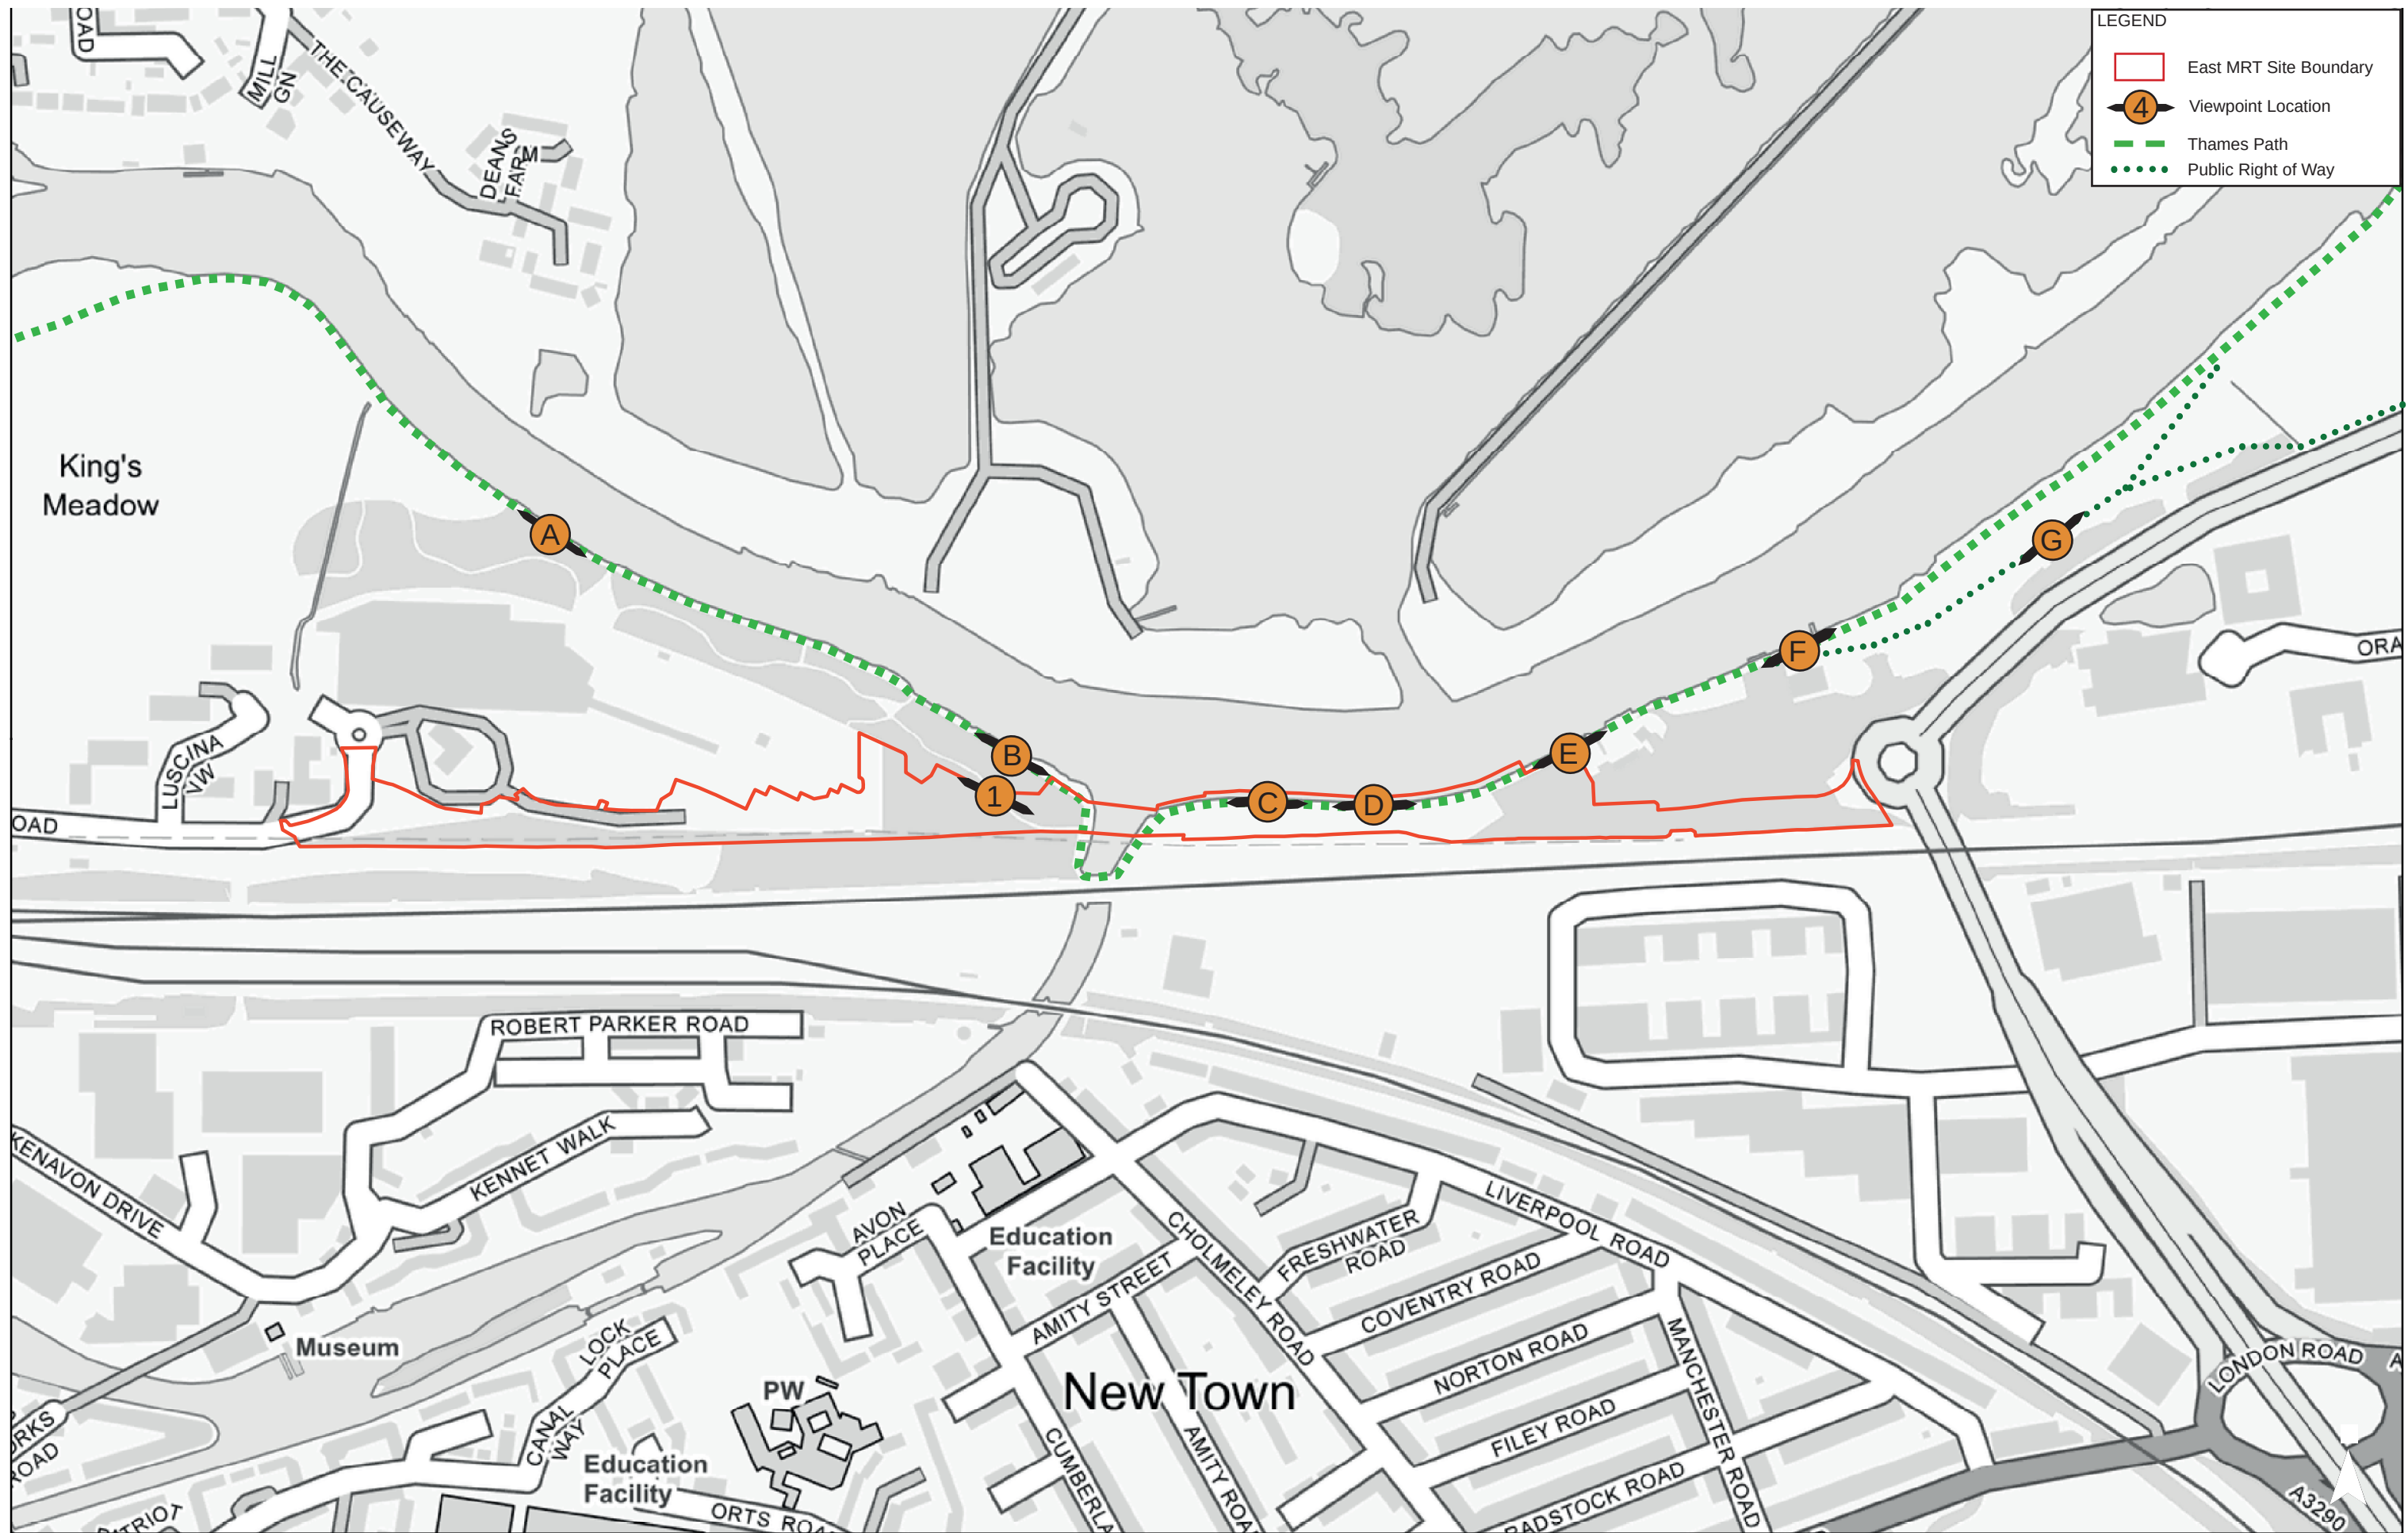


Date: 28/09/2018  
 Drawn: DW  
 Checked: NJ

Drawing No: 28791-4506

0 250 meters



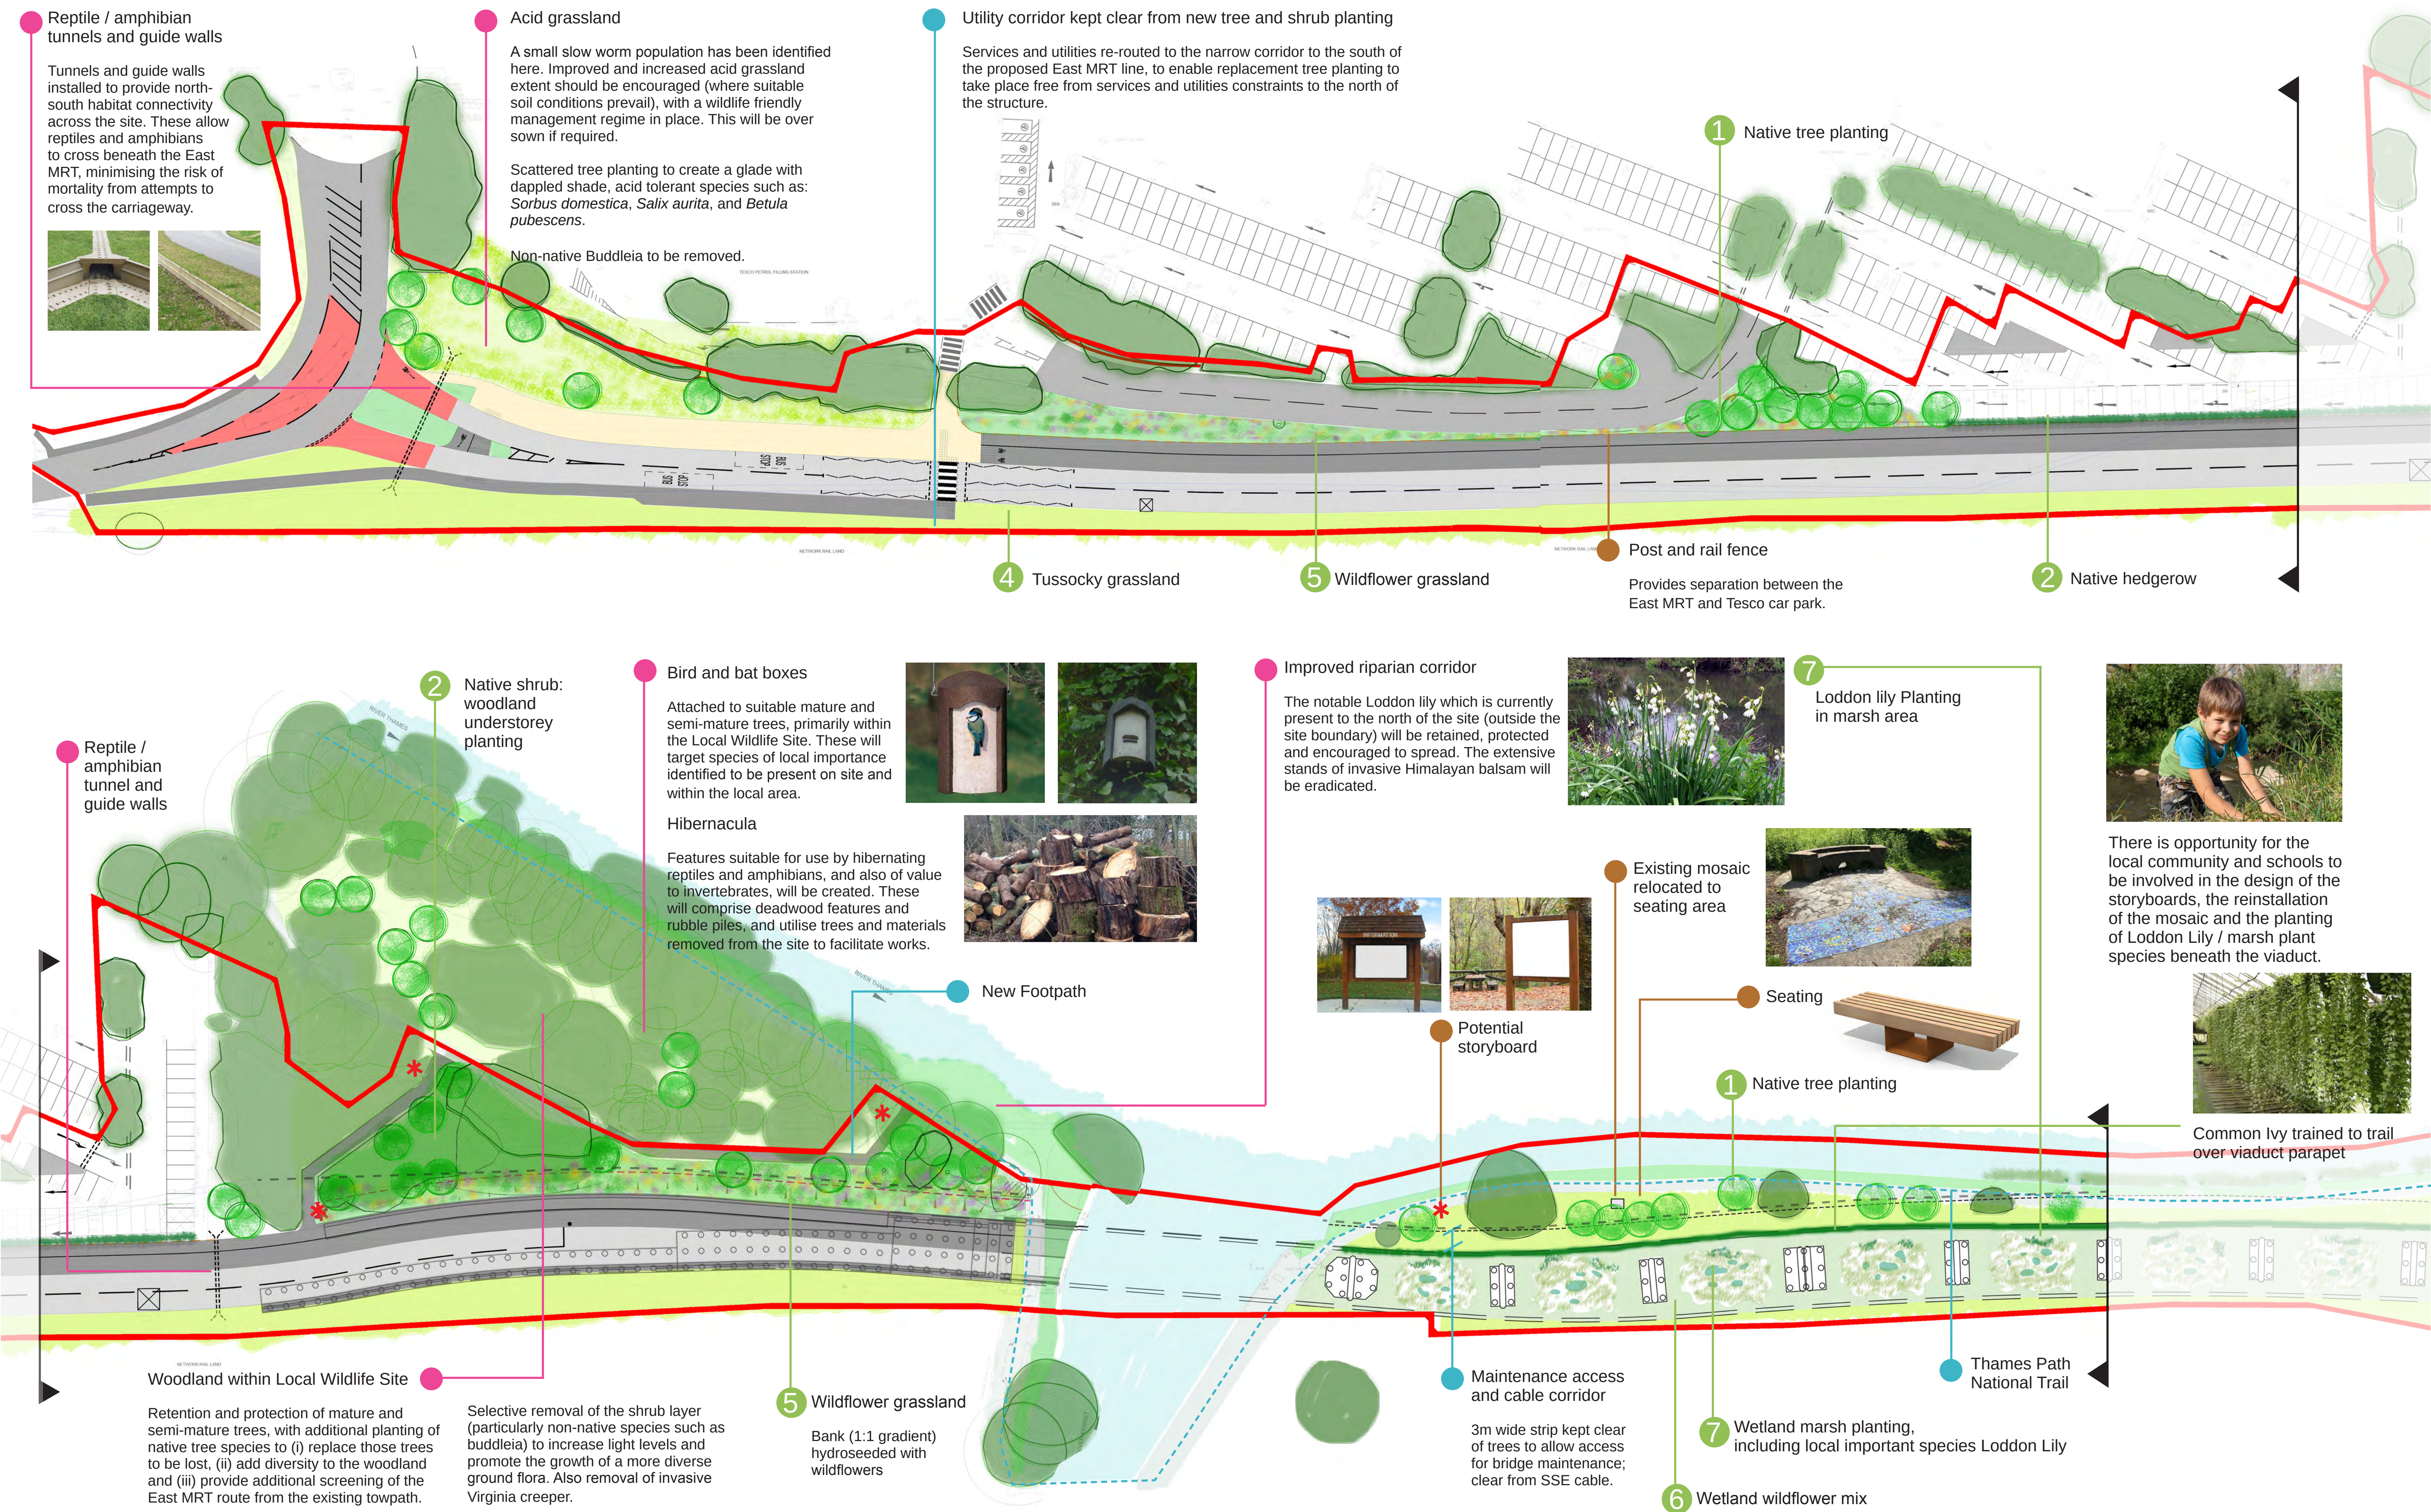

# LANDSCAPE AND ECOLOGY STRATEGY

FIGURE 12.6 SHEET 1 / 2

## 28791 EAST READING MRT



**Client**  
Drawing No  
Date

Reading Borough Council  
28791-3008-002  
09.10.18

**Drawn by**  
Checked by  
Scale

RJ  
NJ  
1:500 @ A1

**Revision**

G 09.10.18 | Boundary revised | DW, NJ  
F 29.05.18 | Boundary revised | SL, CU, NJ  
E 26.04.2018 | Image updates | SL, CU, NJ  
D 19.04.2018 | Minor revisions | SL, NJ, NJ

**Notes**  
• Refer to PBA engineer drawings for structural design of bridge;  
• Refer to Treework Environmental Practice tree protection plan, constraints plan, A.M.S and A.I.A for details on tree removal and retention;  
• All tree planting subject to developed service and utility plans.

## LEGEND

- Landscape and ecological management and enhancement
- Planting palette
- Landscape elements
- Access