


**SITE LOCATION PLAN
AREA 2 HA
SCALE 1:1250 on A4
CENTRE COORDINATES: 471004, 173407**

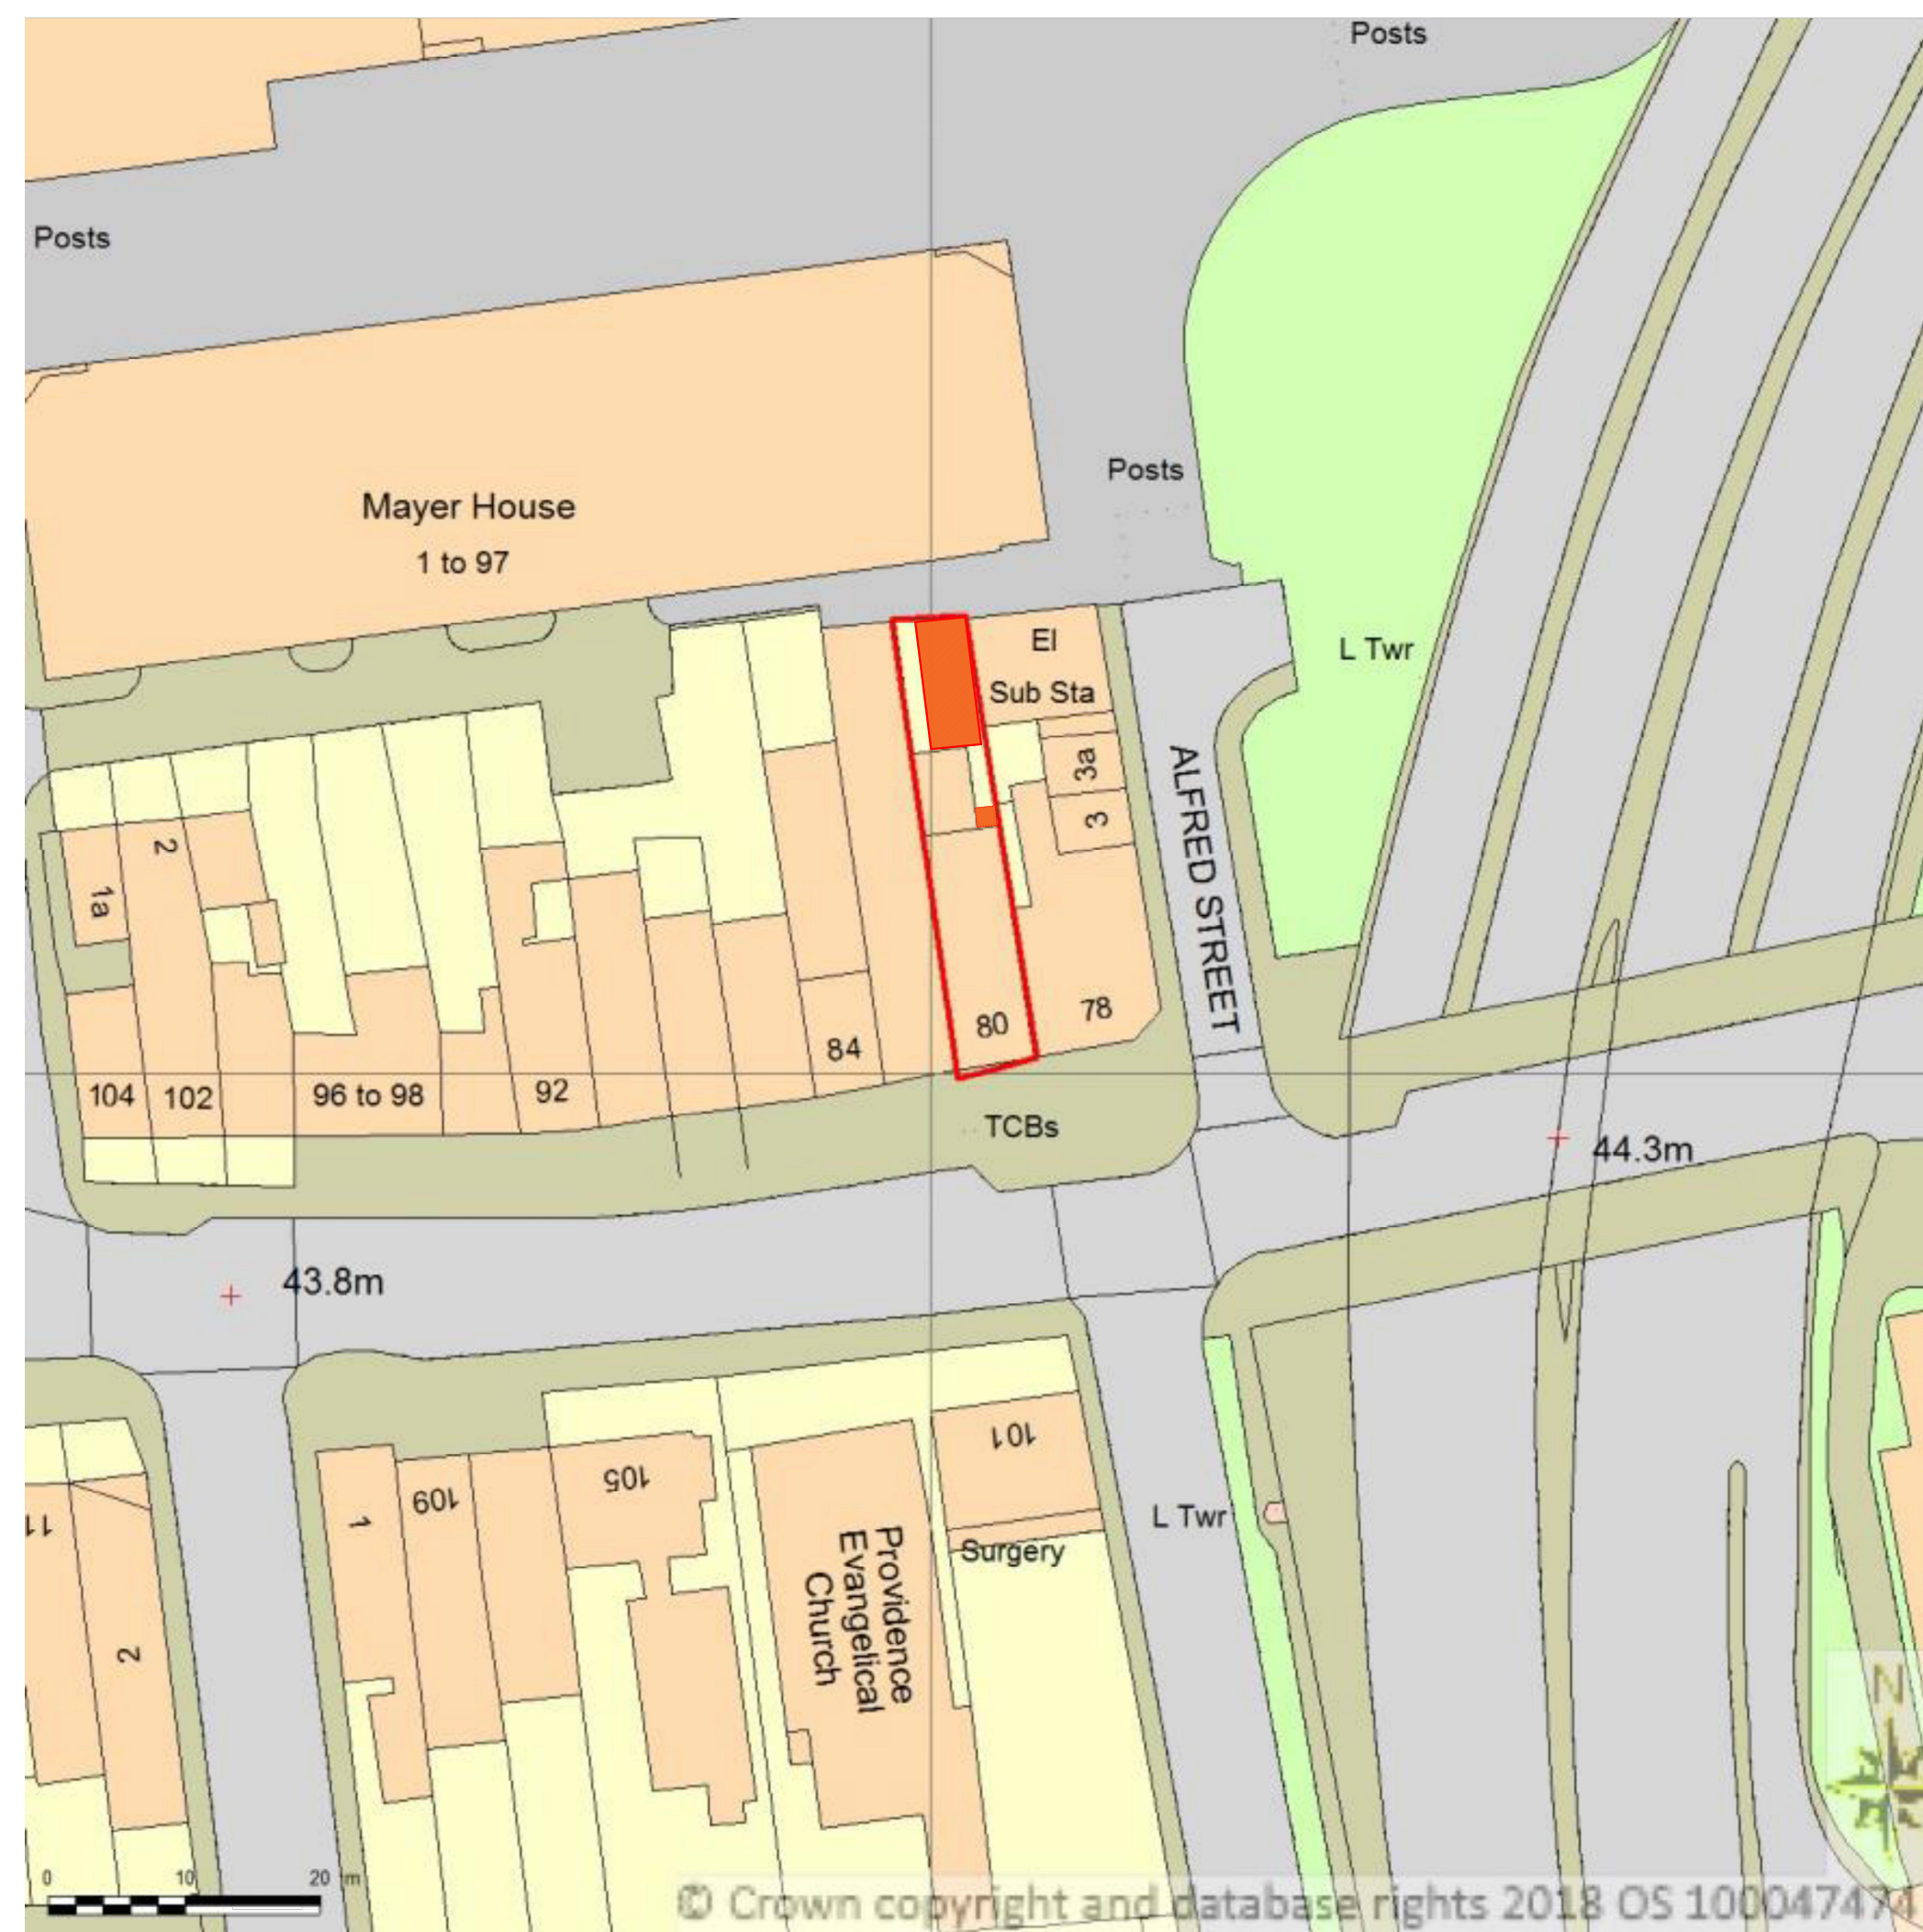

**Supplied by Streetwise Maps Ltd
www.streetwise.net
Licence No: 100047474
22/11/2018 13:53**

Site Plan 1:500

80 Oxford Road, Reading, RG1 7LJ