

GENERAL NOTES:

- Ref:
- 1) Non-carbonated slate formed by tectonic compression.
 - 2) Parex Render. GOO Natural White finish.
 - 3) Vertical Zinc Panels installed onto a lock in system. The panels are to be screwed into the external wall.
 - 4) Obscured Level 3 Glass Window. Offering a medium level of privacy. Clock face partially obscured.
 - 5) Zinc Standing Seam Roof: QUARTZ-ZINC offers an appearance and texture that does not change over time. When QUARTZ-ZINC is scratched, it will self heal. The grey tones of QUARTZ-ZINC blend well with existing construction – ideal for refurbishment.
 - 6) Vertical Timber Cladding System: External cladding to be installed as per manufacturers specifications. Timber cladding to be located eternally around the curved element of the building.

A	Issue For Approval	07/18
No	Revision / Issue	Date

Site :
Land Adjacent to
102 Radstock Road
Reading
RG1 3PR


Project Title :
New Build 3-Bedroom Dwelling
Under The Approved Planning
Application: (171660).

Client :
Mr. Khairul Iqbal Rob
14 Burrell Close,
Middlesex,
HA8 8FH

Do not scale from this drawing. The information may be suitable for discussion purposes and for obtaining Planning Approval Only. This drawing is NOT for construction purposes and should not be relied upon for any other works. This drawing is copyright and may not be copied or altered in any way except by way of written permission from the designers.

Copyright 2016 - 2019

Project Ref No : ABP-RR102-37	Sheet No : MS-0
Date : July 2018	Drawn By : ABP
Scale : VARIED @ A-3	

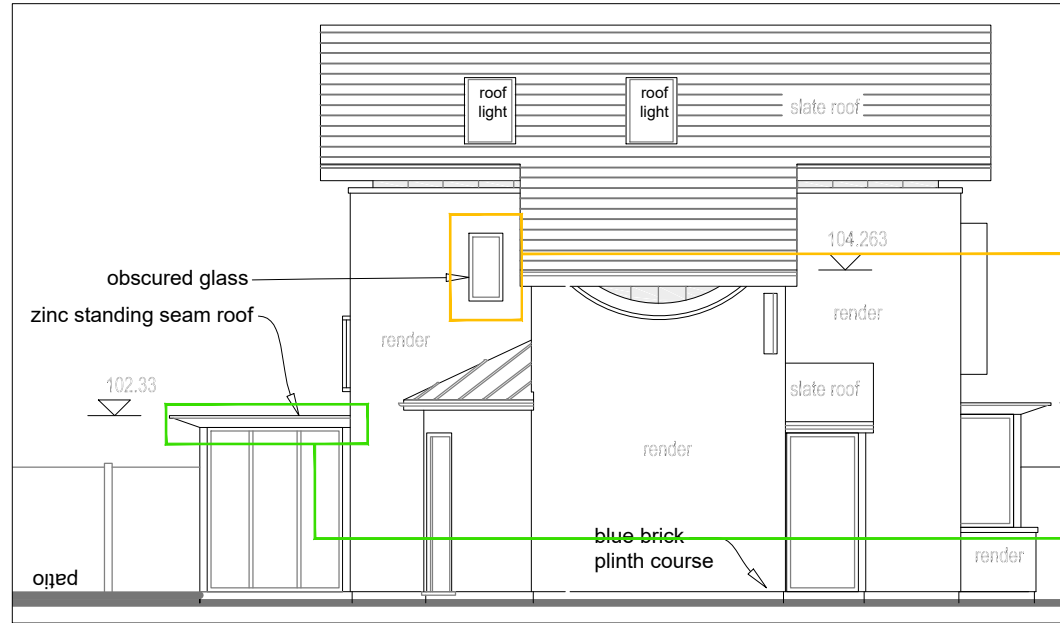



PROPOSED FLANK ELEVATION
Scale: 1/100




Ref: 4 - Obscure Glass Window



Ref: 5 - Zinc Standing Seam Roof

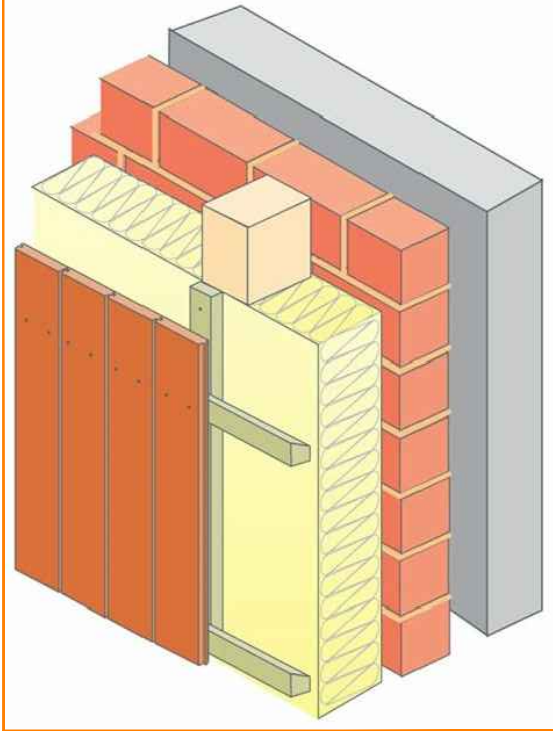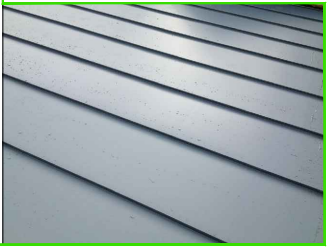

Ref: 6 - Vertical Timber Cladding

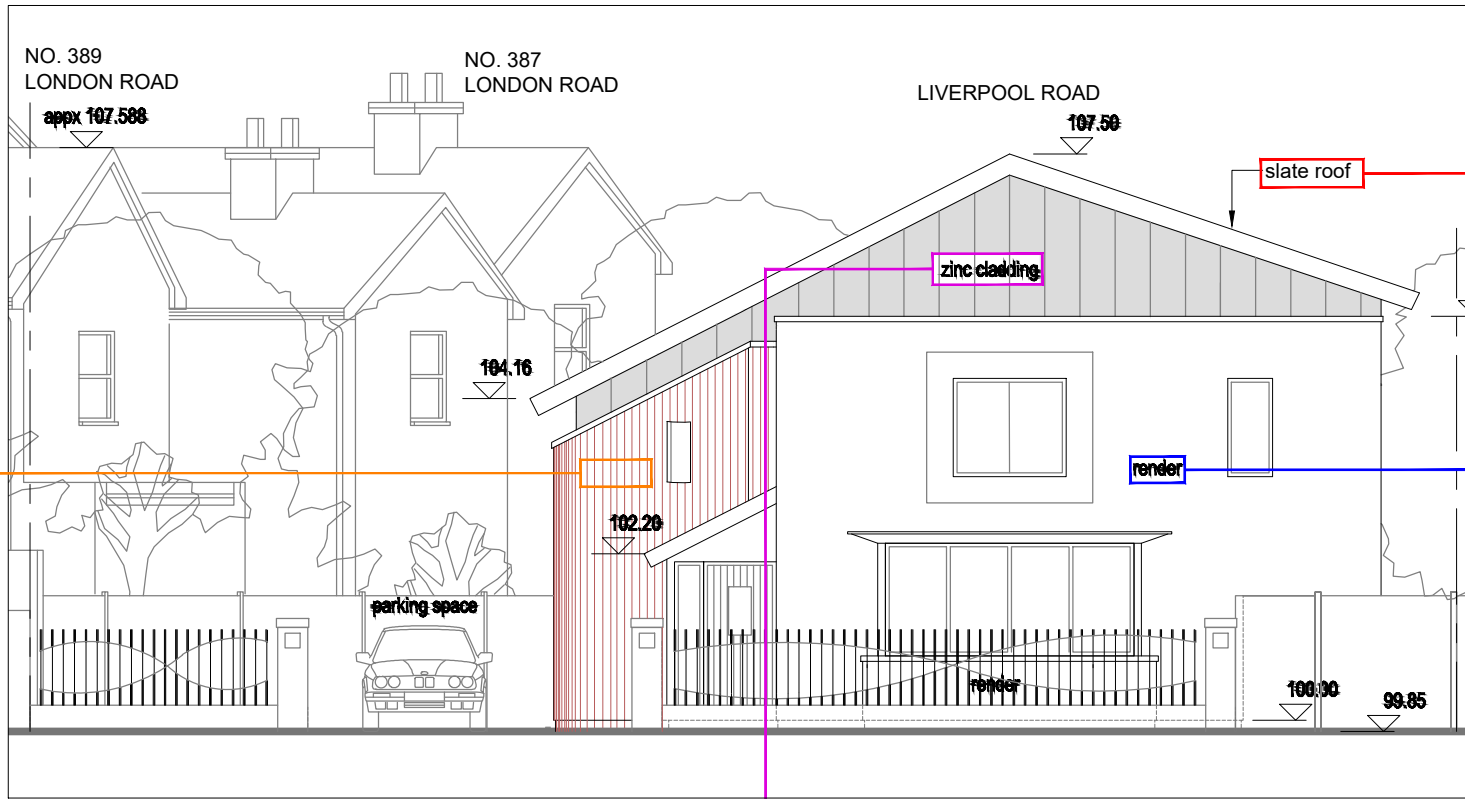



PROPOSED FRONT ELEVATION
Scale: 1/100




Ref: 3 - Vertical Zinc Panels

High-Performance Continuous Insulation Panels

- Provides air, water, thermal and vapor protection in a single-panel component
- No thermal bridges
- Quick and easy to install behind any type of façade
- Separated from the interior of the building by an approved thermal barrier

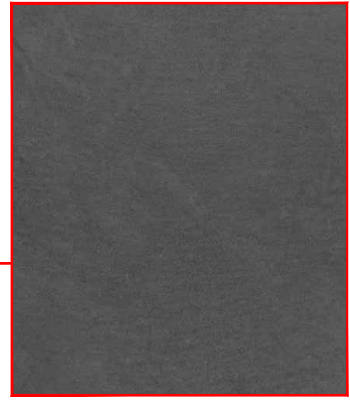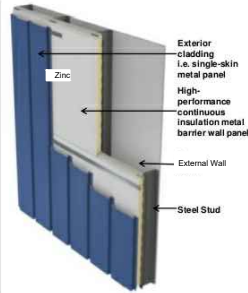

Ref: 1 - CUPA 2 Dark grey roof slate tile

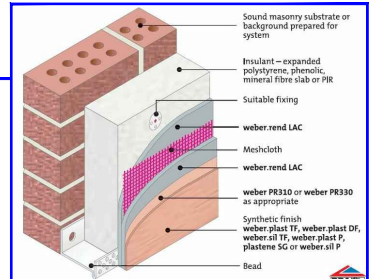

Ref: 2 - Parex External Render

PROPOSED MATERIALS
Scale: 1/100