


Site Plan/Block Plan

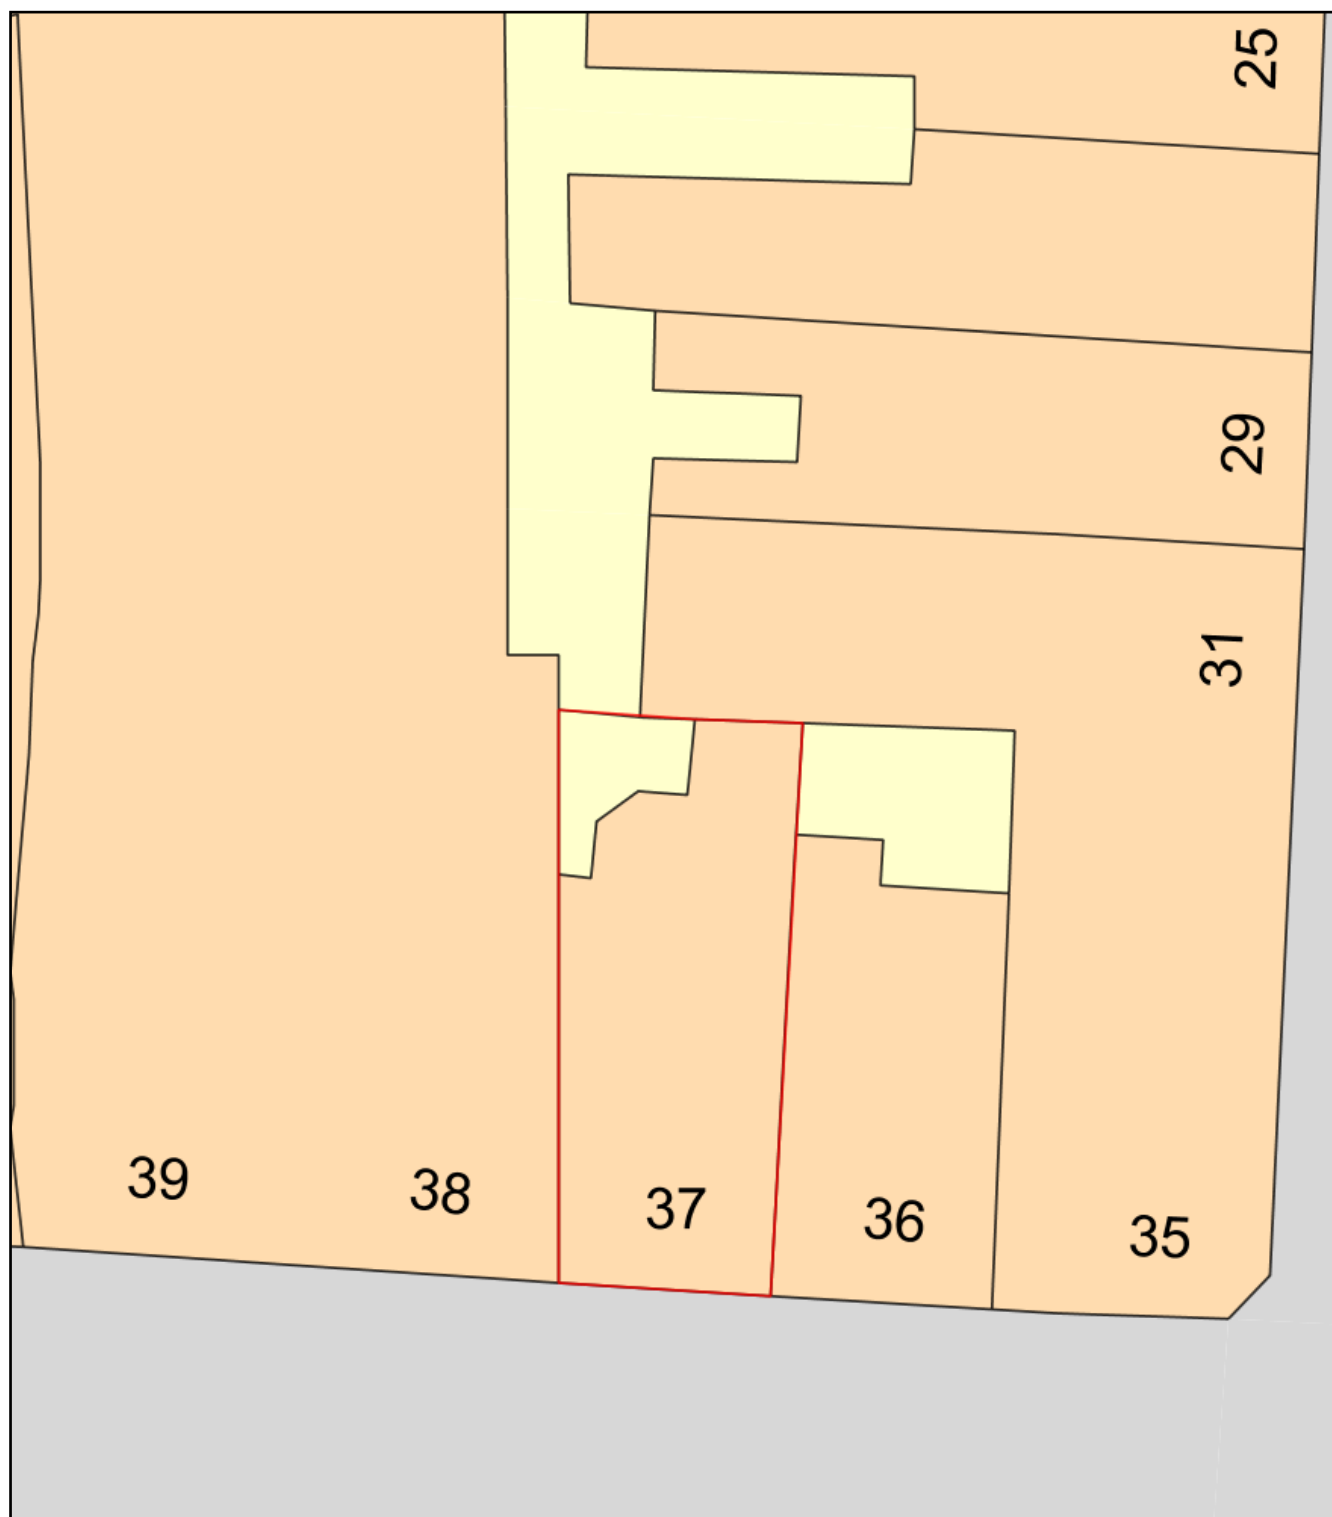

0 10
Metres



Plan Produced for: Royal London Asset Management

Date Produced: 21 Aug 2018

Plan Reference Number: TQRQM18233141437536

Scale: 1:200 @ A4