

170839

24 MAY 2017

The floor plan shows two identical apartment units, Unit 6 and Unit 7, each measuring 42 sq.m. The units are separated by a central corridor. Each unit consists of a Kitchen, a Shower Room, and a Living/Dining area. The Kitchen includes a stove, sink, and refrigerator. The Shower Room includes a toilet, shower, and sink. The Living/Dining area includes a sofa, coffee table, and television. The plan also shows the layout of the central corridor and the entrance to each unit.


Unit 6 (42 sq.m.)

- Kitchen:** Located at the top left of the unit, featuring a stove, sink, and refrigerator.
- Shower Room:** Located at the top right of the unit, featuring a toilet, shower, and sink.
- Living/Dining:** Located at the bottom left of the unit, featuring a sofa, coffee table, and television.

Unit 7 (42 sq.m.)

- Kitchen:** Located at the top right of the unit, featuring a stove, sink, and refrigerator.
- Shower Room:** Located at the top left of the unit, featuring a toilet, shower, and sink.
- Living/Dining:** Located at the bottom right of the unit, featuring a sofa, coffee table, and television.

GROUND FLOOR PART PLAN
scale 1:50

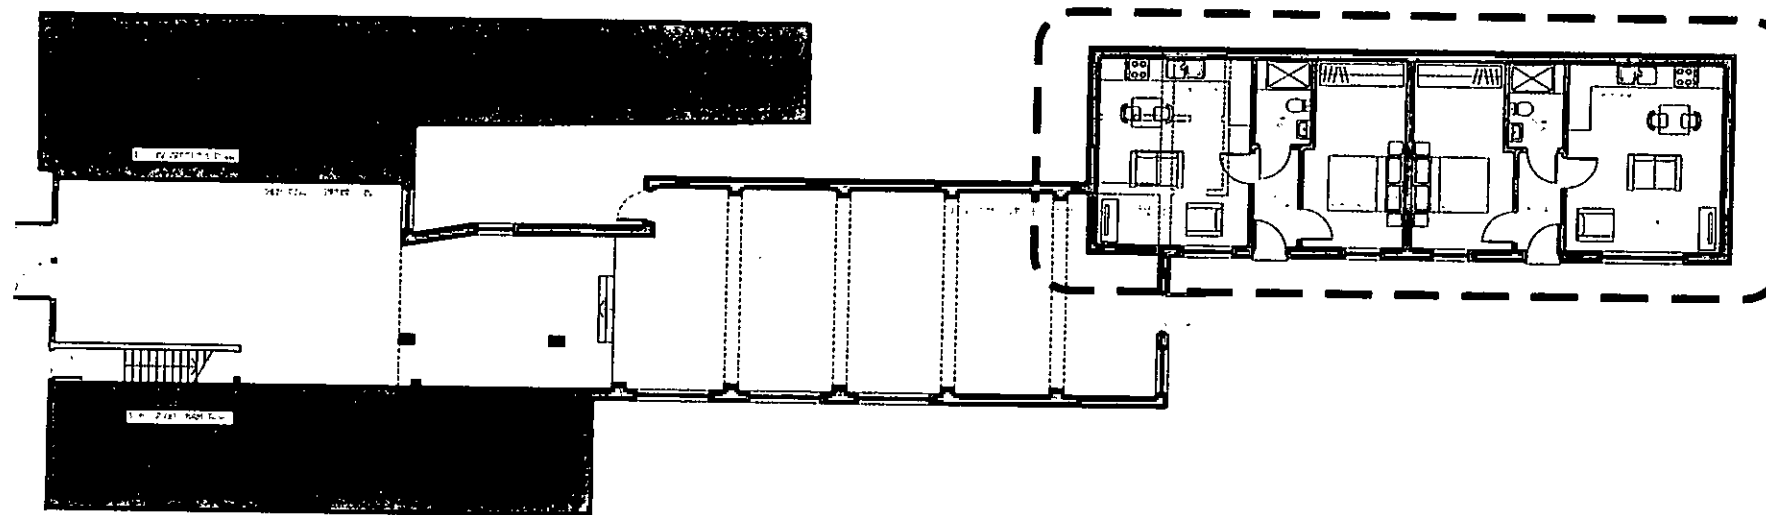

GROUND FLOOR PLAN
scale 1:200

