



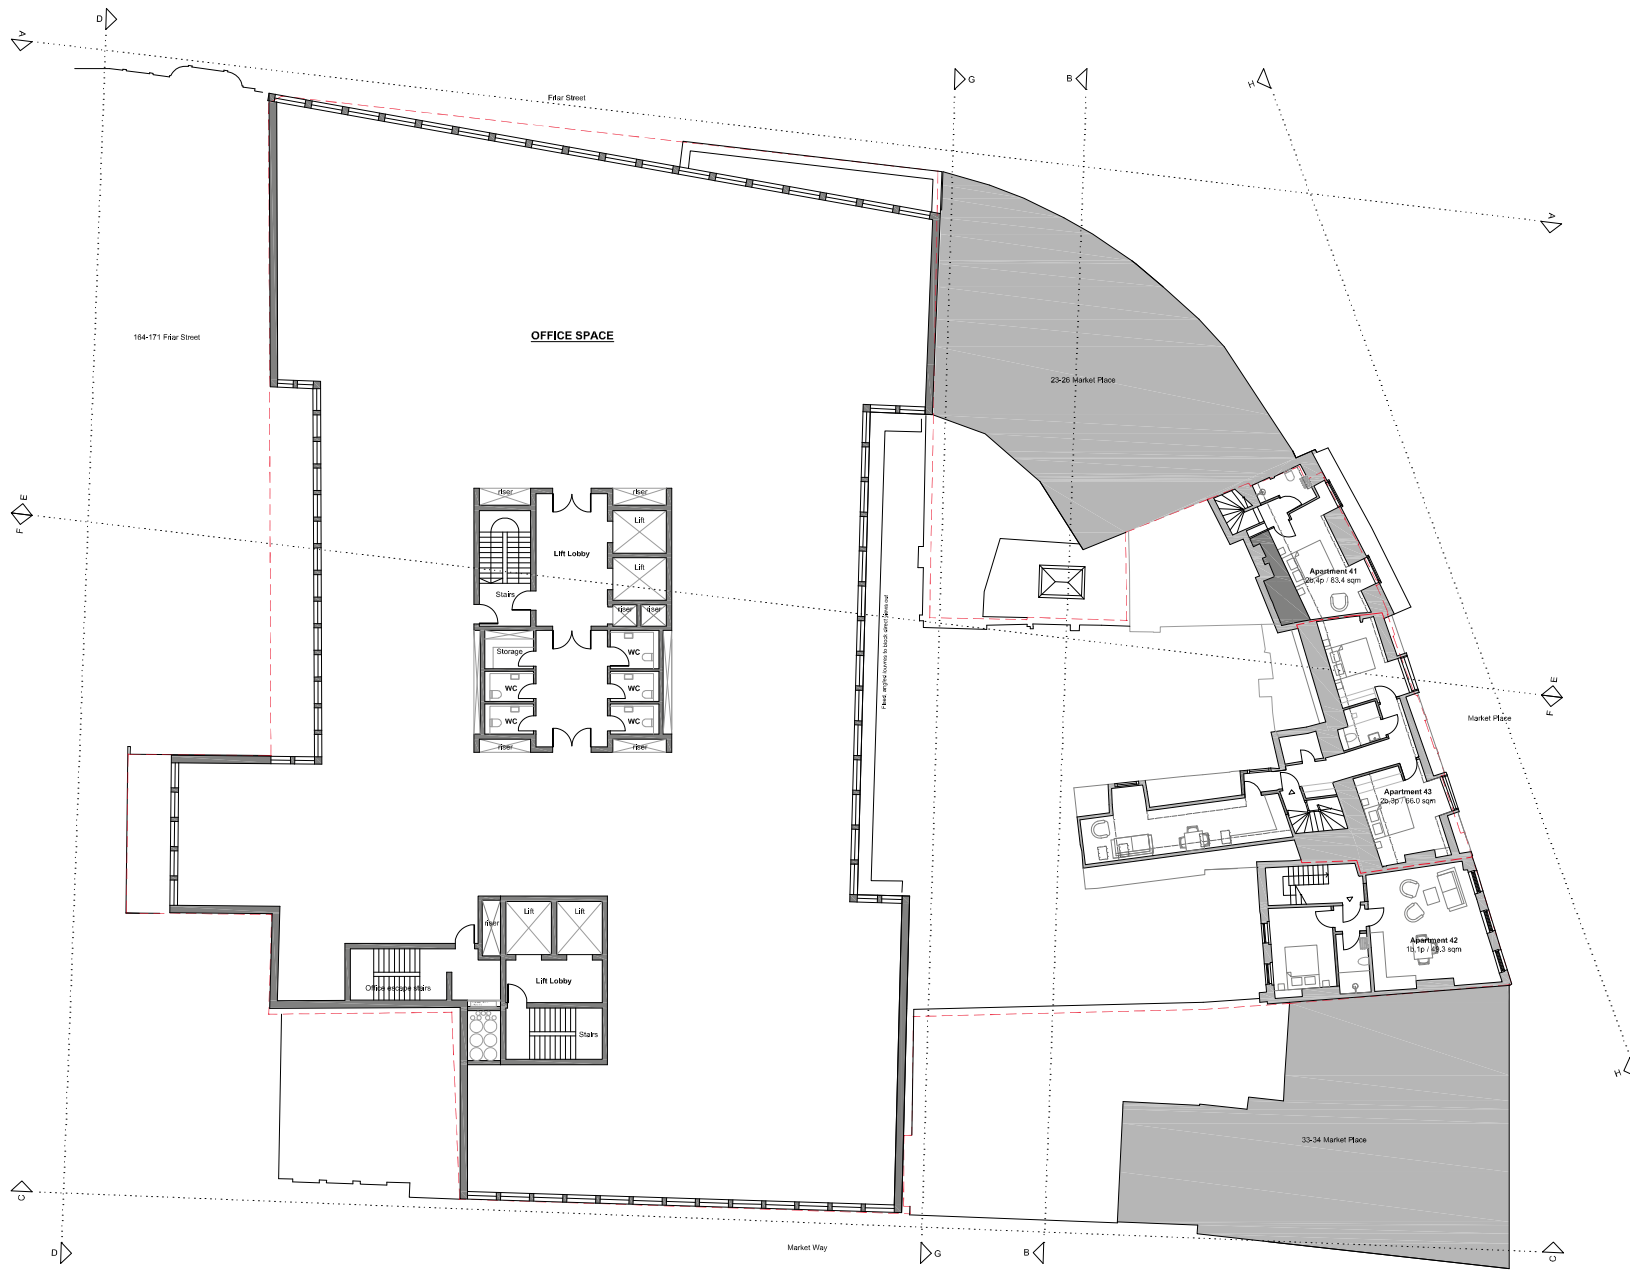

NOTES:
ALL RIGHTS RESERVED BY CHAPTER 17 OF THE COPYRIGHT AND PATENTS ACT 1988 HAVE BEEN GENERALLY ASSIGNED
DRAWINGS BASED ON INFORMATION PREPARED BY: GEDesigns Ltd TEL: 01943 800000
DRAWINGS ARE NOT FOR CONSTRUCTION UNLESS OTHERWISE STATED.
REPORT ANY DRAWING INQUIRIES TO THE ARCHITECT
DO NOT SCALE: ALL DIMENSIONS TO BE CHECKED ON SITE

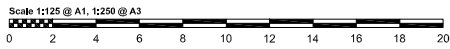

KEY NOTES:
Affordable housing units

REVISIONS:
A 19.01.2018 Layout amended
B 01.02.2018 Apartment numbering adjusted

RODİC DAVIDSON ARCHITECTS® is the trading name of bold ltd



Client Sonic Star Properties Limited		Project Bristol and West Arcade, 173-175 Friar Street, Reading, RG1	
Scale 1:125 @ A1 / 1:250 @ A3	Drawn by ER	Drawing title Proposed Third Floor Plan - Office scheme	
Project No. RD_0899	Date FEBRUARY 2018	Checked by ID	Drawing No. 0899 - SK.415
		Rev B	

RODİC DAVIDSON ARCHITECTS

1 Pied Bull Yard
London WC1A 2AE
t: +44 (0)207 043 3551
f: +44 (0)207 043 3552
www.rodicdavidson.co.uk



NOTES:
ALL RIGHTS RESERVED BY CHAPTER 17 OF THE COPYRIGHT AND PATENTS ACT 1988 HAVE
BEEN GENERALLY ASSIGNED
DRAWINGS BASED ON INFORMATION PREPARED BY: GEDesigns Ltd TEL: 01943 800000
DRAWINGS ARE NOT FOR CONSTRUCTION UNLESS OTHERWISE STATED.
REPORT ANY DRAWING INACCURACIES TO THE ARCHITECT
DO NOT SCALE: ALL DIMENSIONS TO BE CHECKED ON SITE

Scale 1:125 @ A1, 1:250 @ A3
0 2 4 6 8 10 12 14 16 18 20

KEY NOTES:
Affordable housing units

REVISIONS:
A 19.01.2018 Layout amended
B 14.02.2018 Affordable units adjusted

RODİC DAVIDSON ARCHITECTS® is the trading name of bold ltd




Client Sonic Star Properties Limited		Project Bristol and West Arcade, 173-175 Friar Street, Reading, RG1	
Scale 1:125 @ A1 / 1:250 @ A3	Drawn by ER	Drawing title Proposed Fourth Floor Plan - Office scheme	
Project No. RD_0899	Date FEBRUARY 2018	Checked by ID	Drawing No. 0899 - SK.416
		Rev B	

RODİC DAVIDSON ARCHITECTS
1 Pied Bull Yard
London WC1A 2AE
t: +44 (0)207 043 3551
f: +44 (0)207 043 3552
www.rodicdavidson.co.uk



NOTES:
ALL RIGHTS RESERVED BY CHAPTER 17 OF THE COPYRIGHT AND PATENTS ACT 1988 HAVE BEEN GENERALLY ASSIGNED
DRAWINGS BASED ON INFORMATION PREPARED BY GEOGRAPHY LTD (01904 800000)
DRAWINGS ARE NOT FOR CONSTRUCTION UNLESS OTHERWISE STATED.
REPORT ANY DRAWING INACCURACIES TO THE ARCHITECT
DO NOT SCALE: ALL DIMENSIONS TO BE CHECKED ON SITE

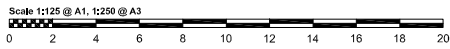

REVISIONS:		
A	19.01.2018	Layout amended
B	14.02.2018	Affordable Units adjusted

RODIĆ DAVIDSON ARCHITECTS® is the trading name of bold ltd



Client Sonic Star Properties Limited		Project Bristol and West Arcade, 173-175 Friar Street, Reading, RG1	
Scale 1:125 @ A1 / 1:250 @ A3	Drawn by ER	Drawing title Proposed Fifth Floor Plan - Office scheme	
Project No. RD_0899	Date FEBRUARY 2018	Checked by ID	Drawing No. 0899 - SK.417
		Rev B	

RODIĆ DAVIDSON ARCHITECTS

1 Pied Bull Yard
London WC1A 2AE
t: +44 (0)207 043 3551
f: +44 (0)207 043 3552

www.rodicdavidson.co.uk



NOTES:
ALL RIGHTS RESERVED BY CHAPTER 1 OF THE COPYRIGHT AND PATENTS ACT 1988 HAVE
BEEN GENERALLY ASSIGNED
DRAWINGS BASED ON INFORMATION PREPARED BY: GEDesigns Ltd TEL: 01943 800000
DRAWINGS ARE NOT FOR CONSTRUCTION UNLESS OTHERWISE STATED.
REPORT ANY DRAWING INACCURACIES TO THE ARCHITECT
DO NOT SCALE: ALL DIMENSIONS TO BE CHECKED ON SITE

Scale 1:125 @ A1, 1:250 @ A3
0 2 4 6 8 10 12 14 16 18 20

REVISIONS:

A	19.01.2018	Layout amended
B	02.02.2018	Layout adjusted
C	07.02.2018	Windows adjusted
D	14.02.2018	Affordable Units adjusted

RODİÖ DAVIDSON ARCHITECTS® is the trading name of bold ltd



Project No.
RD_0899

Date
FEBRUARY 2018

Client
Sonic Star Properties Limited

Scale
1:125 @ A1 / 1:250 @ A3

Drawn by
ER

Checked by
ID

Project
Bristol and West Arcade, 173-175 Friar Street,
Reading, RG1

Drawing title
Proposed Sixth Floor Plan - Office scheme

Drawing No.
0899 - SK.418

Rev
D


RODİÖ DAVIDSON ARCHITECTS

1 Pled Bull Yard
London WC1A 2AE
t: +44 (0)207 043 3551
f: +44 (0)207 043 3552

www.rodicdavidson.co.uk



NOTES:
ALL RIGHTS RESERVED BY CHAPTER 17 OF THE COPYRIGHT AND PATENTS ACT 1988 HAVE BEEN GENERALLY ASSIGNED
DRAWINGS BASED ON INFORMATION PREPARED BY GEDDA/STARS Ltd TEL: 01904 300000
DRAWINGS ARE NOT FOR CONSTRUCTION UNLESS OTHERWISE STATED.
REPORT ANY DRAWING INACCURACIES TO THE ARCHITECT
DO NOT SCALE - ALL DIMENSIONS TO BE CHECKED ON SITE

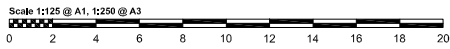

REVISIONS:		
A	19.01.2018	Layout amended
B	08.02.2018	Unit 32 and 33 slight adjustments

RODİC DAVIDSON ARCHITECTS® is the trading name of bold ltd



Client Sonic Star Properties Limited		Project Bristol and West Arcade, 173-175 Friar Street, Reading, RG1	
Scale 1:125 @ A1 / 1:250 @ A3	Drawn by ER	Drawing title Proposed Seventh Floor Plan - Office scheme	
Project No. RD_0899	Date FEBRUARY 2018	Checked by ID	Drawing No. 0899 - SK.419
		Rev B	


RODİC DAVIDSON ARCHITECTS

1 Pied Bull Yard
London WC1A 2AE
t: +44 (0)207 043 3551
f: +44 (0)207 043 3552

www.rodicdavidson.co.uk



NOTES:
ALL RIGHTS RESERVED BY CHAPTER 11 OF THE COPYRIGHT AND PATENTS ACT 1988 HAVE
BEEN GENERALLY ASSIGNED
DRAWINGS BASED ON INFORMATION PREPARED BY GEOGRAPHY LTD TEL: 01940 800000
DRAWINGS ARE NOT FOR CONSTRUCTION UNLESS OTHERWISE STATED.
REPORT ANY DRAWING INACCURACIES TO THE ARCHITECT
DO NOT SCALE - ALL DIMENSIONS TO BE CHECKED ON SITE

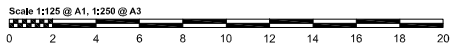

REVISIONS:
A 19.01.2018 Layout amended

RODİC DAVIDSON ARCHITECTS® is the trading name of bulc ltd



Client Sonic Star Properties Limited		Project Bristol and West Arcade, 173-175 Friar Street, Reading, RG1	
Scale 1:125 @ A1 / 1:250 @ A3	Drawn by ER	Drawing title Proposed Roof Plan	
Project No. RD_0899	Date FEBRUARY 2018	Checked by ID	Rev A
		Drawing No. 0899 - SK.420	

RODİC DAVIDSON ARCHITECTS

1 Pfed Bull Yard
London WC1A 2AE
t: +44 (0)207 043 3551
f: +44 (0)207 043 3552

www.rodicdavidson.co.uk

Appendix C

TRICS Output Report – Office

Calculation Reference: AUDIT-734001-170922-0915

TRIP RATE CALCULATION SELECTION PARAMETERS:

Land Use : 02 - EMPLOYMENT

Category : A - OFFICE

MULTI-MODAL TOTAL PEOPLE

Selected regions and areas:

02	SOUTH EAST	
	BD BEDFORDSHIRE	1 days
	ES EAST SUSSEX	1 days
	EX ESSEX	1 days
	HF HERTFORDSHIRE	2 days
	KC KENT	3 days
	SO SLOUGH	1 days
03	SOUTH WEST	
	BR BRISTOL CITY	1 days
	DC DORSET	1 days
04	EAST ANGLIA	
	CA CAMBRIDGESHIRE	1 days
	NF NORFOLK	1 days
	SF SUFFOLK	1 days
06	WEST MIDLANDS	
	WK WARWICKSHIRE	1 days
08	NORTH WEST	
	GM GREATER MANCHESTER	3 days
09	NORTH	
	TV TEES VALLEY	1 days

This section displays the number of survey days per TRICS® sub-region in the selected set

Secondary Filtering selection:

This data displays the chosen trip rate parameter and its selected range. Only sites that fall within the parameter range are included in the trip rate calculation.

Parameter: Gross floor area
 Actual Range: 610 to 45000 (units: sqm)
 Range Selected by User: 186 to 70291 (units: sqm)

Public Transport Provision:

Selection by: Include all surveys

Date Range: 01/01/09 to 26/09/16

This data displays the range of survey dates selected. Only surveys that were conducted within this date range are included in the trip rate calculation.

Selected survey days:

Monday	5 days
Tuesday	2 days
Wednesday	5 days
Thursday	5 days
Friday	2 days

This data displays the number of selected surveys by day of the week.

Selected survey types:

Manual count	19 days
Directional ATC Count	0 days

This data displays the number of manual classified surveys and the number of unclassified ATC surveys, the total adding up to the overall number of surveys in the selected set. Manual surveys are undertaken using staff, whilst ATC surveys are undertaken using machines.

Selected Locations:

Town Centre	8
Edge of Town Centre	11

This data displays the number of surveys per main location category within the selected set. The main location categories consist of Free Standing, Edge of Town, Suburban Area, Neighbourhood Centre, Edge of Town Centre, Town Centre and

This data displays the number of surveys per location sub-category within the selected set. The location sub-categories consist of Commercial Zone, Industrial Zone, Development Zone, Residential Zone, Retail Zone, Built-Up Zone, Village, Out of Town, High Street and No Sub Category.

Secondary Filtering selection:

Use Class:

B1

19 days

This data displays the number of surveys per Use Class classification within the selected set. The Use Classes Order 2005 has been used for this purpose, which can be found within the Library module of TRICS®.

Population within 1 mile:

5,001 to 10,000	2 days
15,001 to 20,000	5 days
20,001 to 25,000	1 days
25,001 to 50,000	10 days
50,001 to 100,000	1 days

This data displays the number of selected surveys within stated 1-mile radii of population.

Population within 5 miles:

25,001 to 50,000	2 days
75,001 to 100,000	1 days
125,001 to 250,000	10 days
250,001 to 500,000	3 days
500,001 or More	3 days

This data displays the number of selected surveys within stated 5-mile radii of population.

Car ownership within 5 miles:

0.6 to 1.0	7 days
1.1 to 1.5	10 days
1.6 to 2.0	2 days

This data displays the number of selected surveys within stated ranges of average cars owned per residential dwelling, within a radius of 5-miles of selected survey sites.

Travel Plan:

Yes	9 days
No	10 days

This data displays the number of surveys within the selected set that were undertaken at sites with Travel Plans in place, and the number of surveys that were undertaken at sites without Travel Plans.

PTAL Rating:

No PTAL Present	19 days
-----------------	---------

This data displays the number of selected surveys with PTAL Ratings.

Motion High Street Guildford

Licence No: 734001

LIST OF SITES relevant to selection parameters

1	BD-02-A-03 BROMHAM ROAD	OFFICES	BEDFORDSHIRE
	BEDFORD Edge of Town Centre No Sub Category Total Gross floor area: 1469 sqm Survey date: MONDAY 14/10/13		Survey Type: MANUAL
2	BR-02-A-02 ST THOMAS STREET	PLANNING & ENGINEERING	BRISTOL CITY
	BRISTOL Town Centre Built-Up Zone Total Gross floor area: 5736 sqm Survey date: FRIDAY 29/11/13		Survey Type: MANUAL
3	CA-02-A-05 NEW ROAD	OFFICES	CAMBRIDGESHIRE
	PETERBOROUGH Town Centre Built-Up Zone Total Gross floor area: 8793 sqm Survey date: TUESDAY 16/12/14		Survey Type: MANUAL
4	DC-02-A-09 THE GROVE	COUNCIL OFFICES	DORSET
	DORCHESTER Edge of Town Centre Built-Up Zone Total Gross floor area: 11664 sqm Survey date: MONDAY 28/11/11		Survey Type: MANUAL
5	ES-02-A-12 VICARAGE LANE	COUNCIL OFFICES	EAST SUSSEX
	HAILSHAM Edge of Town Centre Built-Up Zone Total Gross floor area: 3640 sqm Survey date: THURSDAY 26/11/15		Survey Type: MANUAL
6	EX-02-A-03 VICTORIA AVENUE	HMRC	ESSEX
	SOUTHEND-ON-SEA Town Centre Built-Up Zone Total Gross floor area: 45000 sqm Survey date: WEDNESDAY 23/10/13		Survey Type: MANUAL
7	GM-02-A-07 MOSELEY STREET	LAW OFFICES	GREATER MANCHESTER
	MANCHESTER Town Centre Built-Up Zone Total Gross floor area: 4200 sqm Survey date: WEDNESDAY 19/10/11		Survey Type: MANUAL

Motion High Street Guildford

Licence No: 734001

LIST OF SITES relevant to selection parameters (Cont.)

8	GM-02-A-08	REGUS		GREATER MANCHESTER
	FOUNTAIN STREET			
	MANCHESTER			
	Town Centre			
	Built-Up Zone			
	Total Gross floor area:	3960 sqm		
	Survey date: MONDAY	26/09/16		Survey Type: MANUAL
9	GM-02-A-09	LEASED OFFICES		GREATER MANCHESTER
	NEW MOUNT STREET			
	MANCHESTER			
	Edge of Town Centre			
	Built-Up Zone			
	Total Gross floor area:	2500 sqm		
	Survey date: MONDAY	26/09/16		Survey Type: MANUAL
10	HF-02-A-03	OFFICE		HERTFORDSHIRE
	60 VICTORIA STREET			
	ST ALBANS			
	Edge of Town Centre			
	Built-Up Zone			
	Total Gross floor area:	610 sqm		
	Survey date: WEDNESDAY	16/10/13		Survey Type: MANUAL
11	HF-02-A-04	OFFICES		HERTFORDSHIRE
	STATION WAY			
	ST ALBANS			
	Edge of Town Centre			
	Residential Zone			
	Total Gross floor area:	5000 sqm		
	Survey date: THURSDAY	02/10/14		Survey Type: MANUAL
12	KC-02-A-09	COUNCIL OFFICES		KENT
	SANDLING ROAD			
	MAIDSTONE			
	Edge of Town Centre			
	Built-Up Zone			
	Total Gross floor area:	1500 sqm		
	Survey date: WEDNESDAY	19/10/11		Survey Type: MANUAL
13	KC-02-A-10	COUNCIL OFFICES		KENT
	SANDLING ROAD			
	MAIDSTONE			
	Edge of Town Centre			
	Built-Up Zone			
	Total Gross floor area:	2900 sqm		
	Survey date: WEDNESDAY	19/10/11		Survey Type: MANUAL

Motion High Street Guildford

Licence No: 734001

LIST OF SITES relevant to selection parameters (Cont.)

14	KC-02-A-11	COUNTY HALL	KENT
	SANDLING ROAD		
	MAIDSTONE		
	Edge of Town Centre		
	Built-Up Zone		
	Total Gross floor area:	32793 sqm	
	Survey date: MONDAY	17/10/11	Survey Type: MANUAL
15	NF-02-A-01	COUNCIL OFFICE	NORFOLK
	CHAPEL STREET		
	KING'S LYNN		
	Edge of Town Centre		
	Built-Up Zone		
	Total Gross floor area:	5500 sqm	
	Survey date: THURSDAY	30/09/10	Survey Type: MANUAL
16	SF-02-A-02	OFFICES	SUFFOLK
	BATH STREET		
	IPSWICH		
	Edge of Town Centre		
	Commercial Zone		
	Total Gross floor area:	6505 sqm	
	Survey date: FRIDAY	19/07/13	Survey Type: MANUAL
17	SO-02-A-01	COUNCIL OFFICES	SLOUGH
	HIGH STREET		
	SLOUGH		
	Town Centre		
	High Street		
	Total Gross floor area:	1800 sqm	
	Survey date: THURSDAY	27/02/14	Survey Type: MANUAL
18	TV-02-A-04	COUNCIL OFFICES	TEES VALLEY
	CORPORATION ROAD		
	MIDDLESBROUGH		
	Town Centre		
	Commercial Zone		
	Total Gross floor area:	3950 sqm	
	Survey date: TUESDAY	08/10/13	Survey Type: MANUAL
19	WK-02-A-01	OFFICES	WARWICKSHIRE
	WARWICK ROAD		
	COVENTRY		
	Town Centre		
	Built-Up Zone		
	Total Gross floor area:	960 sqm	
	Survey date: THURSDAY	17/10/13	Survey Type: MANUAL

This section provides a list of all survey sites and days in the selected set. For each individual survey site, it displays a unique site reference code and site address, the selected trip rate calculation parameter and its value, the day of the week and date of each survey, and whether the survey was a manual classified count or an ATC count.

Motion High Street Guildford

Licence No: 734001

TRIP RATE for Land Use 02 - EMPLOYMENT/A - OFFICE

MULTI-MODAL TOTAL PEOPLE

Calculation factor: 100 sqm

BOLD print indicates peak (busiest) period

Time Range	ARRIVALS			DEPARTURES			TOTALS		
	No. Days	Ave. GFA	Trip Rate	No. Days	Ave. GFA	Trip Rate	No. Days	Ave. GFA	Trip Rate
00:00 - 00:30									
00:30 - 01:00									
01:00 - 01:30									
01:30 - 02:00									
02:00 - 02:30									
02:30 - 03:00									
03:00 - 03:30									
03:30 - 04:00									
04:00 - 04:30									
04:30 - 05:00									
05:00 - 05:30									
05:30 - 06:00									
06:00 - 06:30									
06:30 - 07:00									
07:00 - 07:30	19	7815	0.288	19	7815	0.016	19	7815	0.304
07:30 - 08:00	19	7815	0.570	19	7815	0.026	19	7815	0.596
08:00 - 08:30	19	7815	0.903	19	7815	0.057	19	7815	0.960
08:30 - 09:00	19	7815	1.170	19	7815	0.109	19	7815	1.279
09:00 - 09:30	19	7815	0.943	19	7815	0.156	19	7815	1.099
09:30 - 10:00	19	7815	0.628	19	7815	0.188	19	7815	0.816
10:00 - 10:30	19	7815	0.442	19	7815	0.265	19	7815	0.707
10:30 - 11:00	19	7815	0.392	19	7815	0.255	19	7815	0.647
11:00 - 11:30	19	7815	0.339	19	7815	0.327	19	7815	0.666
11:30 - 12:00	19	7815	0.316	19	7815	0.360	19	7815	0.676
12:00 - 12:30	19	7815	0.581	19	7815	0.900	19	7815	1.481
12:30 - 13:00	19	7815	0.737	19	7815	0.861	19	7815	1.598
13:00 - 13:30	19	7815	0.863	19	7815	0.791	19	7815	1.654
13:30 - 14:00	19	7815	0.834	19	7815	0.510	19	7815	1.344
14:00 - 14:30	19	7815	0.558	19	7815	0.426	19	7815	0.984
14:30 - 15:00	19	7815	0.335	19	7815	0.436	19	7815	0.771
15:00 - 15:30	19	7815	0.222	19	7815	0.442	19	7815	0.664
15:30 - 16:00	19	7815	0.251	19	7815	0.512	19	7815	0.763
16:00 - 16:30	19	7815	0.203	19	7815	0.752	19	7815	0.955
16:30 - 17:00	19	7815	0.144	19	7815	0.871	19	7815	1.015
17:00 - 17:30	19	7815	0.129	19	7815	1.223	19	7815	1.352
17:30 - 18:00	19	7815	0.065	19	7815	0.731	19	7815	0.796
18:00 - 18:30	19	7815	0.040	19	7815	0.415	19	7815	0.455
18:30 - 19:00	19	7815	0.027	19	7815	0.183	19	7815	0.210
19:00 - 19:30									
19:30 - 20:00									
20:00 - 20:30									
20:30 - 21:00									
21:00 - 21:30									
21:30 - 22:00									
22:00 - 22:30									
22:30 - 23:00									
23:00 - 23:30									
23:30 - 24:00									
Total Rates:			10.980			10.812			21.792

This section displays the trip rate results based on the selected set of surveys and the selected count type (shown just above the table). It is split by three main columns, representing arrivals trips, departures trips, and total trips (arrivals plus departures). Within each of these main columns are three sub-columns. These display the number of survey days where count data is included (per time period), the average value of the selected trip rate calculation parameter (per time period), and the trip rate result (per time period). Total trip rates (the sum of the column) are also displayed at the foot of the table.

To obtain a trip rate, the average (mean) trip rate parameter value (TRP) is first calculated for all selected survey days that have count data available for the stated time period. The average (mean) number of arrivals, departures or totals (whichever applies) is also calculated (COUNT) for all selected survey days that have count data available for the stated time period. Then, the average count is divided by the average trip rate parameter value, and multiplied by the stated calculation factor (shown just above the table and abbreviated here as FACT). So, the method is: COUNT/TRP*FACT. Trip rates are then rounded to 3 decimal places.

Parameter summary

Trip rate parameter range selected:	610 - 45000 (units: sqm)
Survey date date range:	01/01/09 - 26/09/16
Number of weekdays (Monday-Friday):	19
Number of Saturdays:	0
Number of Sundays:	0
Surveys automatically removed from selection:	4
Surveys manually removed from selection:	0

This section displays a quick summary of some of the data filtering selections made by the TRICS® user. The trip rate calculation parameter range of all selected surveys is displayed first, followed by the range of minimum and maximum survey dates selected by the user. Then, the total number of selected weekdays and weekend days in the selected set of surveys are shown. Finally, the number of survey days that have been manually removed from the selected set outside of the standard filtering procedure are displayed.

Appendix D

TRICS Output Report – Residential

Calculation Reference: AUDIT-734001-170922-0913

TRIP RATE CALCULATION SELECTION PARAMETERS:

Land Use : 03 - RESIDENTIAL
 Category : C - FLATS PRIVATELY OWNED
MULTI-MODAL TOTAL PEOPLE

Selected regions and areas:

02	SOUTH EAST	
	EX ESSEX	2 days
04	EAST ANGLIA	
	NF NORFOLK	1 days
	SF SUFFOLK	1 days
08	NORTH WEST	
	GM GREATER MANCHESTER	2 days
09	NORTH	
	CB CUMBRIA	1 days

This section displays the number of survey days per TRICS® sub-region in the selected set

Secondary Filtering selection:

This data displays the chosen trip rate parameter and its selected range. Only sites that fall within the parameter range are included in the trip rate calculation.

Parameter: Number of dwellings
 Actual Range: 6 to 154 (units:)
 Range Selected by User: 6 to 154 (units:)

Public Transport Provision:

Selection by: Include all surveys

Date Range: 01/01/09 to 09/11/16

This data displays the range of survey dates selected. Only surveys that were conducted within this date range are included in the trip rate calculation.

Selected survey days:

Tuesday	2 days
Thursday	4 days
Friday	1 days

This data displays the number of selected surveys by day of the week.

Selected survey types:

Manual count	7 days
Directional ATC Count	0 days

This data displays the number of manual classified surveys and the number of unclassified ATC surveys, the total adding up to the overall number of surveys in the selected set. Manual surveys are undertaken using staff, whilst ATC surveys are undertaken using machines.

Selected Locations:

Town Centre	3
Edge of Town Centre	4

This data displays the number of surveys per main location category within the selected set. The main location categories consist of Free Standing, Edge of Town, Suburban Area, Neighbourhood Centre, Edge of Town Centre, Town Centre and Not Known.

Selected Location Sub Categories:

Residential Zone	2
Built-Up Zone	5

This data displays the number of surveys per location sub-category within the selected set. The location sub-categories consist of Commercial Zone, Industrial Zone, Development Zone, Residential Zone, Retail Zone, Built-Up Zone, Village, Out of Town, High Street and No Sub Category.

Motion High Street Guildford

Licence No: 734001

Secondary Filtering selection:

Use Class:

C3

7 days

This data displays the number of surveys per Use Class classification within the selected set. The Use Classes Order 2005 has been used for this purpose, which can be found within the Library module of TRICS®.

Population within 1 mile:

10,001 to 15,000

1 days

15,001 to 20,000

1 days

25,001 to 50,000

5 days

This data displays the number of selected surveys within stated 1-mile radii of population.

Population within 5 miles:

50,001 to 75,000

2 days

75,001 to 100,000

1 days

125,001 to 250,000

2 days

500,001 or More

2 days

This data displays the number of selected surveys within stated 5-mile radii of population.

Car ownership within 5 miles:

0.6 to 1.0

2 days

1.1 to 1.5

5 days

This data displays the number of selected surveys within stated ranges of average cars owned per residential dwelling, within a radius of 5-miles of selected survey sites.

Travel Plan:

No

7 days

This data displays the number of surveys within the selected set that were undertaken at sites with Travel Plans in place, and the number of surveys that were undertaken at sites without Travel Plans.

PTAL Rating:

No PTAL Present

7 days

This data displays the number of selected surveys with PTAL Ratings.

LIST OF SITES relevant to selection parameters

1	CB-03-C-01 KING STREET	BLOCK OF FLATS	CUMBRIA
	CARLISLE Town Centre Built-Up Zone		
	Total Number of dwellings:	40	
	Survey date: THURSDAY	12/06/14	Survey Type: MANUAL
2	EX-03-C-01 WESTCLIFF PARADE WESTCLIFF SOUTHEND-ON-SEA Edge of Town Centre Residential Zone	FLATS	ESSEX
	Total Number of dwellings:	6	
	Survey date: TUESDAY	22/10/13	Survey Type: MANUAL
3	EX-03-C-02 WESTCLIFF PARADE WESTCLIFF SOUTHEND-ON-SEA Edge of Town Centre Residential Zone	BLOCK OF FLATS	ESSEX
	Total Number of dwellings:	94	
	Survey date: TUESDAY	22/10/13	Survey Type: MANUAL
4	GM-03-C-02 WHITWORTH STREET W.	BLOCK OF FLATS	GREATER MANCHESTER
	MANCHESTER Town Centre Built-Up Zone		
	Total Number of dwellings:	154	
	Survey date: THURSDAY	13/10/11	Survey Type: MANUAL
5	GM-03-C-03 FAIRFIELD STREET	BLOCK OF FLATS	GREATER MANCHESTER
	MANCHESTER Town Centre Built-Up Zone		
	Total Number of dwellings:	20	
	Survey date: FRIDAY	14/10/11	Survey Type: MANUAL
6	NF-03-C-01 PAGE STAIR LANE	BLOCKS OF FLATS	NORFOLK
	KING'S LYNN Edge of Town Centre Built-Up Zone		
	Total Number of dwellings:	51	
	Survey date: THURSDAY	11/12/14	Survey Type: MANUAL
7	SF-03-C-01 STATION HILL	BLOCKS OF FLATS	SUFFOLK
	BURY ST EDMUNDS Edge of Town Centre Built-Up Zone		
	Total Number of dwellings:	85	
	Survey date: THURSDAY	18/12/14	Survey Type: MANUAL

This section provides a list of all survey sites and days in the selected set. For each individual survey site, it displays a unique site reference code and site address, the selected trip rate calculation parameter and its value, the day of the week and date of each survey, and whether the survey was a manual classified count or an ATC count.

Motion High Street Guildford

Licence No: 734001

TRIP RATE for Land Use 03 - RESIDENTIAL/C - FLATS PRIVATELY OWNED

MULTI-MODAL TOTAL PEOPLE

Calculation factor: 1 DWELLS

BOLD print indicates peak (busiest) period

Time Range	ARRIVALS			DEPARTURES			TOTALS		
	No. Days	Ave. DWELLS	Trip Rate	No. Days	Ave. DWELLS	Trip Rate	No. Days	Ave. DWELLS	Trip Rate
00:00 - 01:00									
01:00 - 02:00									
02:00 - 03:00									
03:00 - 04:00									
04:00 - 05:00									
05:00 - 06:00									
06:00 - 07:00									
07:00 - 08:00	7	64	0.051	7	64	0.173	7	64	0.224
08:00 - 09:00	7	64	0.080	7	64	0.396	7	64	0.476
09:00 - 10:00	7	64	0.104	7	64	0.240	7	64	0.344
10:00 - 11:00	7	64	0.158	7	64	0.216	7	64	0.374
11:00 - 12:00	7	64	0.198	7	64	0.189	7	64	0.387
12:00 - 13:00	7	64	0.238	7	64	0.258	7	64	0.496
13:00 - 14:00	7	64	0.238	7	64	0.216	7	64	0.454
14:00 - 15:00	7	64	0.204	7	64	0.169	7	64	0.373
15:00 - 16:00	7	64	0.200	7	64	0.180	7	64	0.380
16:00 - 17:00	7	64	0.364	7	64	0.231	7	64	0.595
17:00 - 18:00	7	64	0.469	7	64	0.209	7	64	0.678
18:00 - 19:00	7	64	0.284	7	64	0.096	7	64	0.380
19:00 - 20:00									
20:00 - 21:00									
21:00 - 22:00									
22:00 - 23:00									
23:00 - 24:00									
Total Rates:			2.588			2.573			5.161

This section displays the trip rate results based on the selected set of surveys and the selected count type (shown just above the table). It is split by three main columns, representing arrivals trips, departures trips, and total trips (arrivals plus departures). Within each of these main columns are three sub-columns. These display the number of survey days where count data is included (per time period), the average value of the selected trip rate calculation parameter (per time period), and the trip rate result (per time period). Total trip rates (the sum of the column) are also displayed at the foot of the table.

To obtain a trip rate, the average (mean) trip rate parameter value (TRP) is first calculated for all selected survey days that have count data available for the stated time period. The average (mean) number of arrivals, departures or totals (whichever applies) is also calculated (COUNT) for all selected survey days that have count data available for the stated time period. Then, the average count is divided by the average trip rate parameter value, and multiplied by the stated calculation factor (shown just above the table and abbreviated here as FACT). So, the method is: $COUNT/TRP*FACT$. Trip rates are then rounded to 3 decimal places.

Parameter summary

Trip rate parameter range selected:	6 - 154 (units:)
Survey date range:	01/01/09 - 09/11/16
Number of weekdays (Monday-Friday):	7
Number of Saturdays:	0
Number of Sundays:	0
Surveys automatically removed from selection:	0
Surveys manually removed from selection:	0

This section displays a quick summary of some of the data filtering selections made by the TRICS® user. The trip rate calculation parameter range of all selected surveys is displayed first, followed by the range of minimum and maximum survey dates selected by the user. Then, the total number of selected weekdays and weekend days in the selected set of surveys are shown. Finally, the number of survey days that have been manually removed from the selected set outside of the standard filtering procedure are displayed.