


Oxford Road

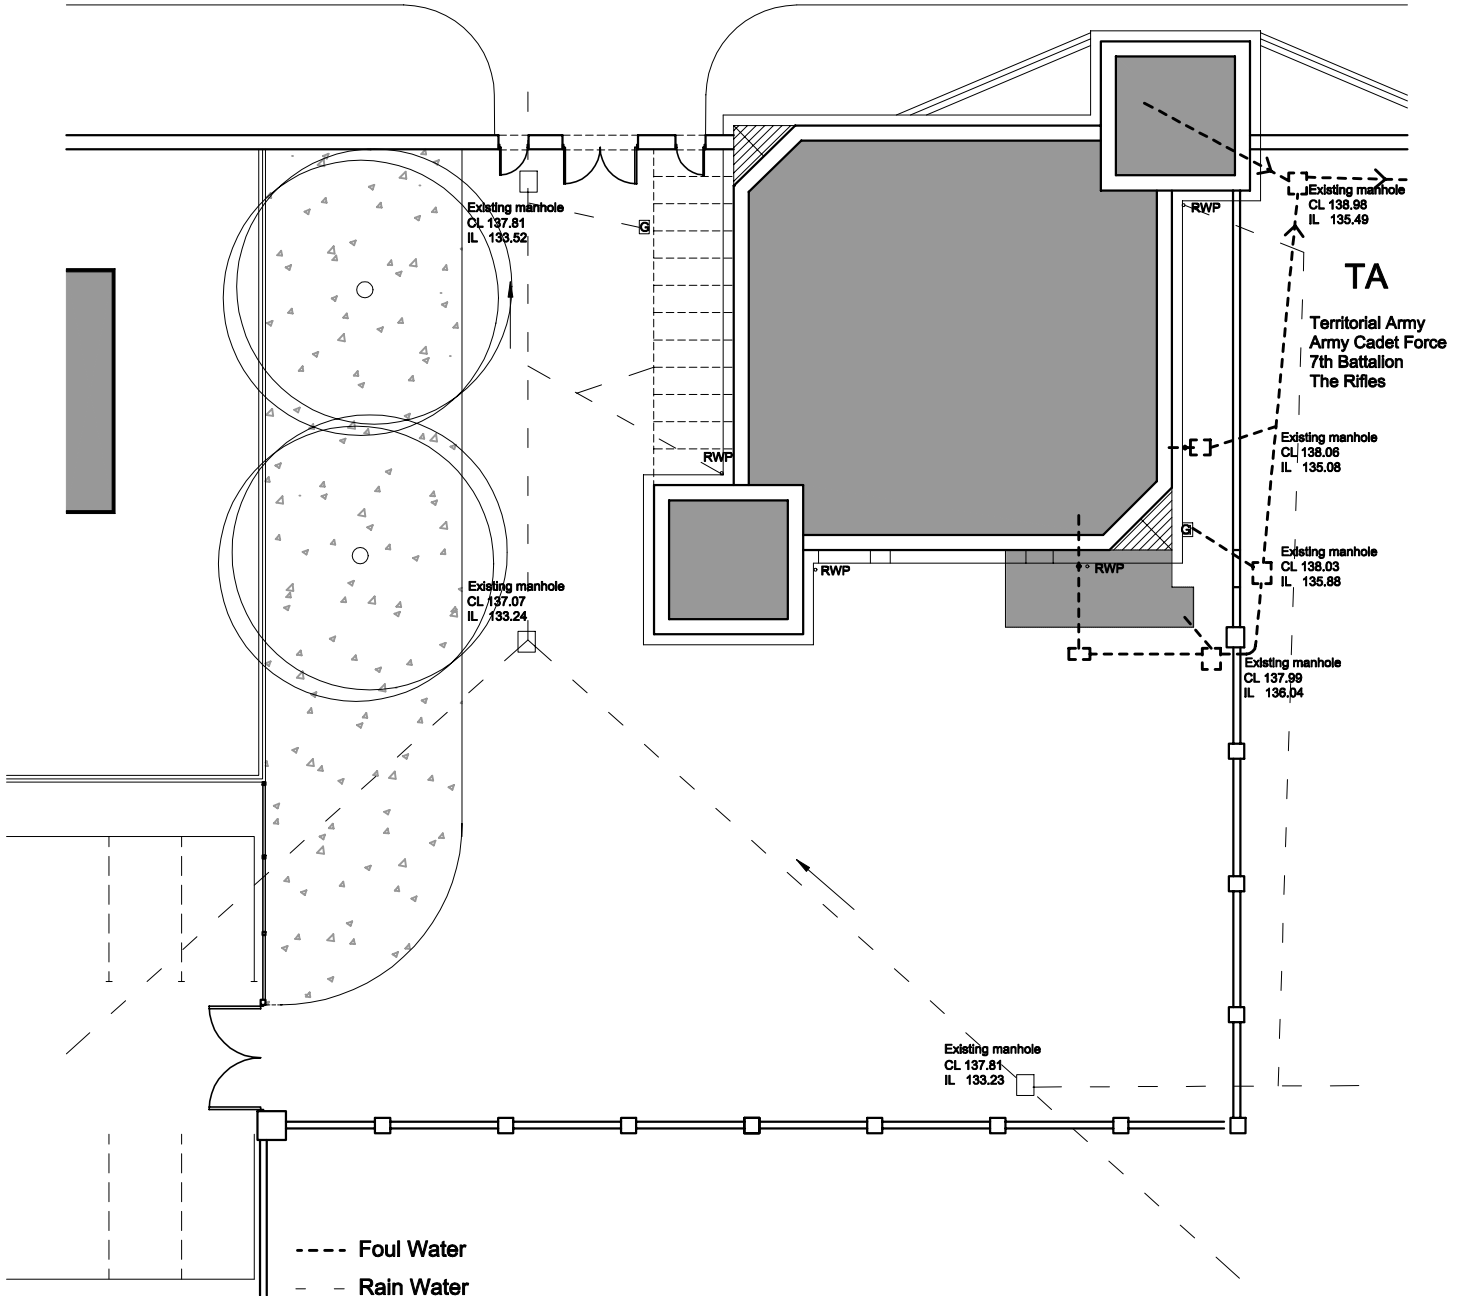

Open Hand Open Space Ltd
OHOS
Brock Keep
571 Oxford Road, Reading, RG30 1HL

HLF DWG C
Site Plan - Drainage

Scale 1:250 A4
March 2018