

LISTED BUILDING

Building Abbreviations

BL	Basement Level	RWP	Rain Water Pipe
BSL	Beam Soffit Level	SL	Soffit Level
HD	Heating Duct	SVP	Soil and Vent Pipe
DP	Down Pipe	VP	Vent Pipe
DPC	Damp Proof Course	C	Cill Height from FFL
FFL	Finished Floor Level	W	Window Height from Cill
FCL	Finished Ceiling Level	H	Door Height
⌀2.10	Floor to Ceiling Height	↙	Direction of Floor Joist Span

cad reference	revision
THE CORN STORES	~

- NOTES:
- THIS DRAWING MUST NOT BE SCALED.
 - FOLLOWING COMMENCEMENT OF WORK ON SITE, ISSUED DRAWINGS AND DETAILS MAY BE SUBJECT TO CHANGE DUE TO SITE CONDITIONS OR CONTRACTOR DESIGN MODIFICATIONS.
 - ALL WORKS HAVE BEEN INSTRUCTED TO BE CARRIED OUT TO THE SATISFACTION OF LOCAL AND STATUTORY AUTHORITIES, IN ACCORDANCE WITH CURRENT BUILDING REGULATIONS AND CODES OF PRACTICE.
 - ALL DIMENSIONS ARE TO BE VERIFIED WITH THE CONTRACTOR ON SITE PRIOR TO MANUFACTURE OR INSTALLATION.
 - QUADRANT DESIGN MUST BE INFORMED OF ANY AMENDMENTS TO THE DESIGN ON SITE.
 - IN THE EVENT OF ANY CONFLICTING INFORMATION, QUADRANT DESIGN ARE TO BE INFORMED.
 - IT IS THE RESPONSIBILITY OF THE CONTRACTOR TO ENSURE THAT ALL WORK IS CARRIED OUT TO MEET ALL LOCAL AUTHORITY REGULATIONS AND CURRENT HEALTH AND SAFETY REQUIREMENTS


EXISTING KEY

AREA OF SITE

EXISTING LOUVRES IN BUILDING FABRIC

EXISTING EXTRACT DUCTWORK

EXISTING SUPPLY DUCTWORK

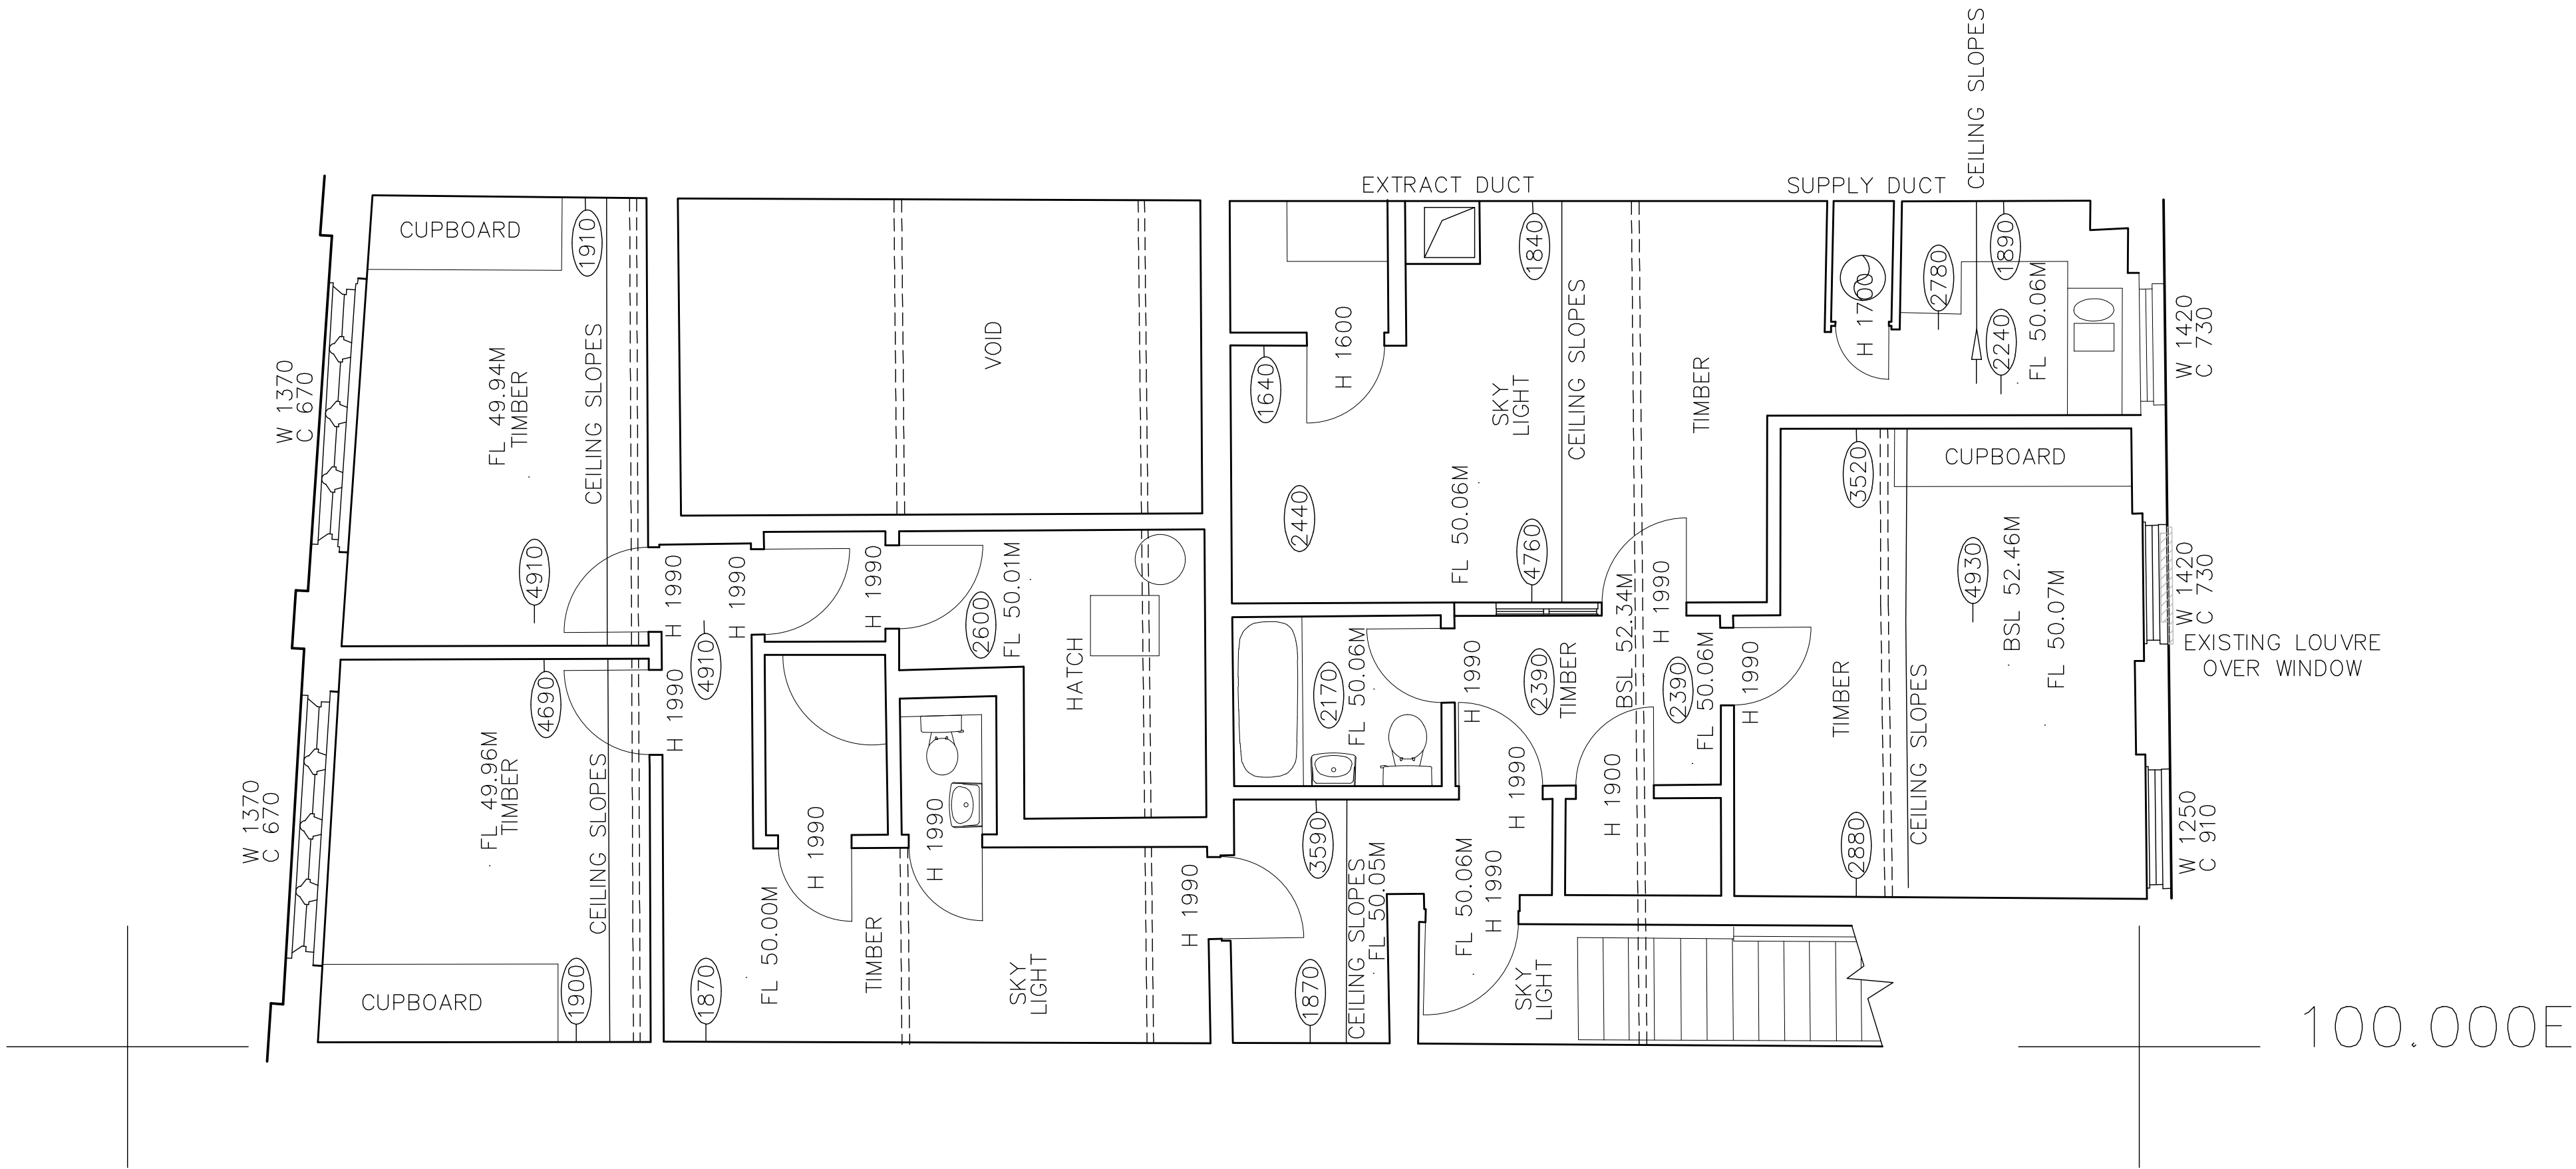

THIRD FLOOR PLAN
SCALE 1:50



NO.	DATE	ISSUE	BY

LISTED BUILDING & PLANNING APPLICATION



PROJECT:
RAREBREED DINING
THE CORN STORES,
10 FORBURY ROAD,
READING
RG1 1SB

PROJECT NO.: J000969
DATE: 19/01/2018

SHEET TITLE:
EXISTING THIRD FLOOR PLAN

SCALE: A5 SHOWN @ A1
DRAWN BY: MS

SHEET NO.:
J000969_A1_03