


The scaling of this drawing cannot be assured				
Revision		Date	Drn	Ckd
A	Parking layout & boundary treatment updated	03/10/17	DC	PN
B	Levels Indicated	11/10/17	DC	PN

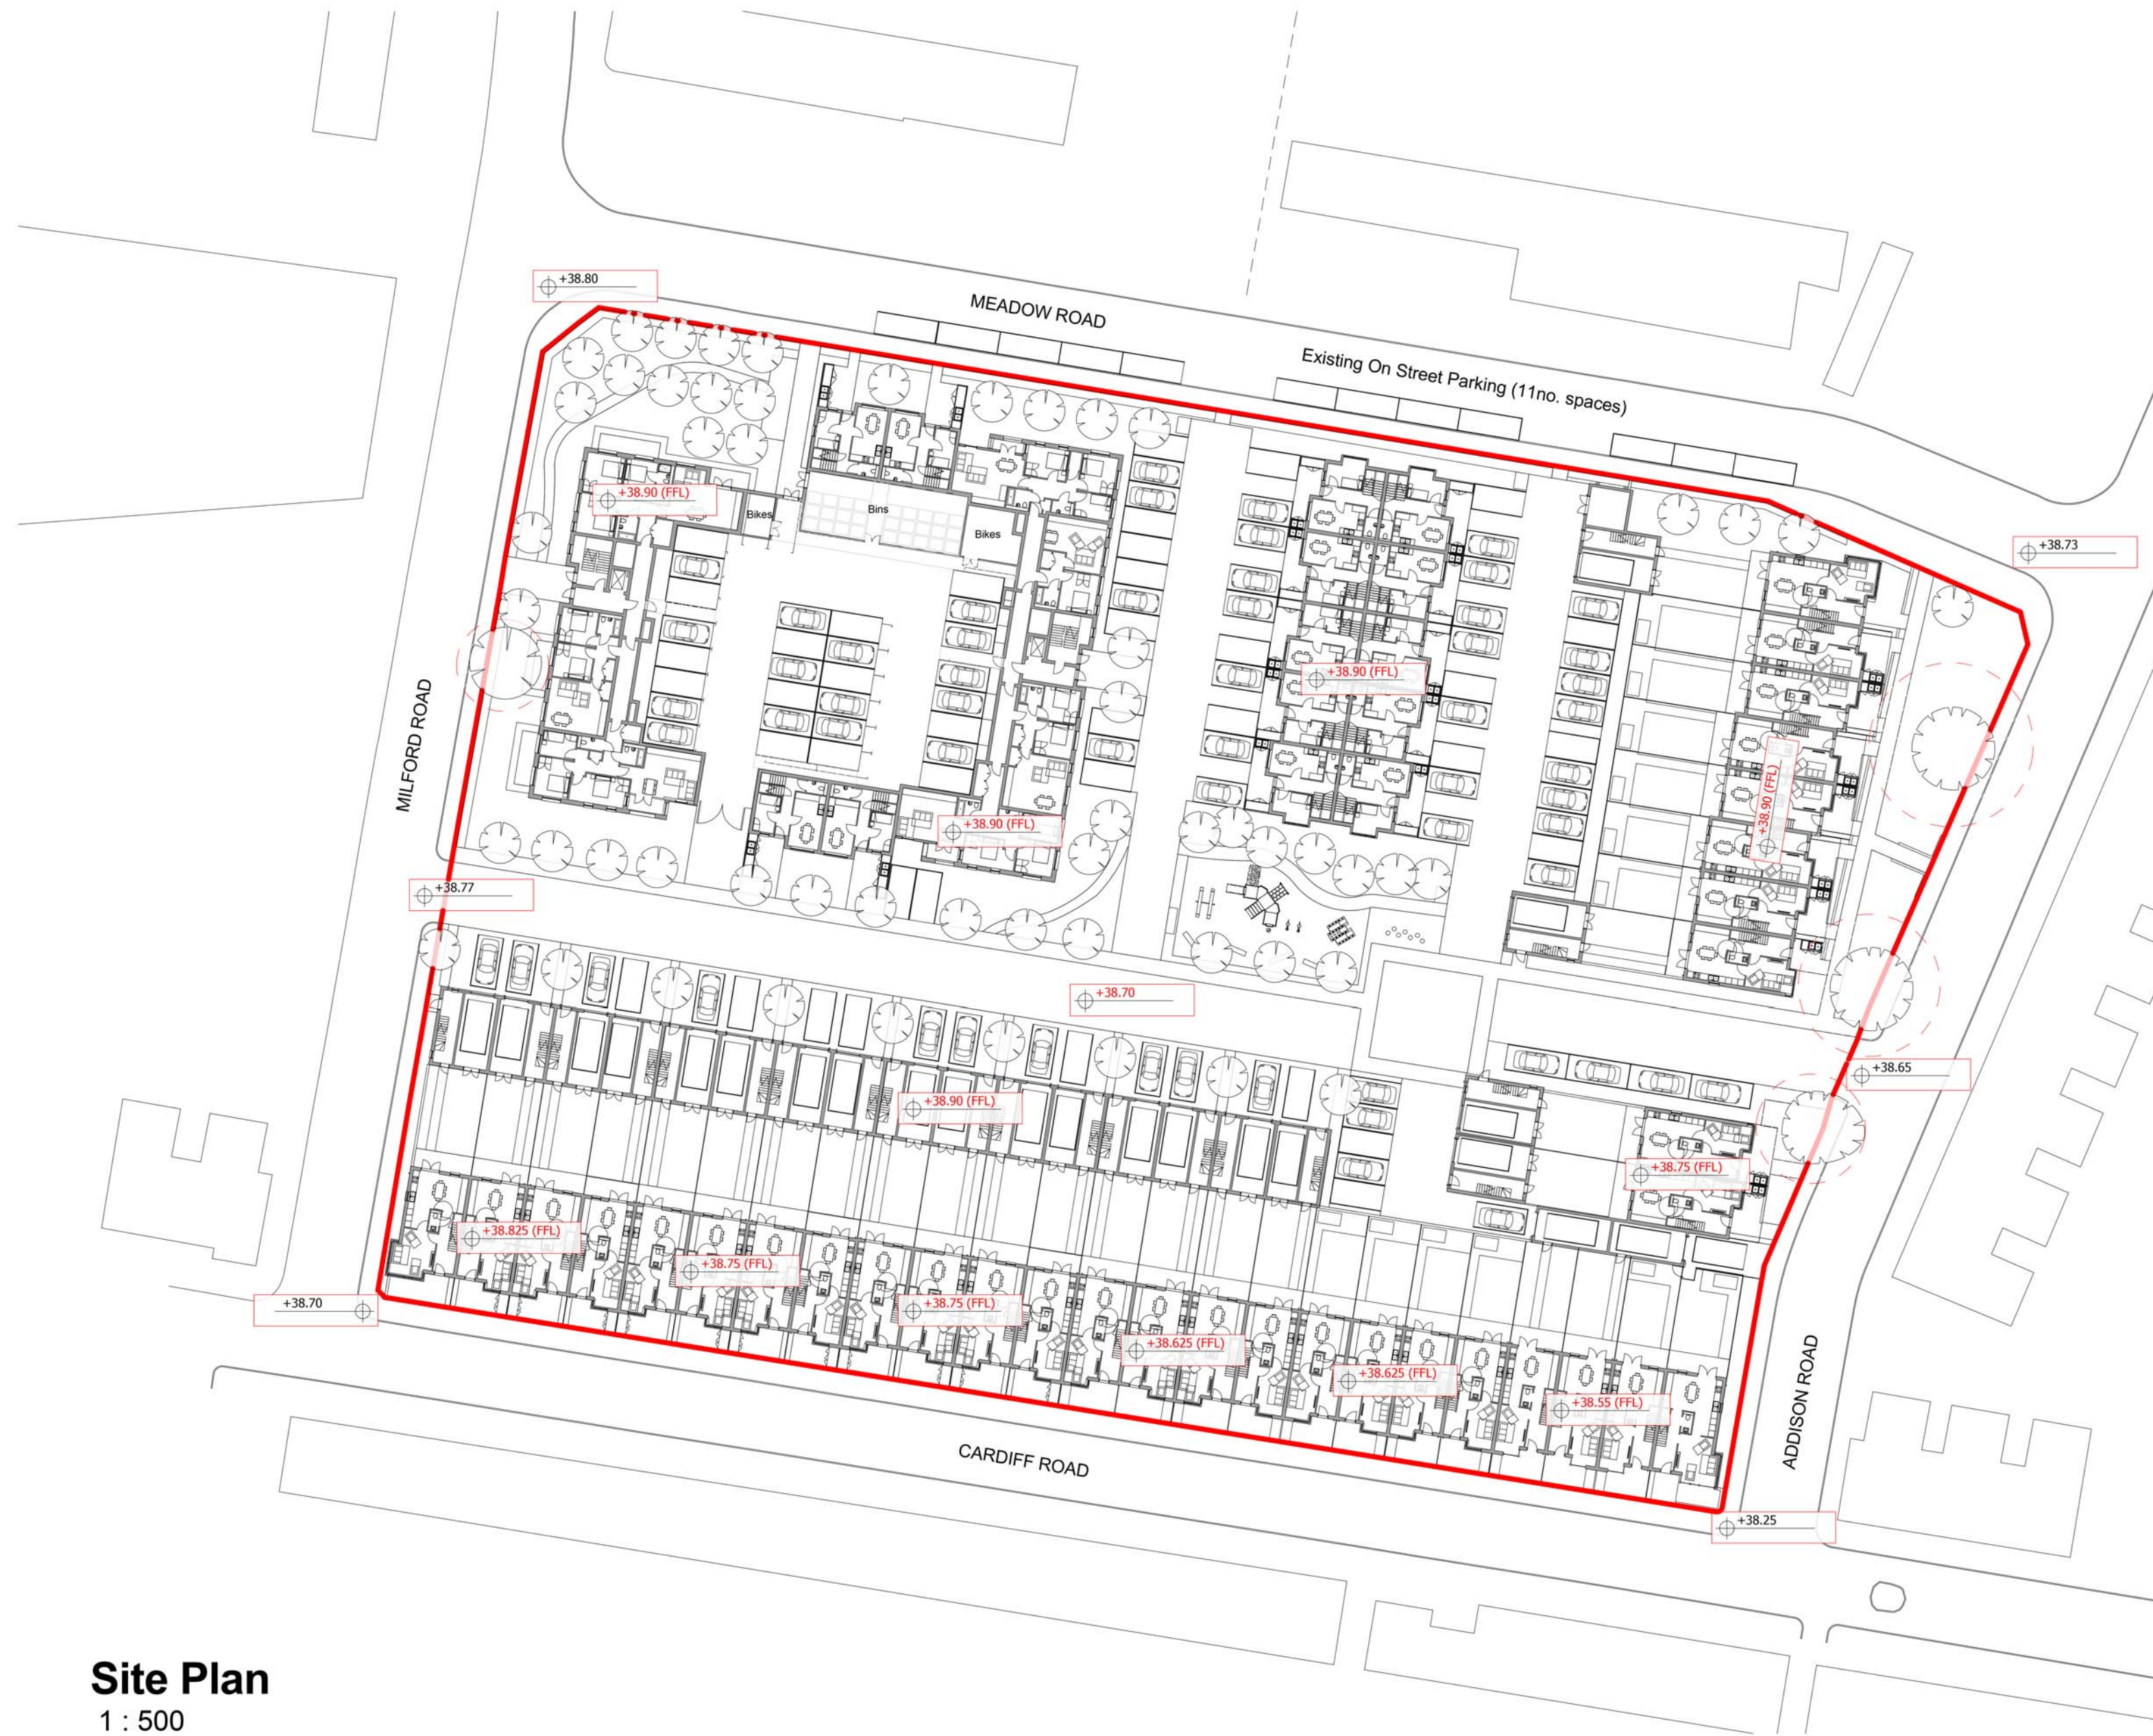

KEY	
	+ 95200 Existing Levels
	+ 96400 Proposed Levels

Note:
For detailed landscape design refer to Barton Willmore
Landscape drawing: 24325-RG-L-01

PLANNING

Project
Former Cox & Wyman Site
Cardiff Road, Reading
Drawing Title
Proposed Site Plan

Date	Scale	Drawn by	Check by
29/09/17	As indicated @ A2	DC	PN
Project No	Drawing No	Revision	
24325	A/PP-P10-01	B	

Site Plan
1 : 500

