


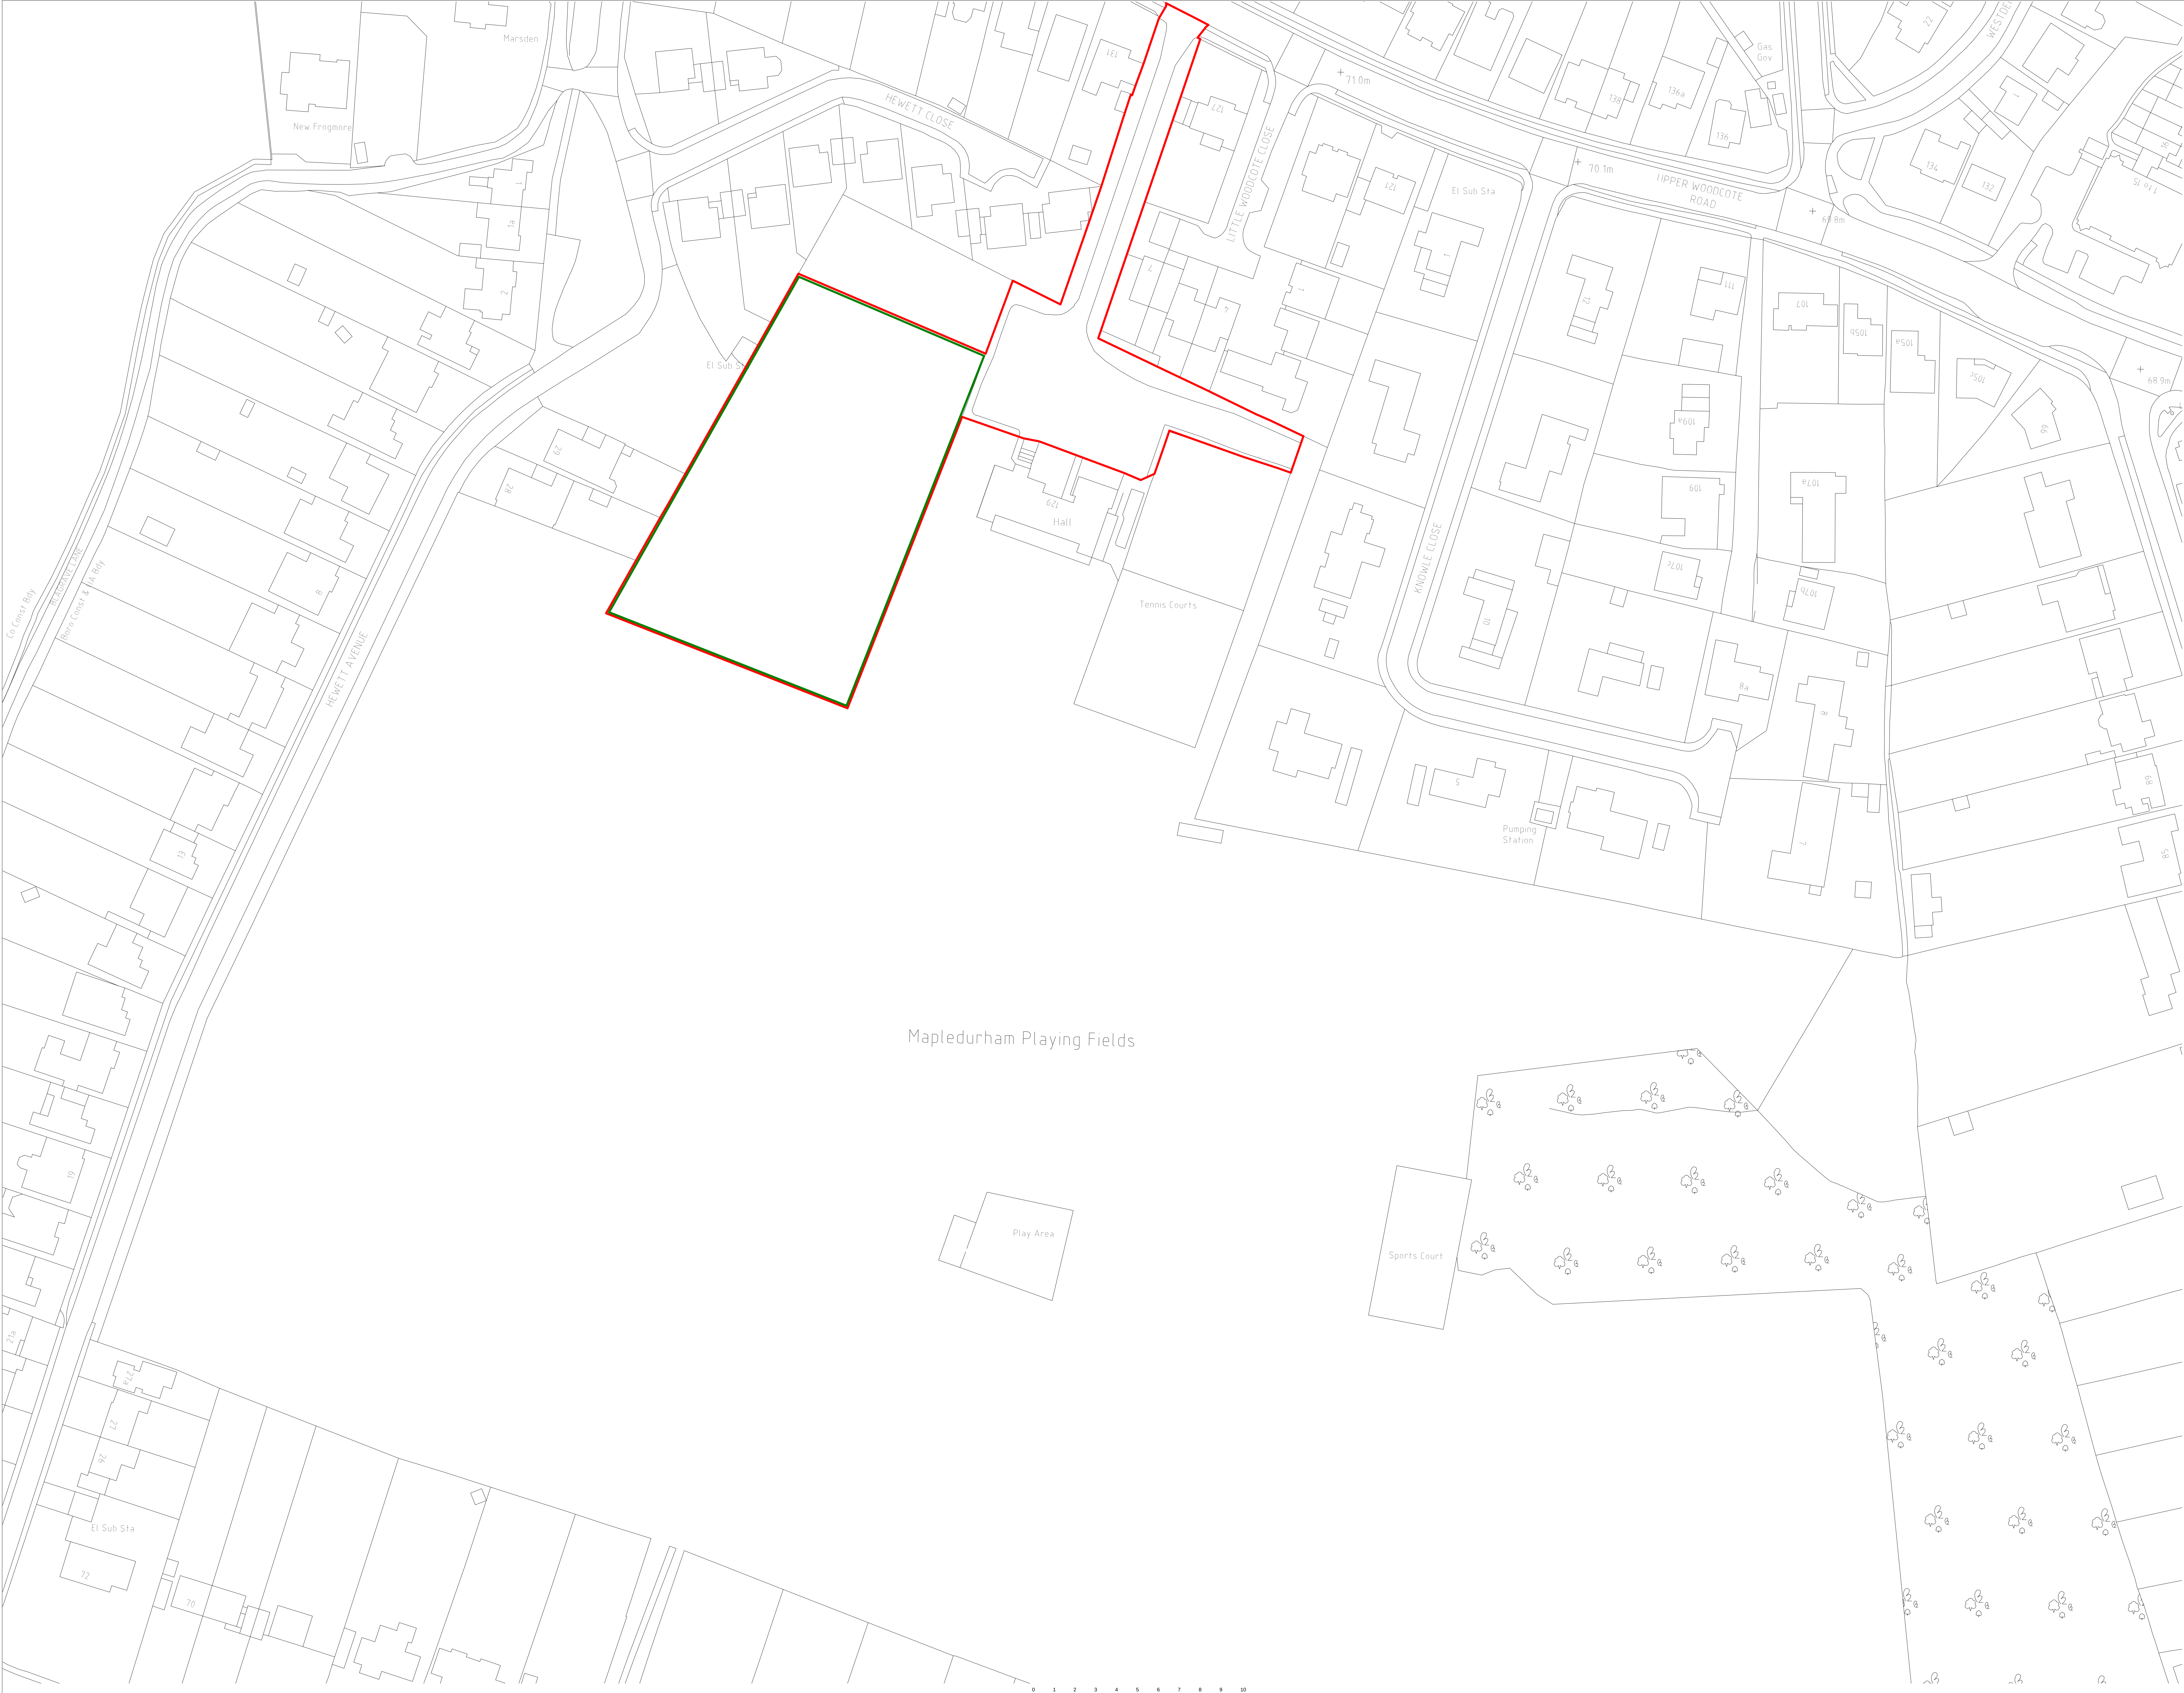


REVISION DETAILS		DATE	DRAWN BY
P 1	PLANNING ISSUE	21.03.17	DMA
P 2	PLANNING ISSUE	22.08.17	DMA

- KEY
- DEVELOPMENT BOUNDARY
 - SITE BOUNDARY

KEY RESIDUAL RISK

KEY PLAN

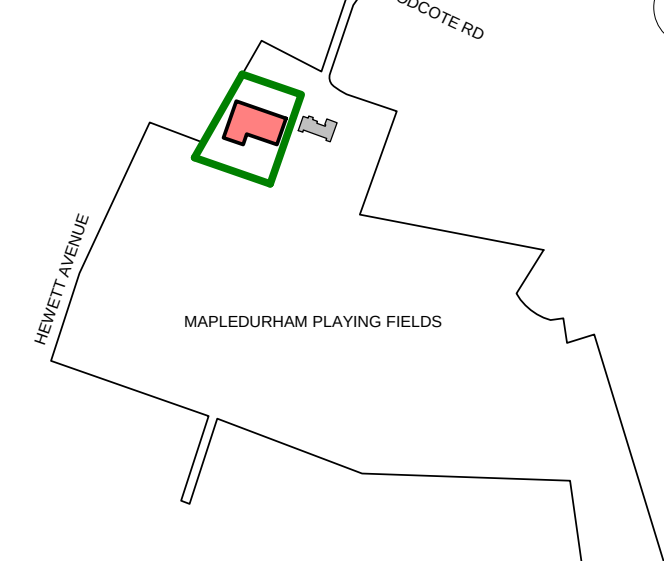

ORIGINATOR		TITLE	
DMA		EXISTING SITE PLAN	
PROJECT	THE HEIGHTS	PURPOSE OF ISSUE	FOR INFORMATION
MAPLEDURHAM	PLAYING FIELDS	S2	P 2
THS	DMA	ZONE	XX
ORIGINATOR	DMA	LEVEL	SK
DATE	22.08.17	TYPE	A
ROLE	SK	ROLE	A
DOC NO	01002	DOC NO	01002