



0 10m 20m 40m 80m (1:1250)

LOCATION PLAN
SCALE 1:1250

NORTH



0 5m 10m 20m 40m (1:500)


PROPOSED SITE PLAN
SCALE 1:500

NORTH



12 Stanton Close, Earley, Berkshire. RG6 7DX
Contact : 0118 327 9645
www.arcadia-design.co.uk

KEY:
Existing Proposed

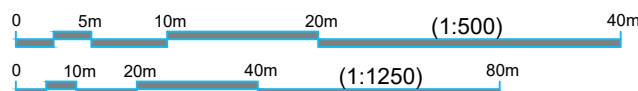

- NOTES:**
1. THIS DRAWING IS COPYRIGHT AND SHOULD NOT BE REPRODUCED WITHOUT THE WRITTEN APPROVAL OF ARCADIA DESIGN CONSULTANTS.
 2. ALL DIMENSIONS TO BE CHECKED ON SITE AND ANY DISCREPANCIES BROUGHT TO THE ATTENTION OF THE ARCADIA DESIGN CONSULTANTS.
 3. NO DIMENSIONS TO BE SCALED.
 4. THIS DRAWING IS TO BE READ IN CONJUNCTION WITH ALL OTHER RELEVANT ARCHITECTS, SERVICE ENGINEERS AND STRUCTURAL / CIVIL ENGINEERS DRAWINGS AND SPECIFICATIONS.
 5. ALL RIGHTS RESERVED.

P L A N N I N G I S S U E

A	31/08/17	Amended as per planning comments	PROJECT SIDE & REAR EXTENSION AT 17 STUDLAND CLOSE, READING - RG2 8RY	
REV.	DATE	DESCRIPTION	DRAWING TITLE LOCATION & SITE PLANS	
DWG NO:	PL/A310/104	SCALE	as shown @ A3	
DATE	AUG. 2017	DRAWN BY	MQ	