


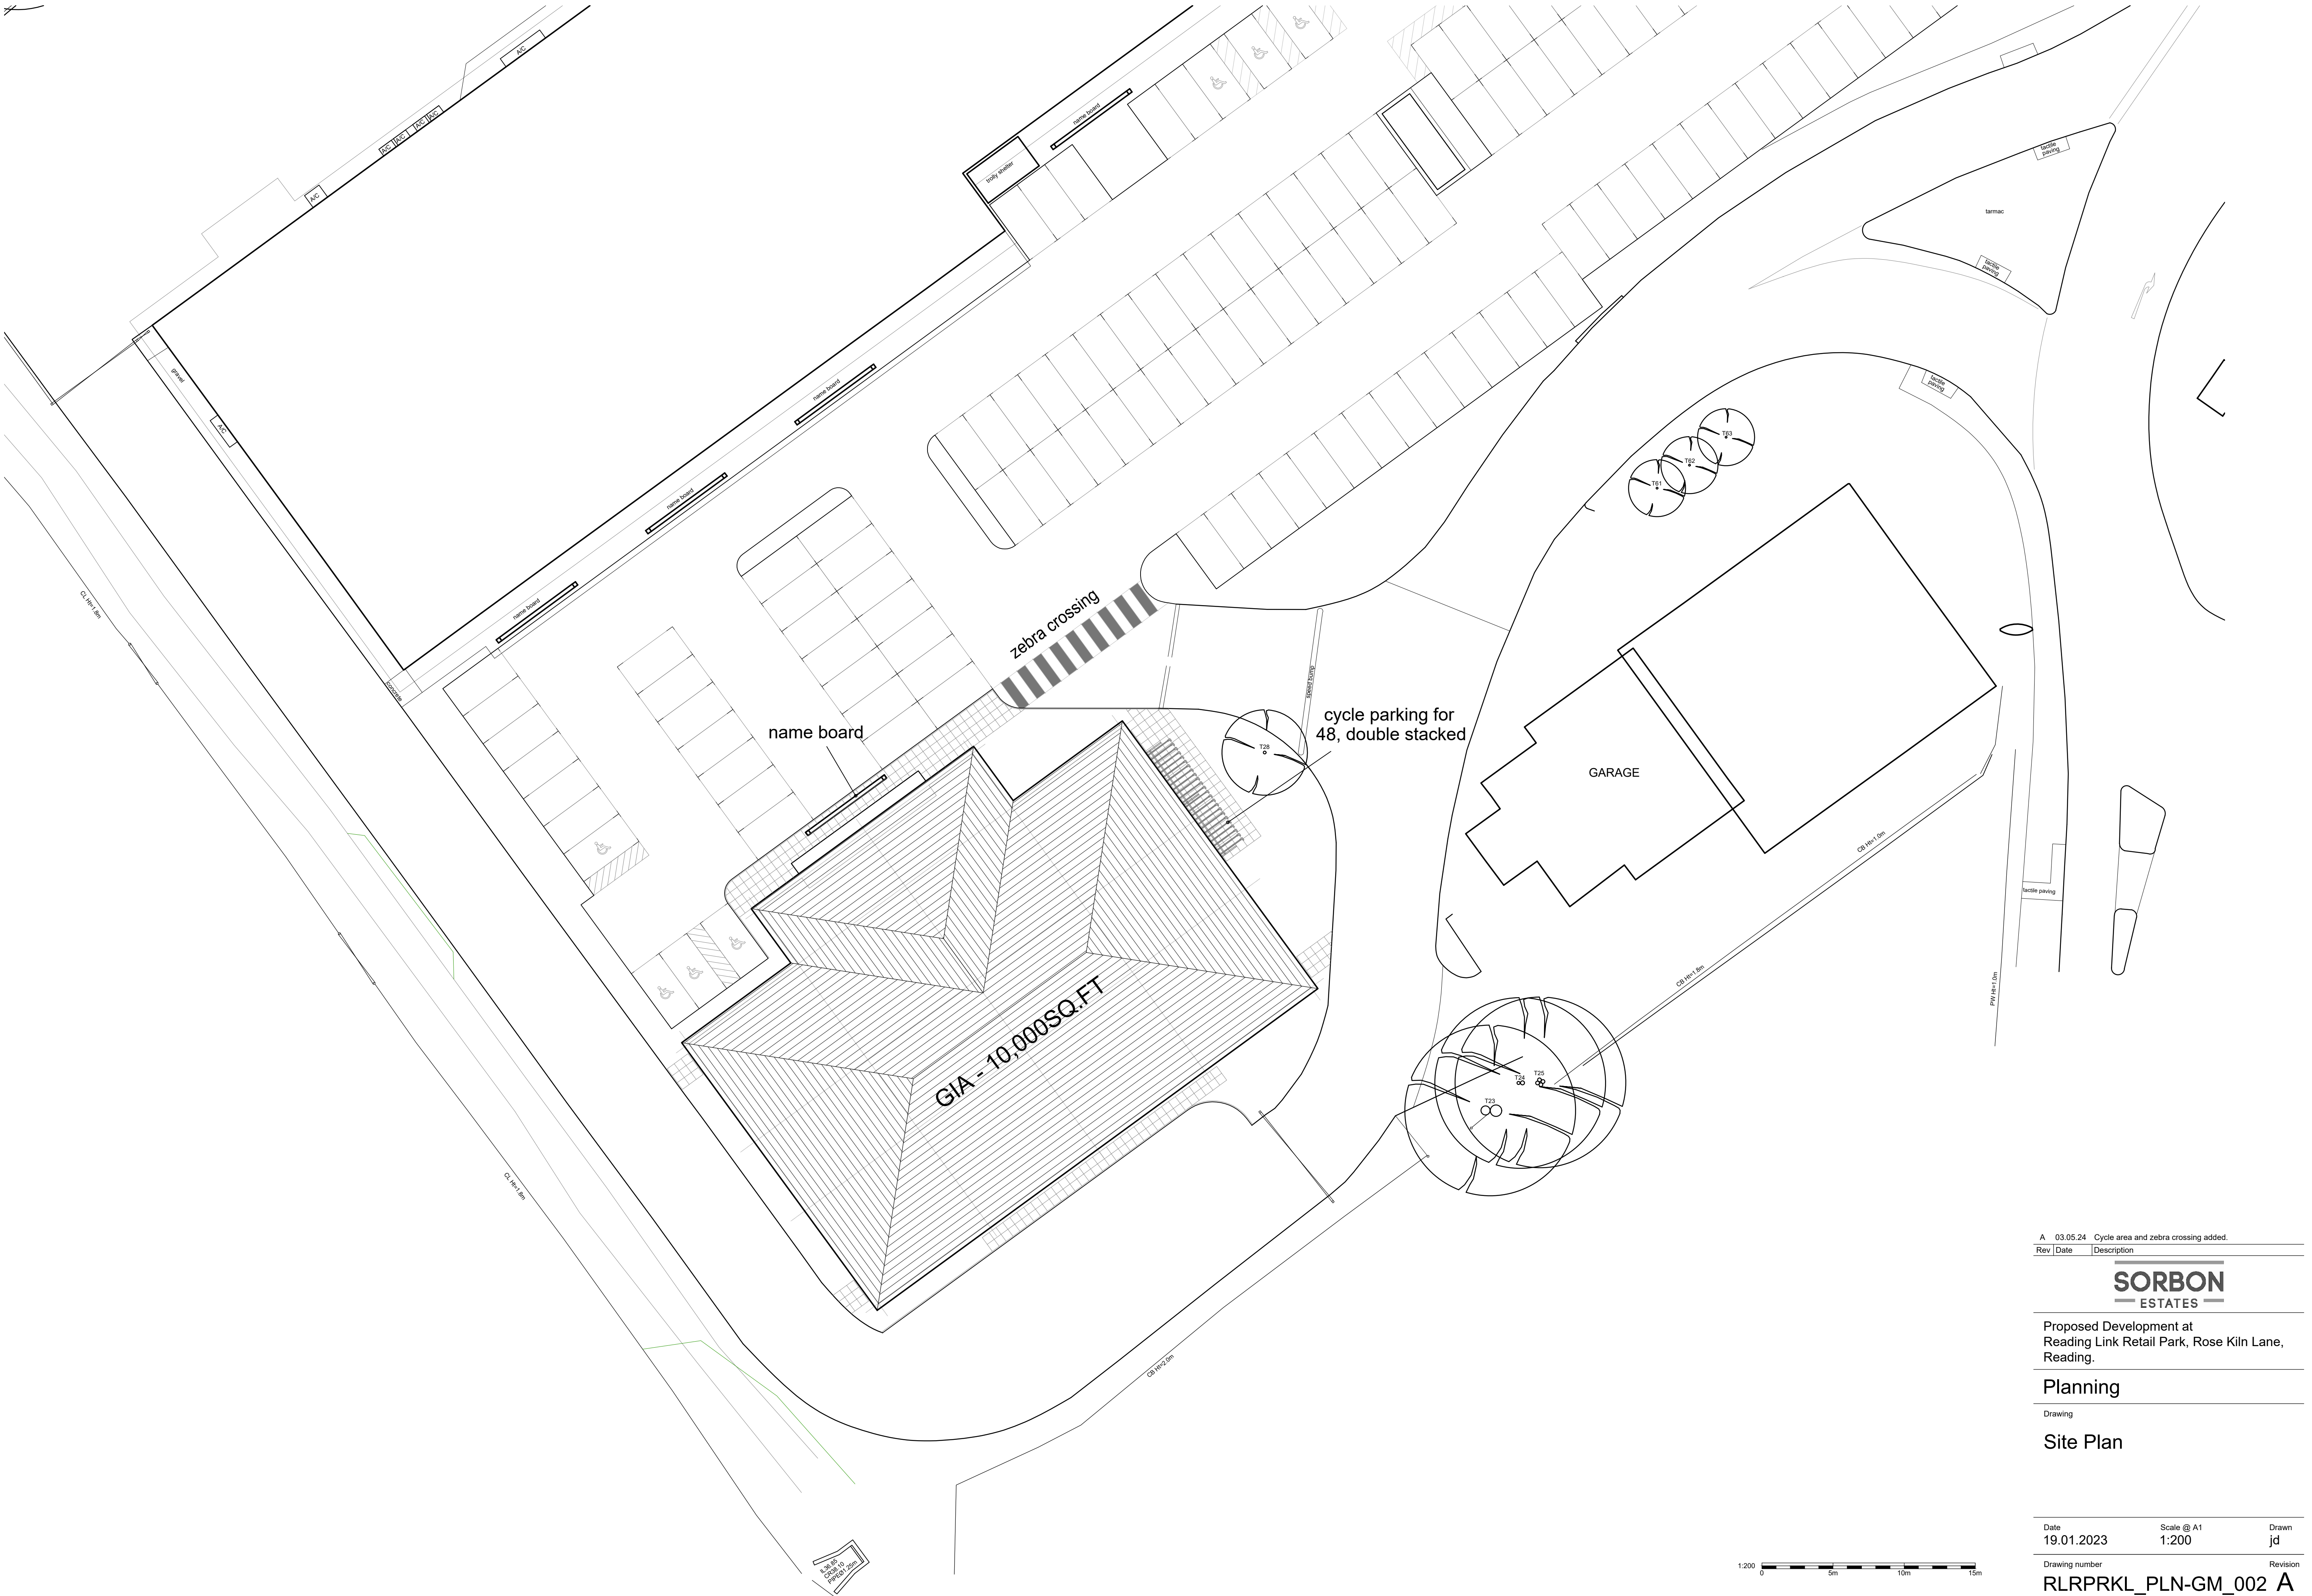

A	03.05.24	Cycle area and zebra crossing added.
Rev	Date	Description



Proposed Development at
Reading Link Retail Park, Rose Kiln Lane,
Reading.

Planning

Drawing

Site Plan

Date	Scale @ A1	Drawn
19.01.2023	1:200	jd

Drawing number	Revision
RLRPRKL_PLN-GM_002	A

