

6

BIRCHWOOD

EL. SUB
STATION

Rev.No	DATE	REV. NOTE
--------	------	-----------

CAD REF	
------------	--



NOTES:

THIS DRAWING IS INDICATIVE ONLY AND
MUST NOT BE RELIED UPON FOR
CONSTRUCTION UNLESS THE DRAWING
IS NAMED AS 'CONSTRUCTION'.

ALL DIMENSIONS TO BE CHECKED AND
VERIFIED, WITH ANY DISCREPANCIES
REPORTED TO THE PLAN HUB.

THIS DRAWING REMAINS THE PROPERTY
OF THE PLAN HUB AND MUST NOT BE
COPIED OR REPRODUCED WITHOUT
PRIOR WRITTEN PERMISSION.

Project Title

Detached Garage

Drawing title

Existing Site Plan

Client	JAMES WARDLE
--------	--------------

Client address	6 BIRCHWOOD CLOSE READING, RG4 8XR
----------------	---------------------------------------


Drawn By	Designed By
LT	NB
Checked By	Approved By

Drawing No	Revision No
011	01

Compass	Date	Scale
	25-03-24	1:200
	Status:	Sheet size:
	Planning	A3

HEAD OFFICE :
THE PLAN HUB
Suite 6, 272 London Road,
Wallington, Surrey, SM6 7DJ
Phone : 0203 603 1599 E-mail : info@theplanhub.co.uk

THIS DRAWING IS A COPYRIGHT OF THE PLAN HUB AND MUST NOT BE DUPLICATED
OR REPRODUCED WITHOUT PERMISSION FROM THE COMPANY.

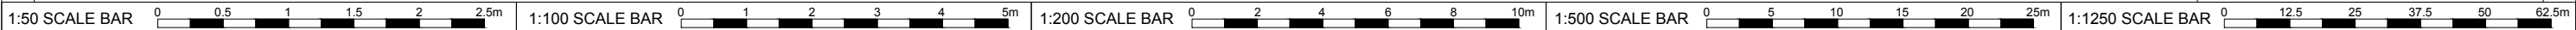

10/13/2020