


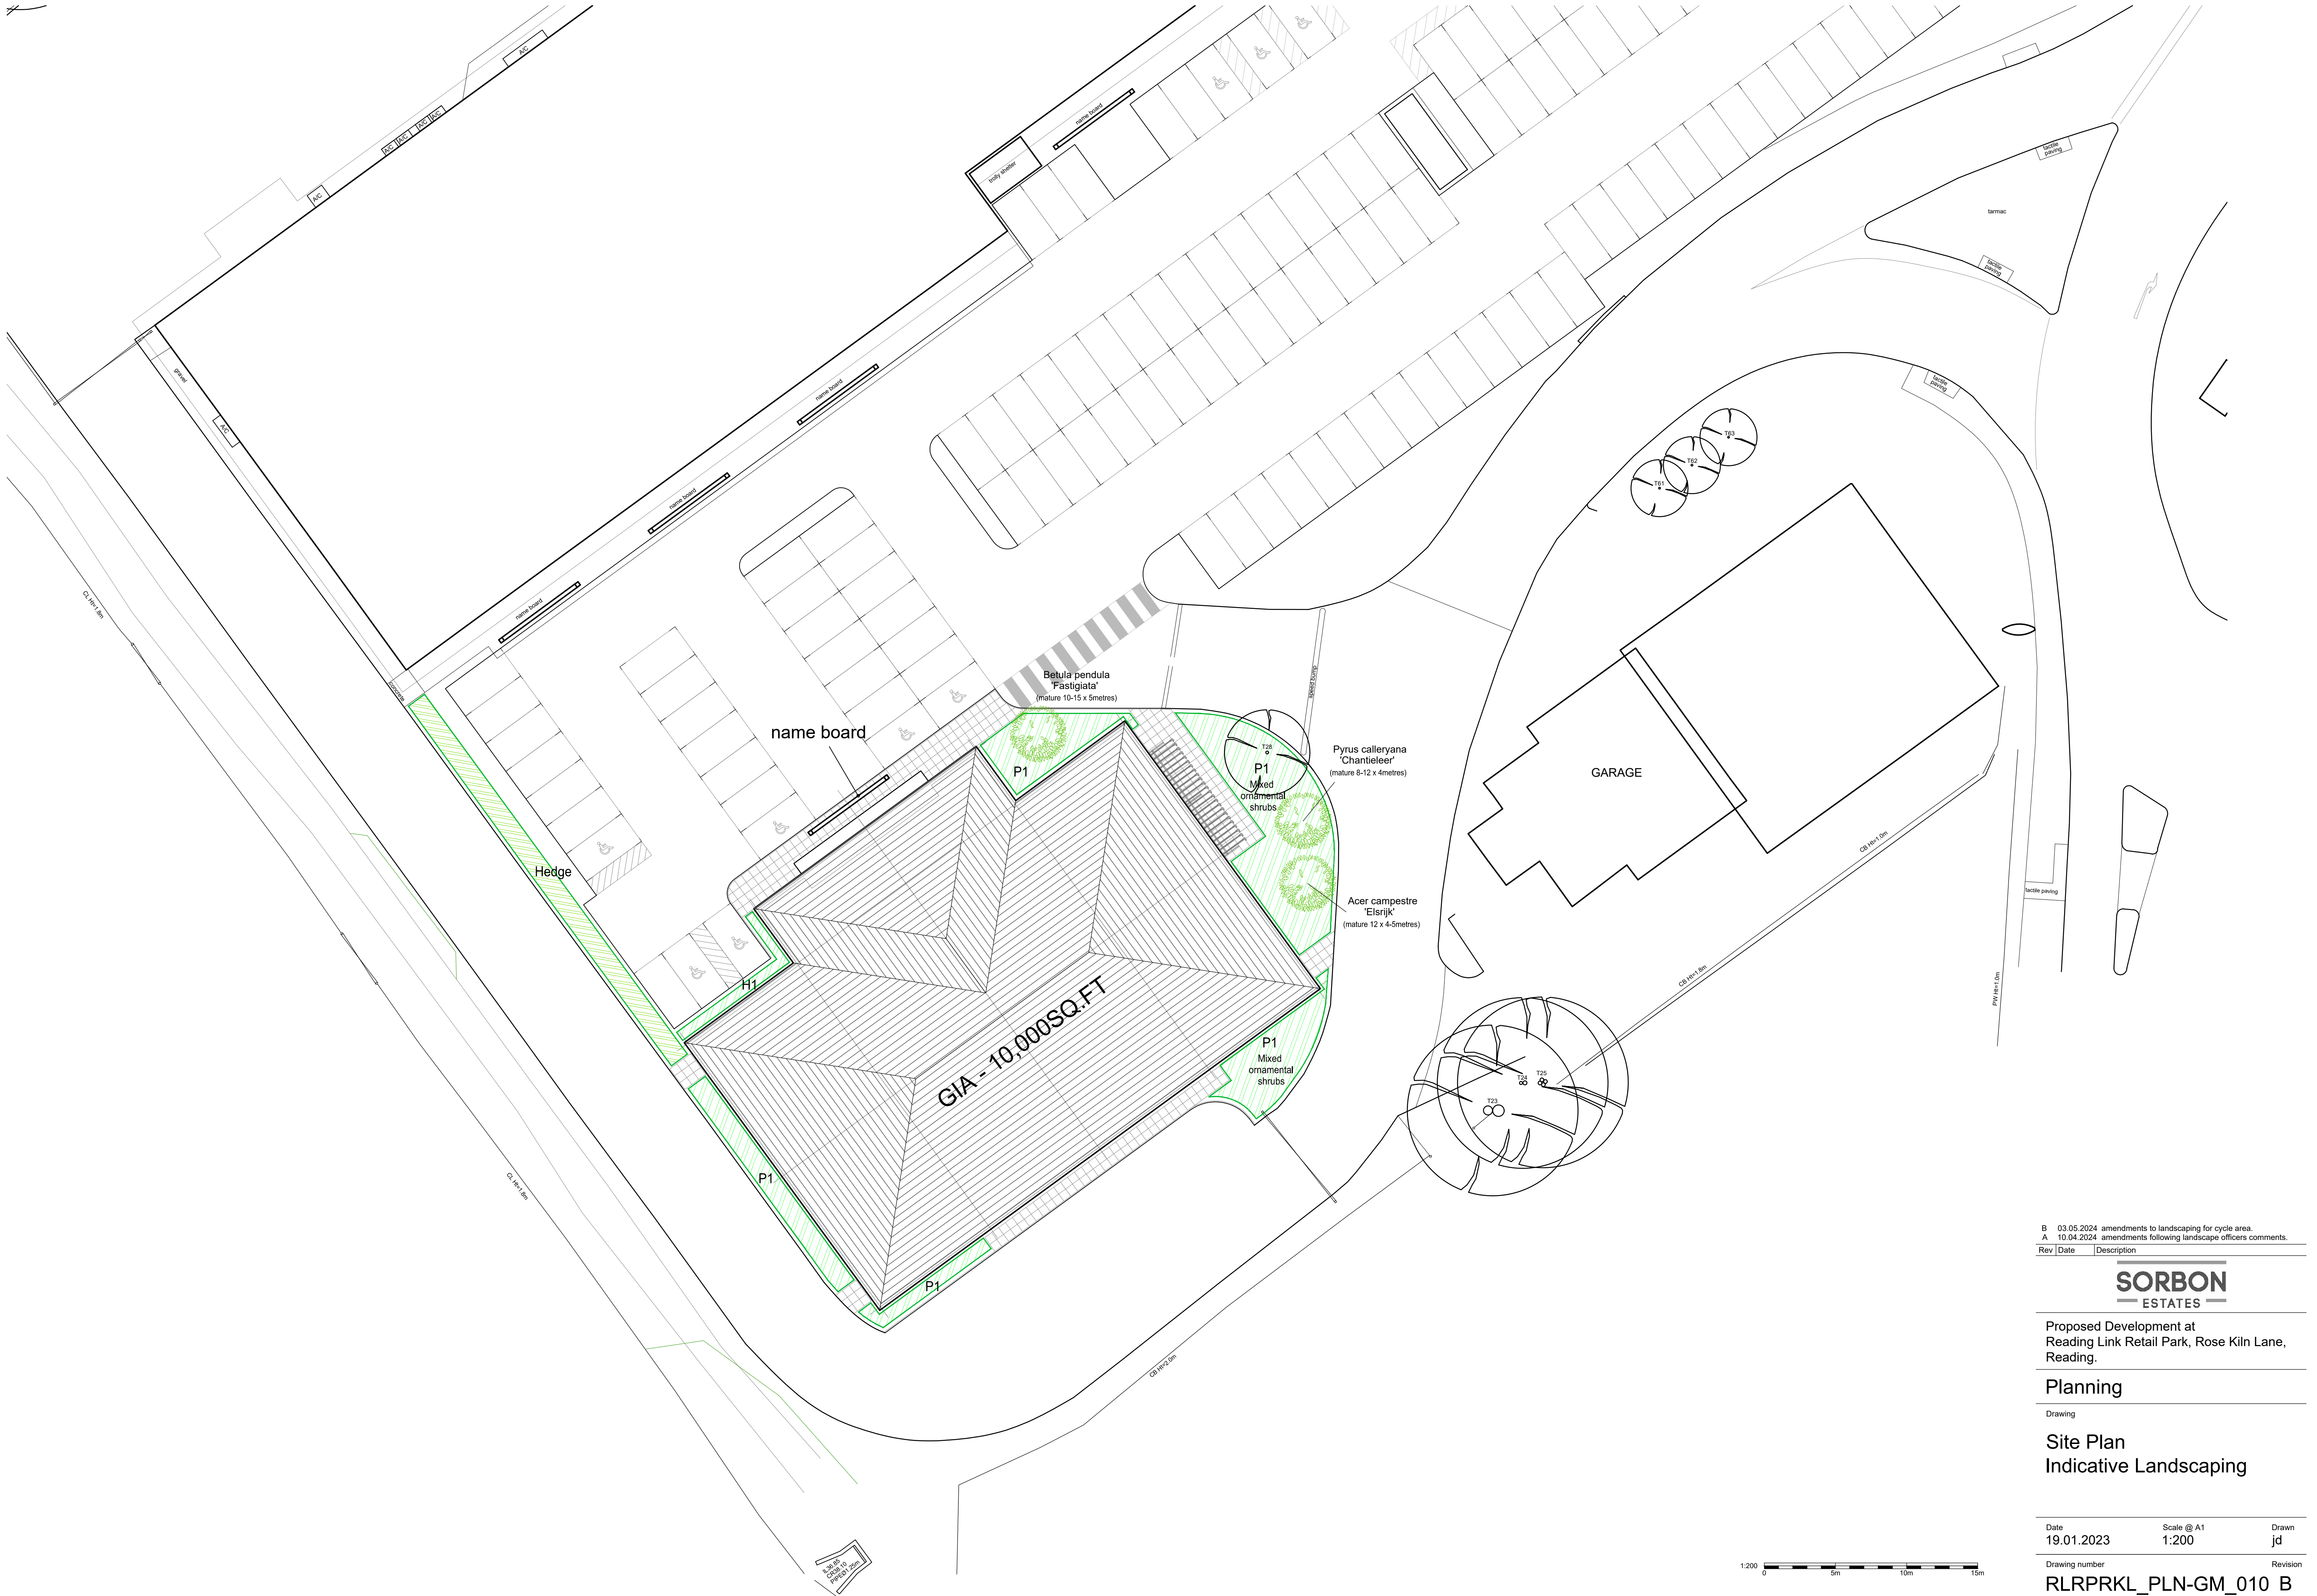

B	03.05.2024	amendments to landscaping for cycle area.
A	10.04.2024	amendments following landscape officers comments.
Rev	Date	Description

SORBON
ESTATES

Proposed Development at
Reading Link Retail Park, Rose Kiln Lane,
Reading.

Planning

Drawing

Site Plan
Indicative Landscaping

Date	Scale @ A1	Drawn
19.01.2023	1:200	jd

Drawing number	Revision
----------------	----------

RLRPRKL_PLN-GM_010 B