




1 North Elevation (Weldale Street)
1 : 200

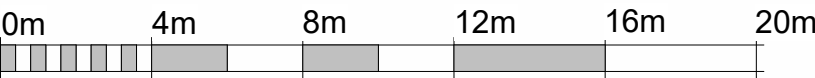

VISUAL SCALE 1:200 @ A1

Notes

This drawing may be scaled for the purposes of Planning Applications, Land Registry and for Legal plans where the scale bar is used, and where it verifies that the drawing is an original or an accurate copy. It may not be scaled for construction purposes.

Always refer to figured dimensions. All dimensions are to be checked on site. Discrepancies and/or ambiguities between this drawing and information given elsewhere must be reported immediately to this office for clarification before proceeding. All drawings are to be read in conjunction with the specification and all works to be carried out in accordance with latest British Standards / Codes of Practice.

M	24.06.24	JAP	Existing Sub-Station Kept In Place and Approved Landscaping Amended to Suit	JC
L	19.04.22	JAP	NMA 2022 - Block B1/B2 Update	JC
K	10.12.21	JAP	Canopy design amended + termination of emergency generator flue relocated	JC
J	20/06/19	RS	Rainwater strategy developed, including updates to roof lines and rationalisation of window setting out (in line with NMA submission).	JC
H	22/05/19	RV	Issued to planning update	RS
G	22/06/17	GC	Revised elevations & massing following comments received from RBC.	JC
F	30/05/17	DB	Minor amendments based on comments from D:SE Panel Review	JC
Rev	Date	Init	Notes	Child

Client

Drawing Originator

AWW inspired environments

London - 106 Weston Street, SE1 3QB 020 7160 6000
Plymouth - East Quay House, PL4 0HX 01752 261 262
Bristol - pivot + mark, 48- 52 Baldwin Street, BS1 1QB 0117 923 2535
RIBA Chartered Practice www.aww-uk.com

Project Title

**Weldale Street, Reading
Buildings A1 & A2**

Drawing Title

North elevation

Scale	Sheet	Drawn	Checked	Date
As indicated	A1	GC	JC	05/08/16
Status	Project			
PLANNING	3622			
Drawing Reference	Drawing No.	Revision		
A1	0300	M		