

6


BIRCHWOOD CLOSE

GARAGE

HOME
OFFICE

EL. SUB
STATION

200

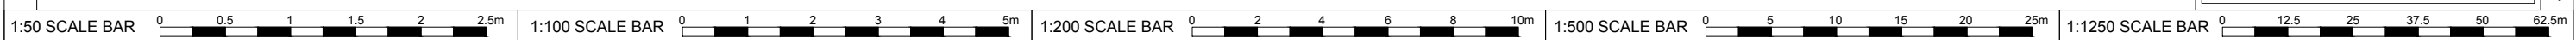

Rev.No	DATE	REV. NOTE
01	17/04/24	client's revisions
02	09/08/24	garage resited
CAD REF		


Windows OLE Object

NOTES:

THIS DRAWING IS INDICATIVE ONLY AND MUST NOT BE RELIED UPON FOR CONSTRUCTION UNLESS THE DRAWING IS NAMED AS 'CONSTRUCTION'.

ALL DIMENSIONS TO BE CHECKED AND VERIFIED, WITH ANY DISCREPANCIES REPORTED TO THE PLAN HUB.

THIS DRAWING REMAINS THE PROPERTY OF THE PLAN HUB AND MUST NOT BE COPIED OR REPRODUCED WITHOUT PRIOR WRITTEN PERMISSION.

Project Title

Detached Garage

Drawing title

Proposed Site Plan

Client	JAMES WARDLE
--------	--------------

Client address	6 BIRCHWOOD CLOSE READING, RG4 8XR
----------------	---------------------------------------

Drawn By	Designed By
LT	NB
Checked By	Approved By

Drawing No	Revision No
012	02

Compass	Date	Scale
	03-04-24	1:200
	Status:	Sheet size:
	Planning	A3

HEAD OFFICE :
THE PLAN HUB
Suite 6, 272 London Road,
Wallington, Surrey, SM6 7DJ

Phone : 0203 603 1599 E-mail : info@theplanhub.co.uk

THIS DRAWING IS A COPYRIGHT OF THE PLAN HUB AND MUST NOT BE DUPLICATED OR REPRODUCED WITHOUT PERMISSION FROM THE COMPANY.