


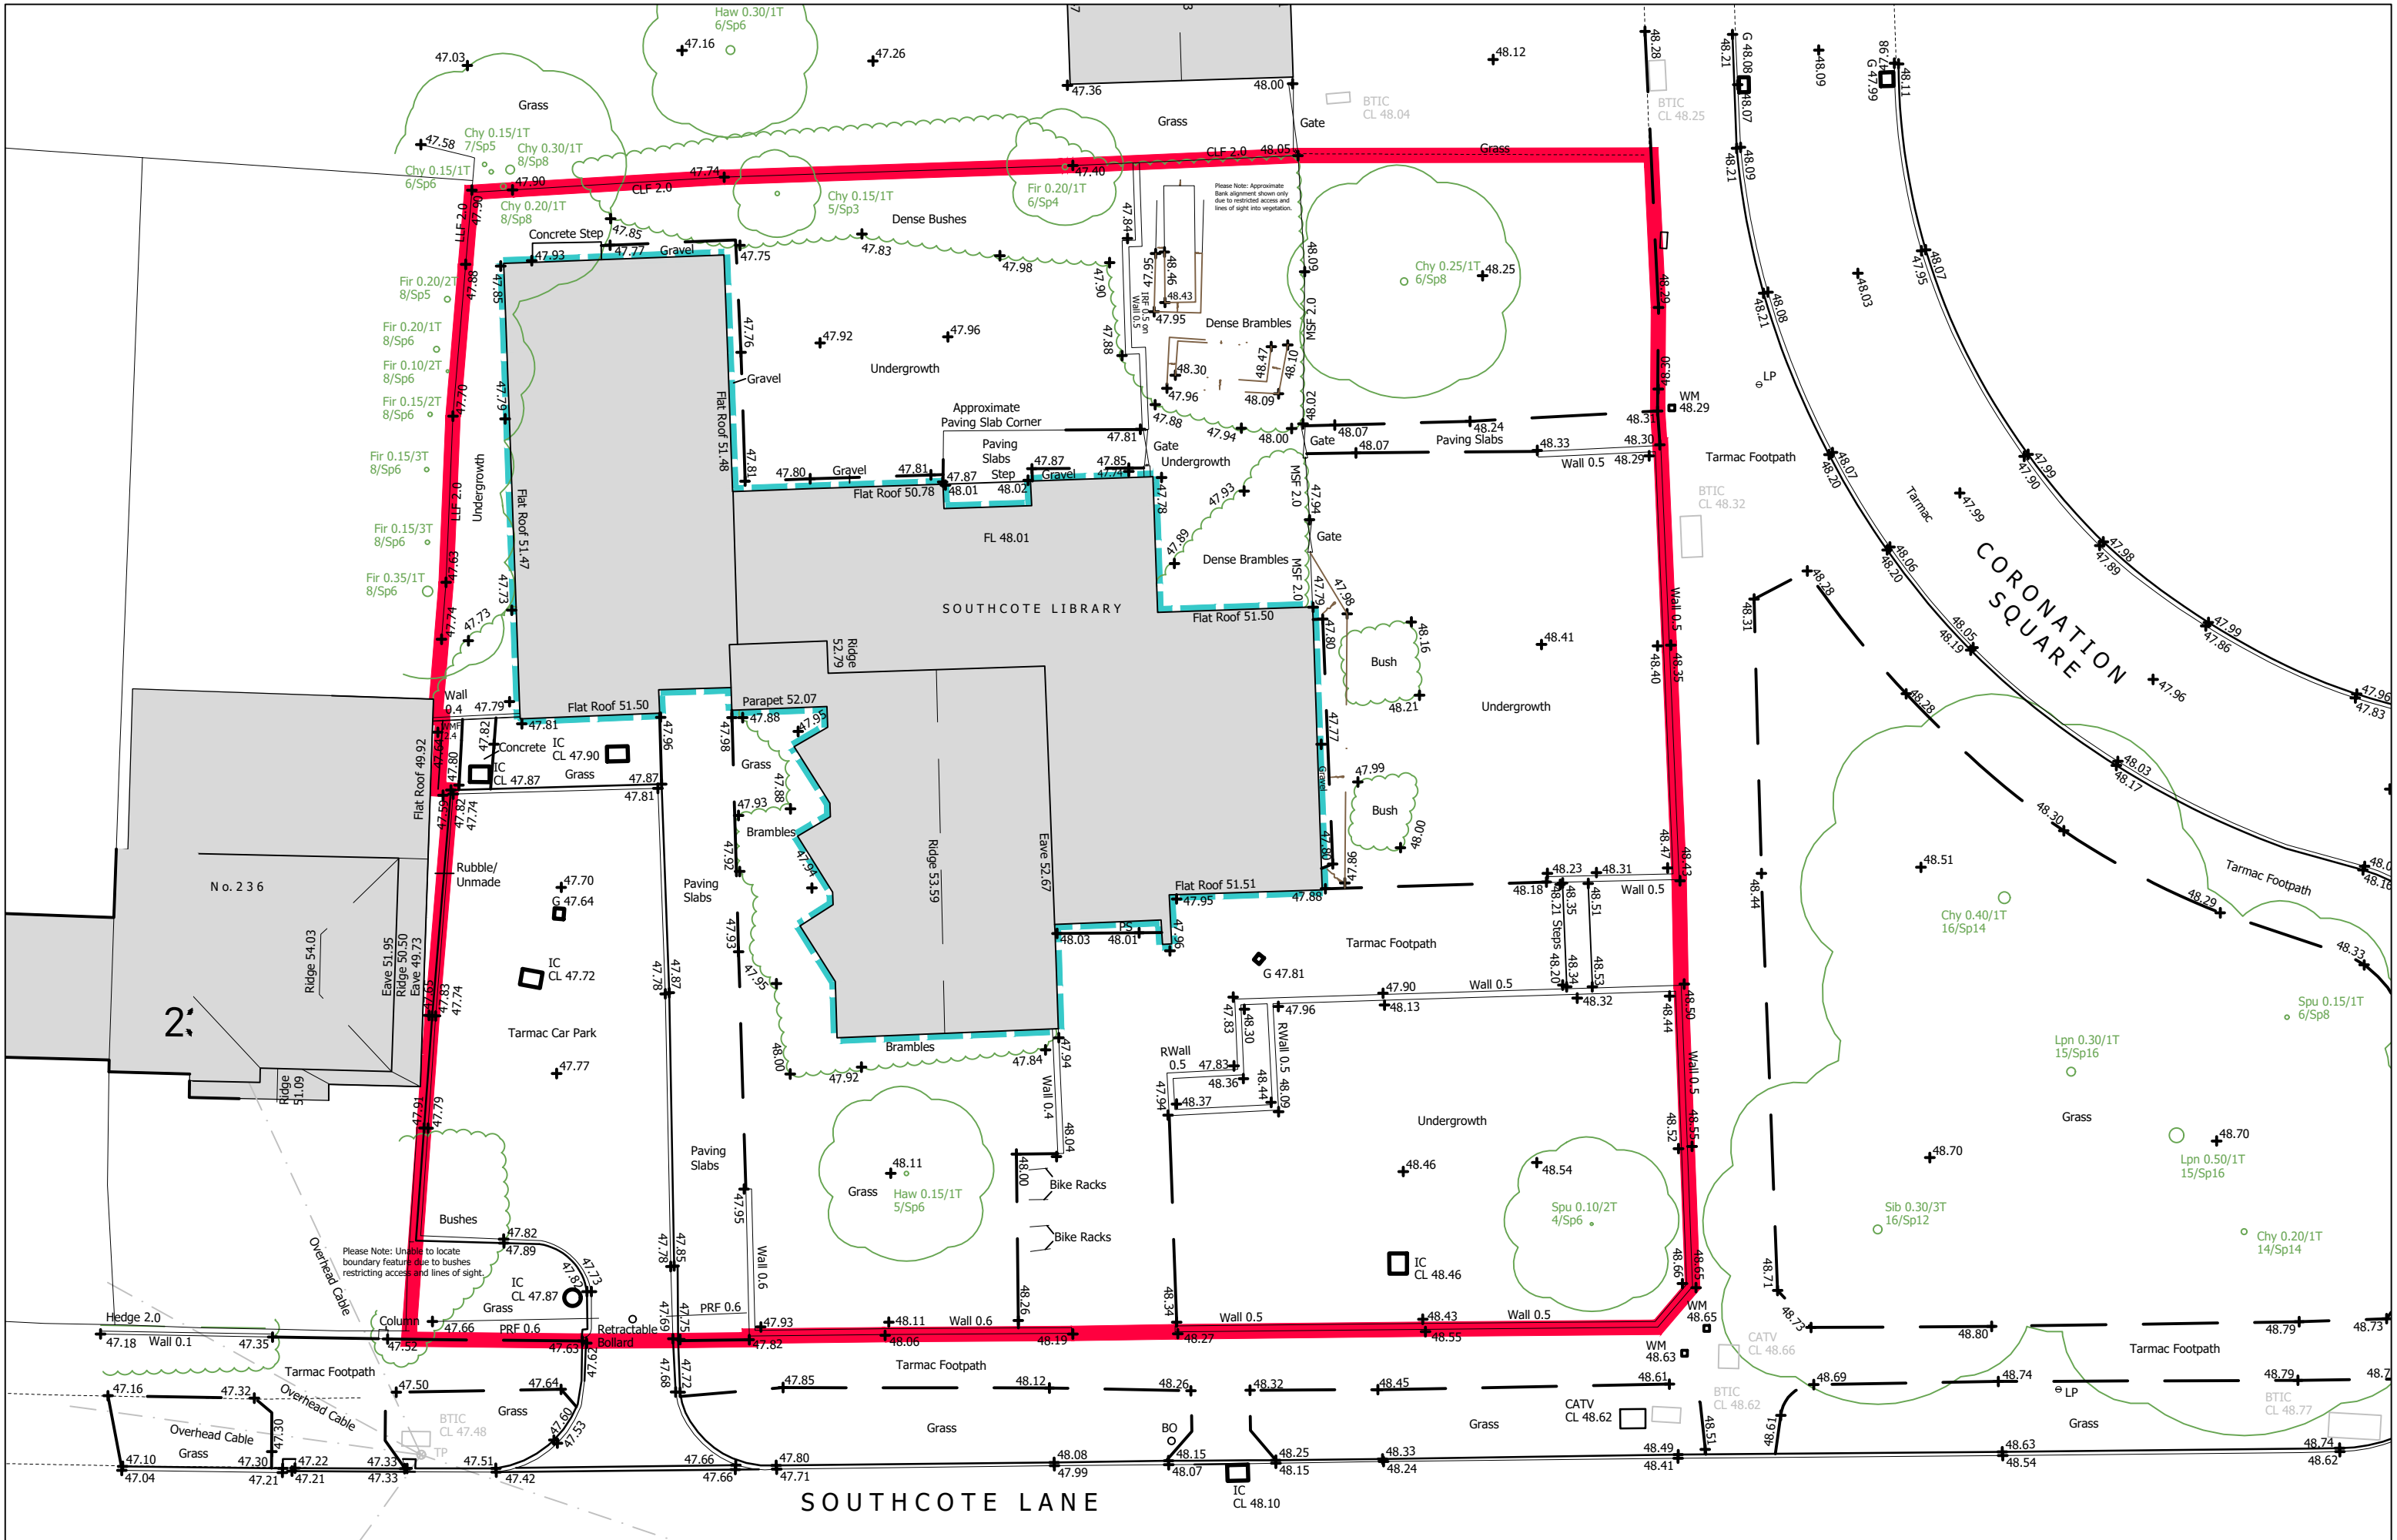

Rev Date Drawn Description

A 02.07.24 JCD Initial Issue

Solid Red line Boundary

Notes:

Do not scale from drawings unless by agreement with HTA. Use figured dimensions only. Check all dimensions on site prior to commencing the works. Drawing to be read in conjunction with other relevant consultant information.

This drawing is the copyright of HTA Design LLP and must not be copied or reproduced in part, or in whole, without the express permission of HTA Design LLP. Drawing to be read in conjunction with specification.

Legend

Development Boundary 0.169 hectares (1690m²)

On Site Buildings to be Demolished

Note: The legal boundary shown on this drawing is indicative only and based on information provided to HTA Design LLP by the client. It is the client's responsibility to establish the legal ownership boundary and to provide this information to the design consultants at the start of the design process.

HTA Design LLP do not accept any liability for loss and/or expense arising as a result of errors or omissions in the boundary information reproduced on this drawing.

Drawing and boundary based upon OS Mapping data and Topographical Survey by Encompass Surveys Drawing Ref: ENC021023/2965/S1 dated October 2023. Rev-

Existing Site Plan

drawing title

Reading Borough Council

234 Southcote Lane

client / project

1:200

scale @ A3

HTA-A_DR_0010

drawing number

RBC-ALR

project number

JCD

originated by

0 1 2 3 4 5 6 7 8 9 10

Metres

FOR PLANNING

status

HTA Design LLP

www.hta.co.uk

London | Edinburgh | Manchester | Bristol

NORTH

hta