
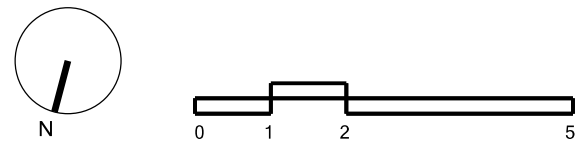


notes:
all rights reserved, this work is copyright
and cannot be reproduced or copied or modified
in any form or by any means, graphic electronic
or mechanical, including photocopying without
the written permission of bungard architecture +
design studio.

 site application boundary

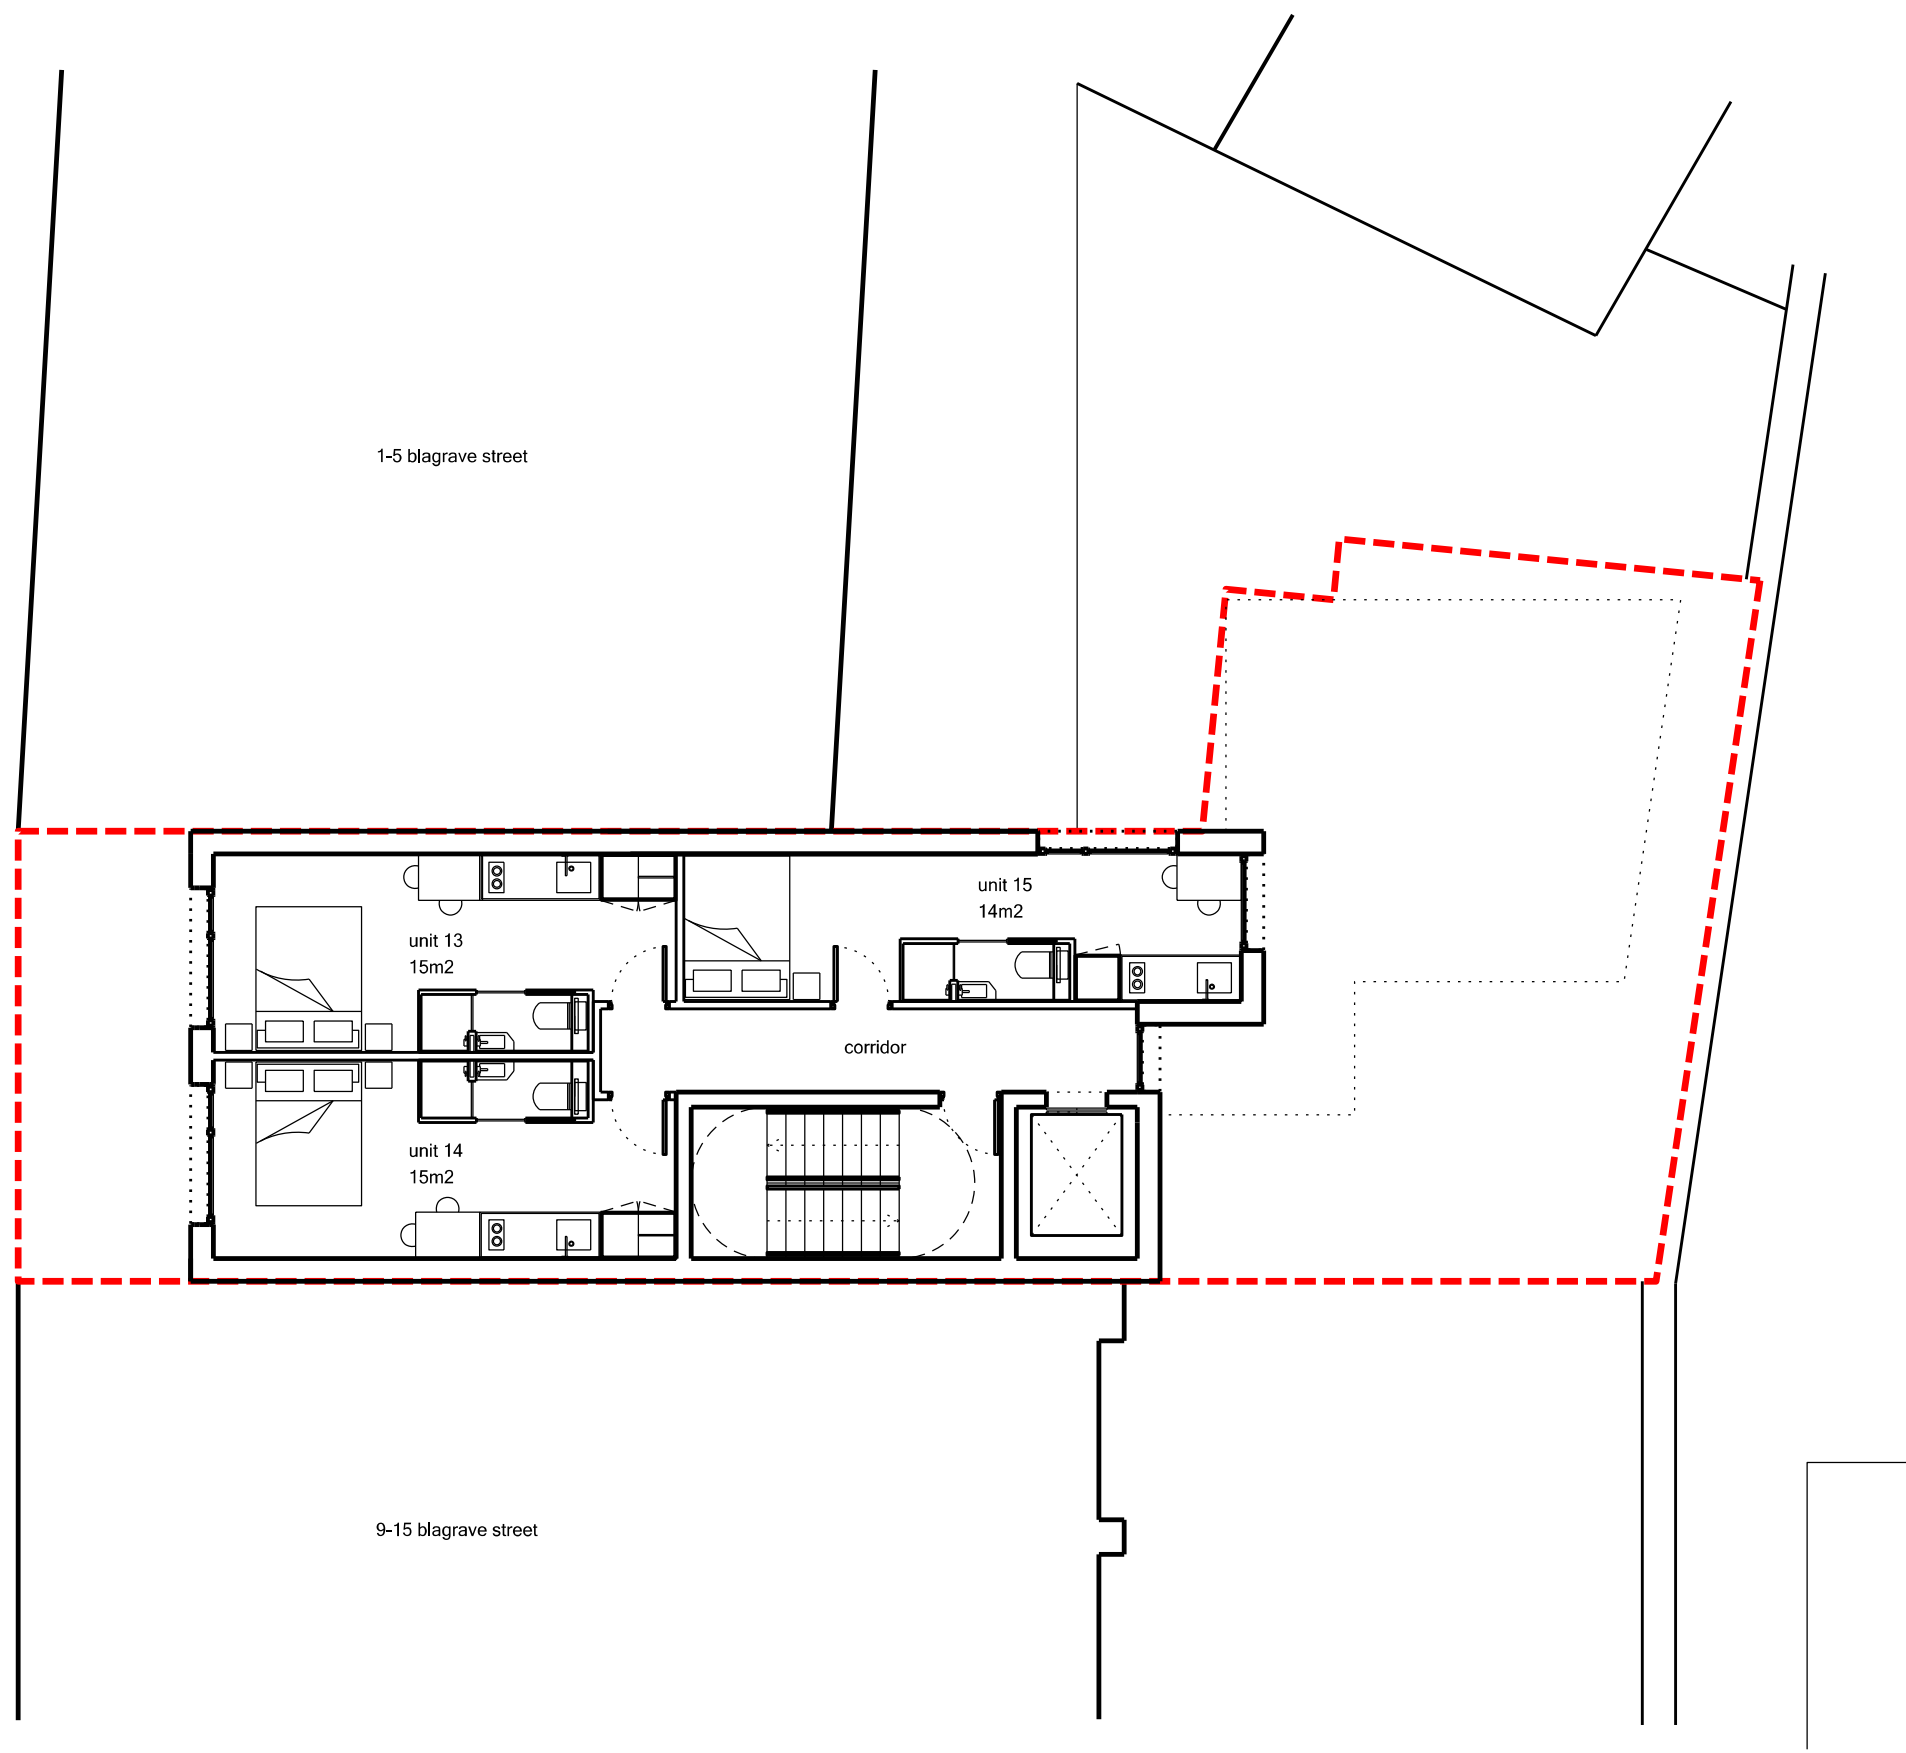

Revised Planning Submission	08.09.24	A
Planning Submission	31.08.22	/
Revision description	date	Rev

bad

bad-studio
one braemar road
worcester park
kt4 8sn
www.bad-studio.uk

Studio

Project		
7 Blagrove Street - Reading - RG1 1PJ		
Drawing		
Proposed - Fourth Floor Plan		
Scale	Date	
1:100 @ A3	19.07.22	
Job number	Drawing number	Revision
2205	P_04_G200_001	A