
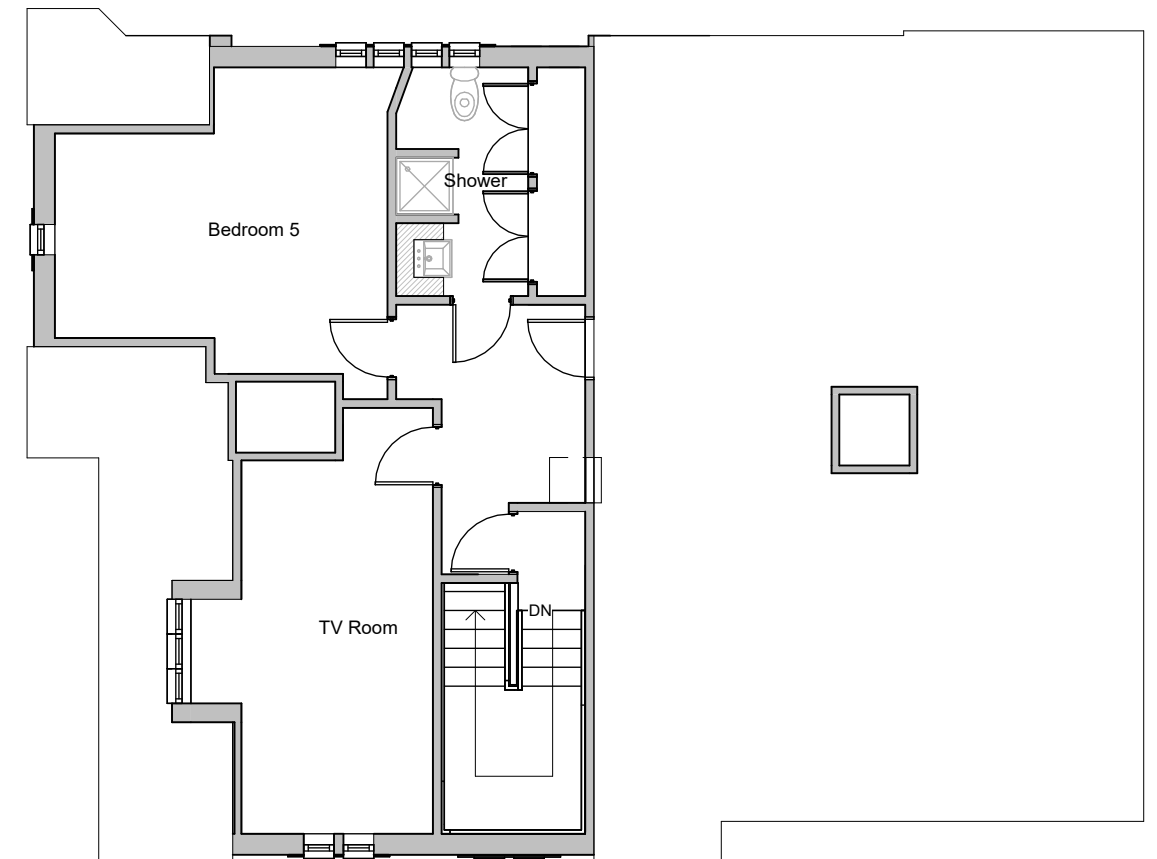


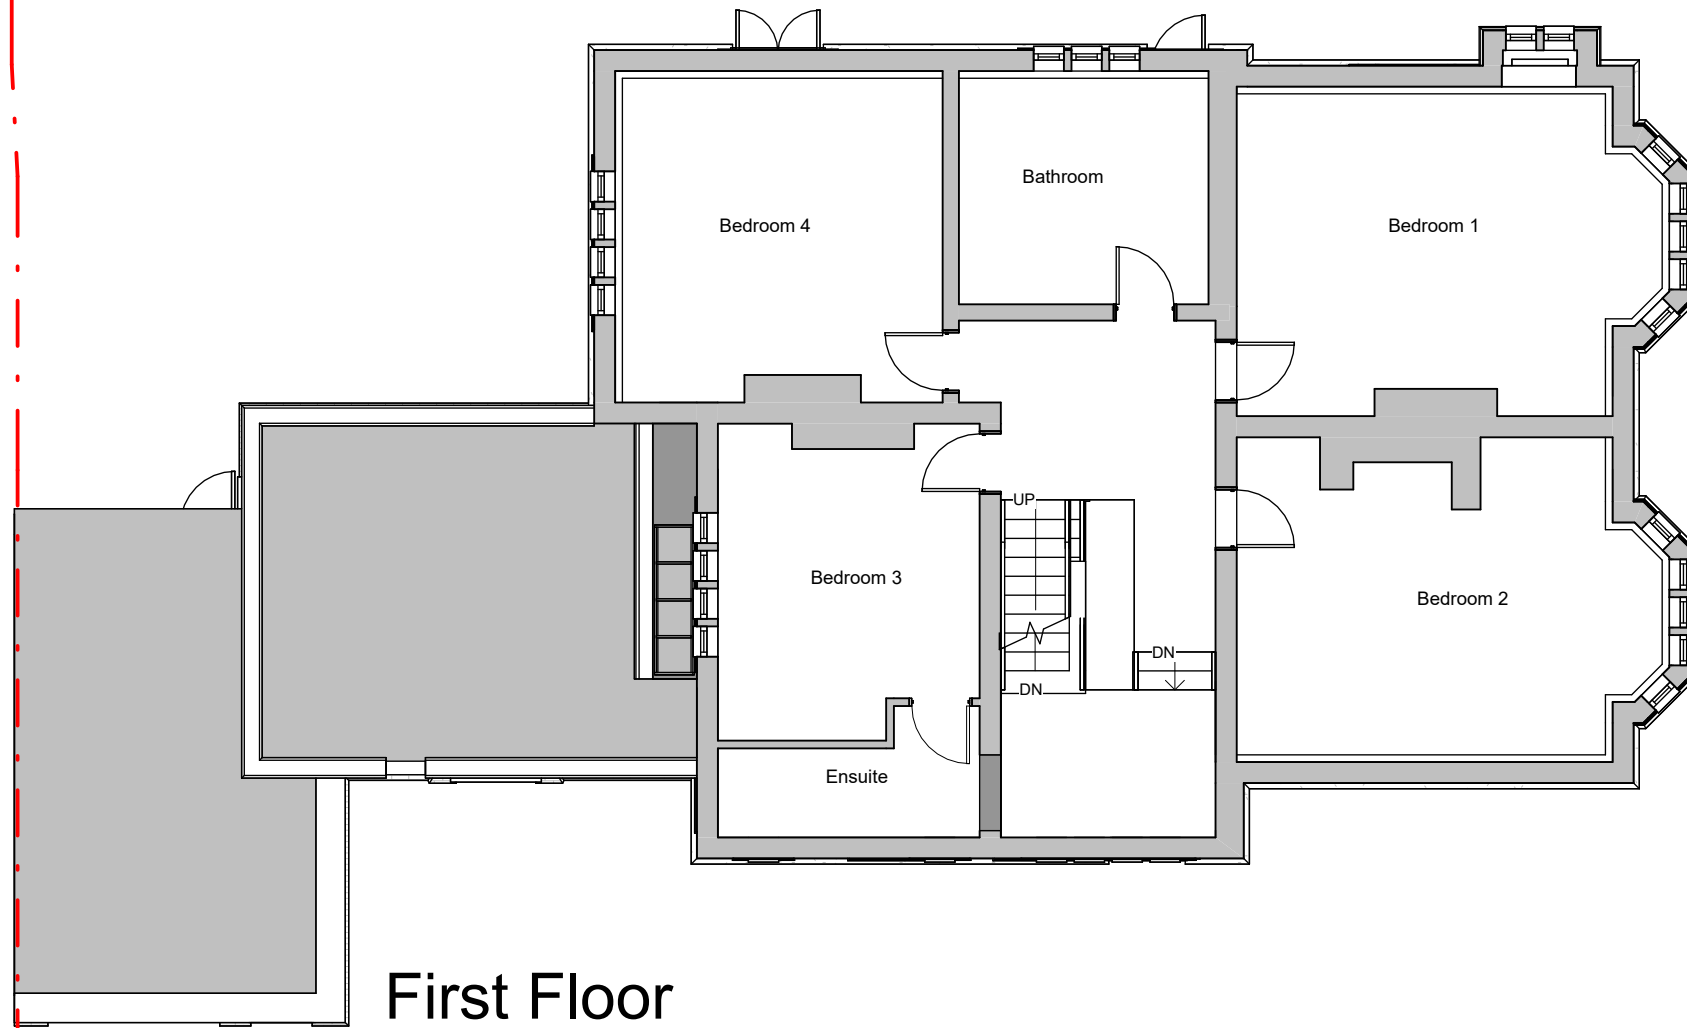

FLUENT
ARCHITECTURAL DESIGN SERVICES
TEL: 0800 043 8838
E-MAIL: INFO@FLUENT-ADS.CO.UK
WEB: FLUENT-ADS.CO.UK

11 Glebe Road, Reading

Proposed Floor Plans

Scale @ A3
1 : 100

Date
15.05.24

Drawn by
NM


Drawing number
P.M.2.501

Project number
2296

Rev
C

Key:

Existing Proposed SVP Boundary line
Existing drainage Proposed drainage Overhead

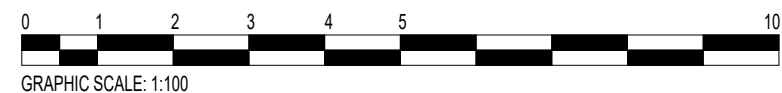

No.	Description	Date
A	First draft	15.10.24
B	Client's comments (1)	04.11.24
C	Client's comments (2)	04.11.24