


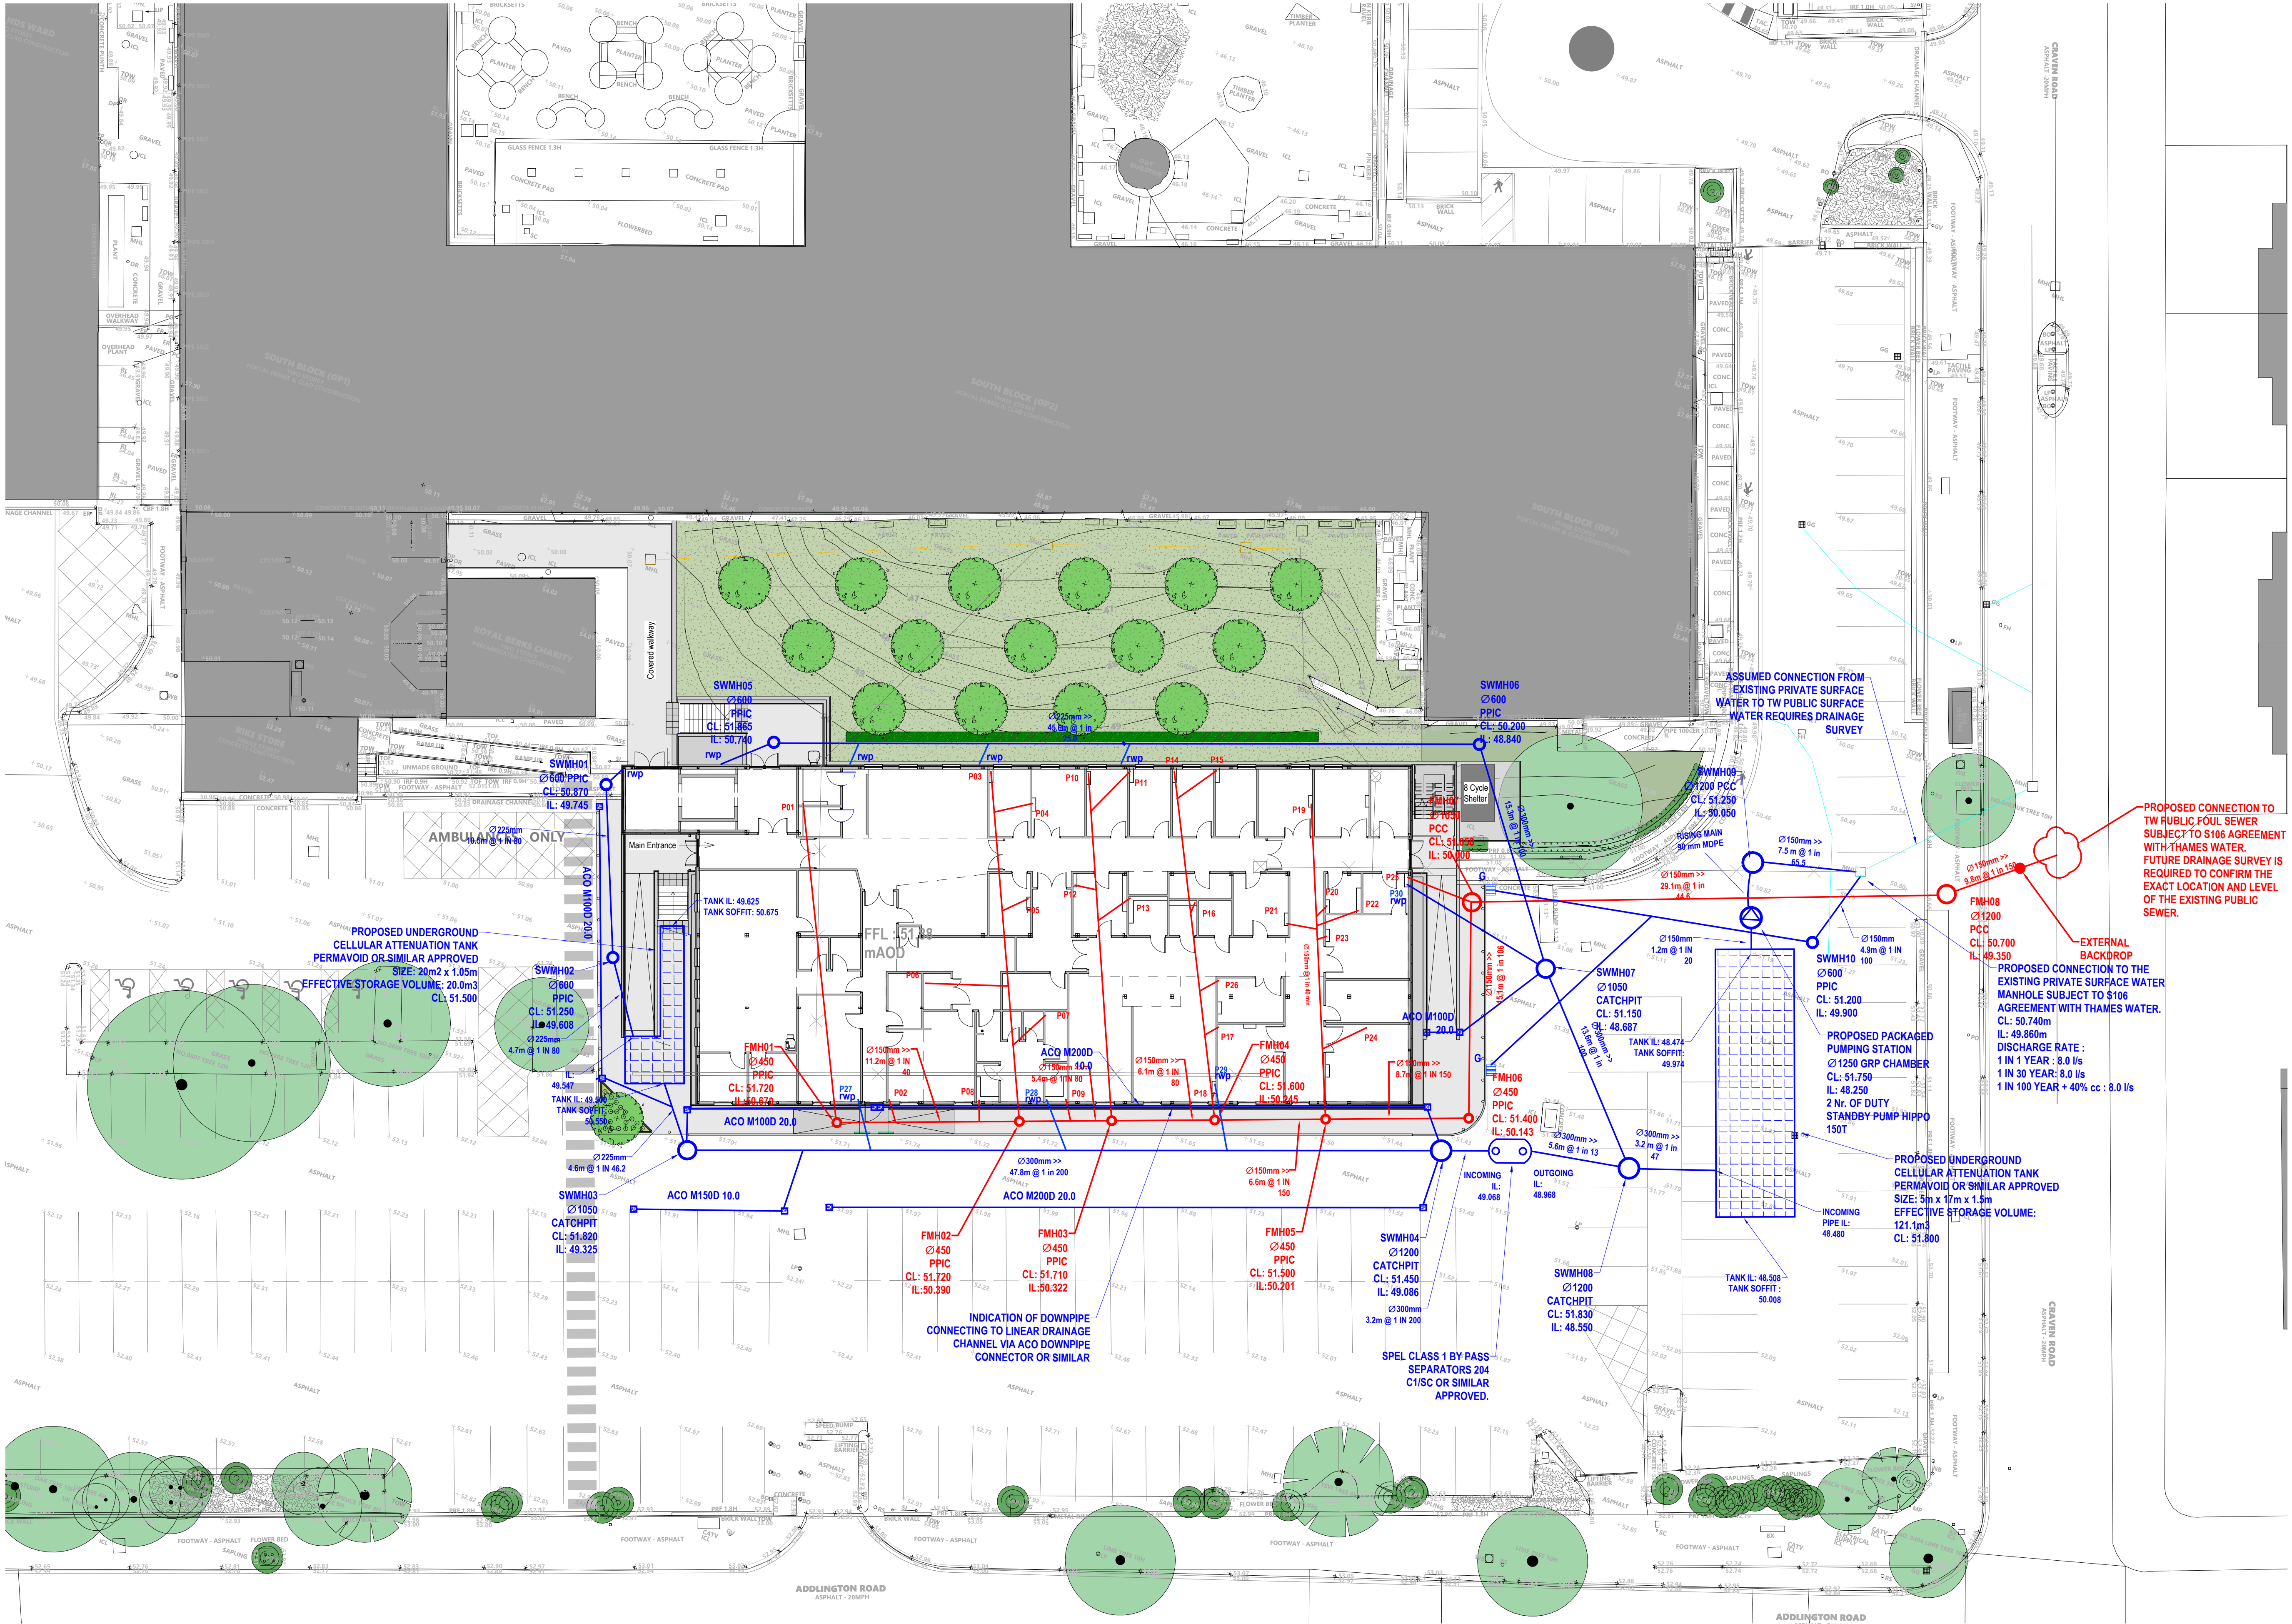

- DRAINAGE KEY**
- Proposed surface water drainage
  - Proposed foul drainage
  - Existing drainage
  - Existing private foul sewer

**Notes:**

All proposed tree locations are subject to co-ordination with drainage layout and subject to modification depending on the location of underground services and utilities. Drainage engineer to co-ordinate services layout in conjunction with the landscape plan to avoid conflict as much as possible. Allowance to be made at tender stage for the possible requirement for root barriers once the drainage layout is confirmed. CA to be informed immediately once this is available.

|     |                                                      |          |
|-----|------------------------------------------------------|----------|
| Rev | Description                                          | Date     |
| P5  | Updated to suit revised drainage strategy            | 24.10.24 |
| P4  | Updated to suit revised drainage                     | 22.10.24 |
| P3  | CAT ladder position and external ramp/ steps updated | 21.10.24 |
| P2  | Key added                                            | 16.10.24 |
| P1  | Cycle shelter shown                                  | 08.10.24 |

Status  
For Information

T: +44(0)161 6940123 | E: info@mtxcontracts.co.uk | W: www.mtx.co.uk

Client  
Royal Berkshire NHS Foundation Trust

Project  
Royal Berkshire Hospital  
Urology Unit

Title  
Proposed Site Plan with Drainage  
Strategy

|                                 |            |          |          |
|---------------------------------|------------|----------|----------|
| Drawn By                        | Checked By | Date     | Scale@A1 |
| NP                              | NS         | 08.10.24 | 1 : 200  |
| Project                         | Origin     | Volume   | Level    |
| P24-0002-MTX-XX-XX-DR-A-700-002 | Number     | 1        | Revision |
|                                 |            |          | P5       |

COPYRIGHT: The copyright of this drawing belongs to: MTX Contracts LTD and cannot be reproduced in any way whatsoever without company approval.