



GENERAL NOTES


1. Do not scale.
2. All dimensions are in millimetres unless otherwise specified.

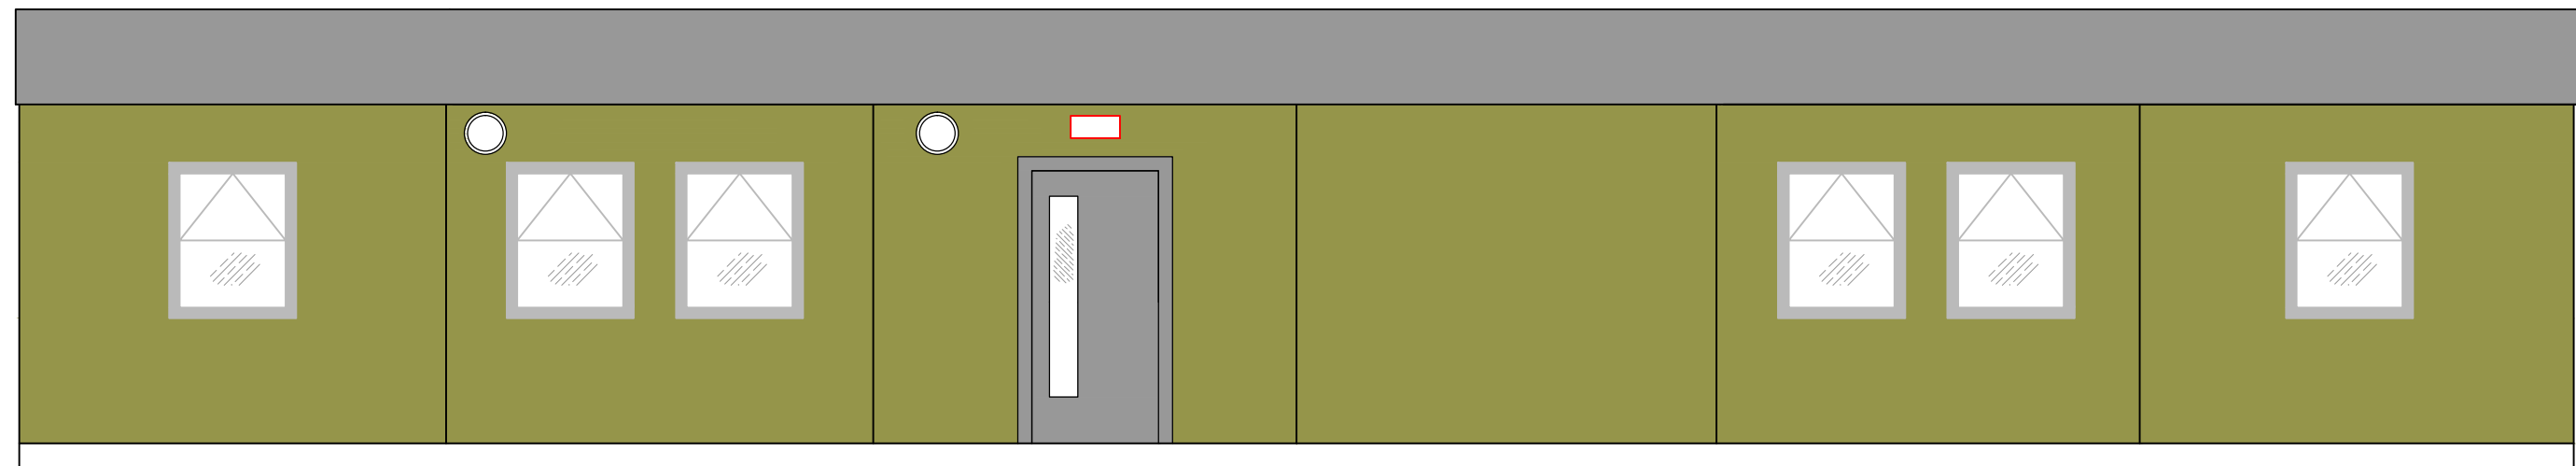


ELEVATION A  
SCALE 1:50

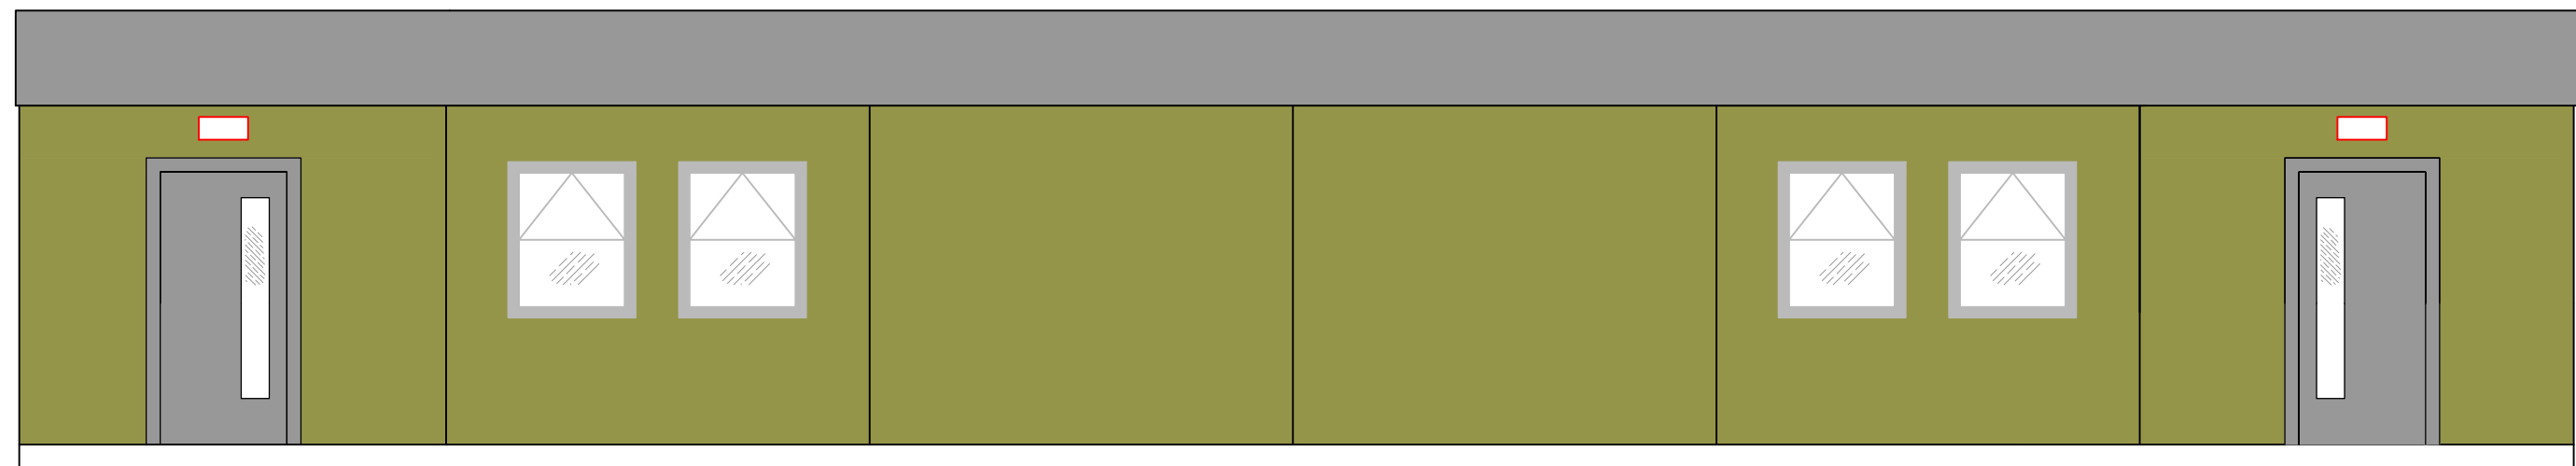

ELEVATION B  
SCALE 1:50

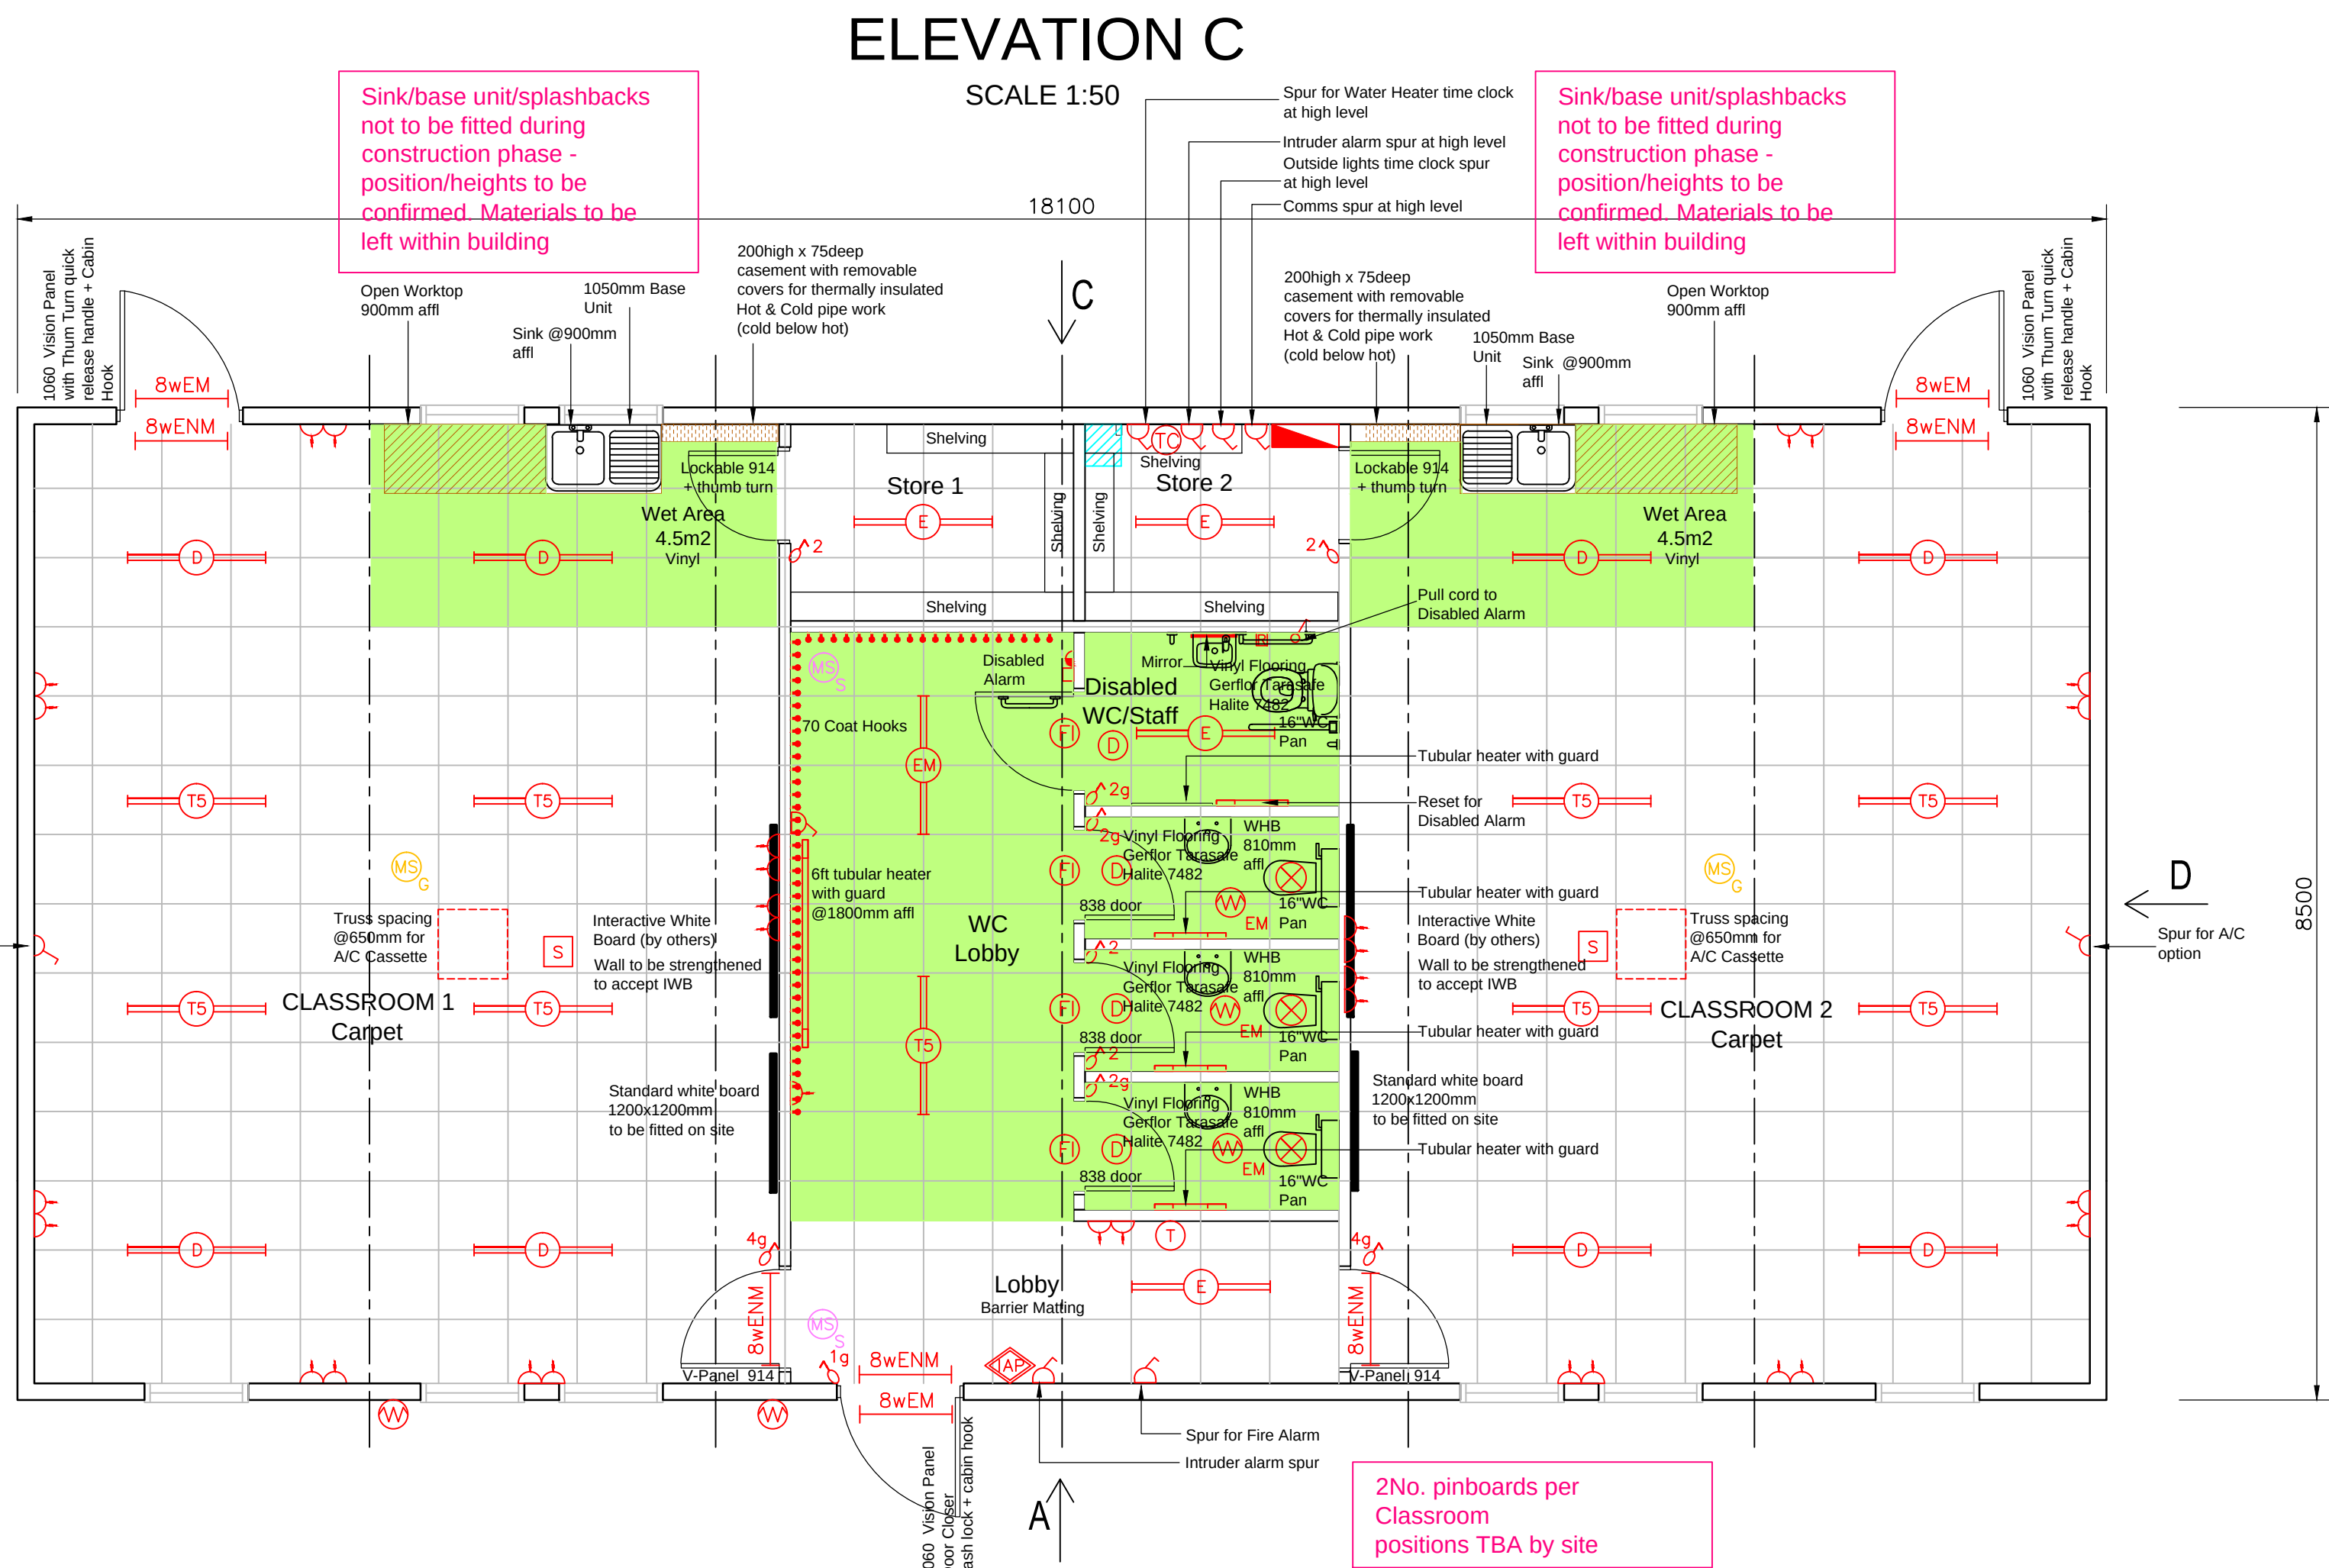

ELEVATION C  
SCALE 1:50

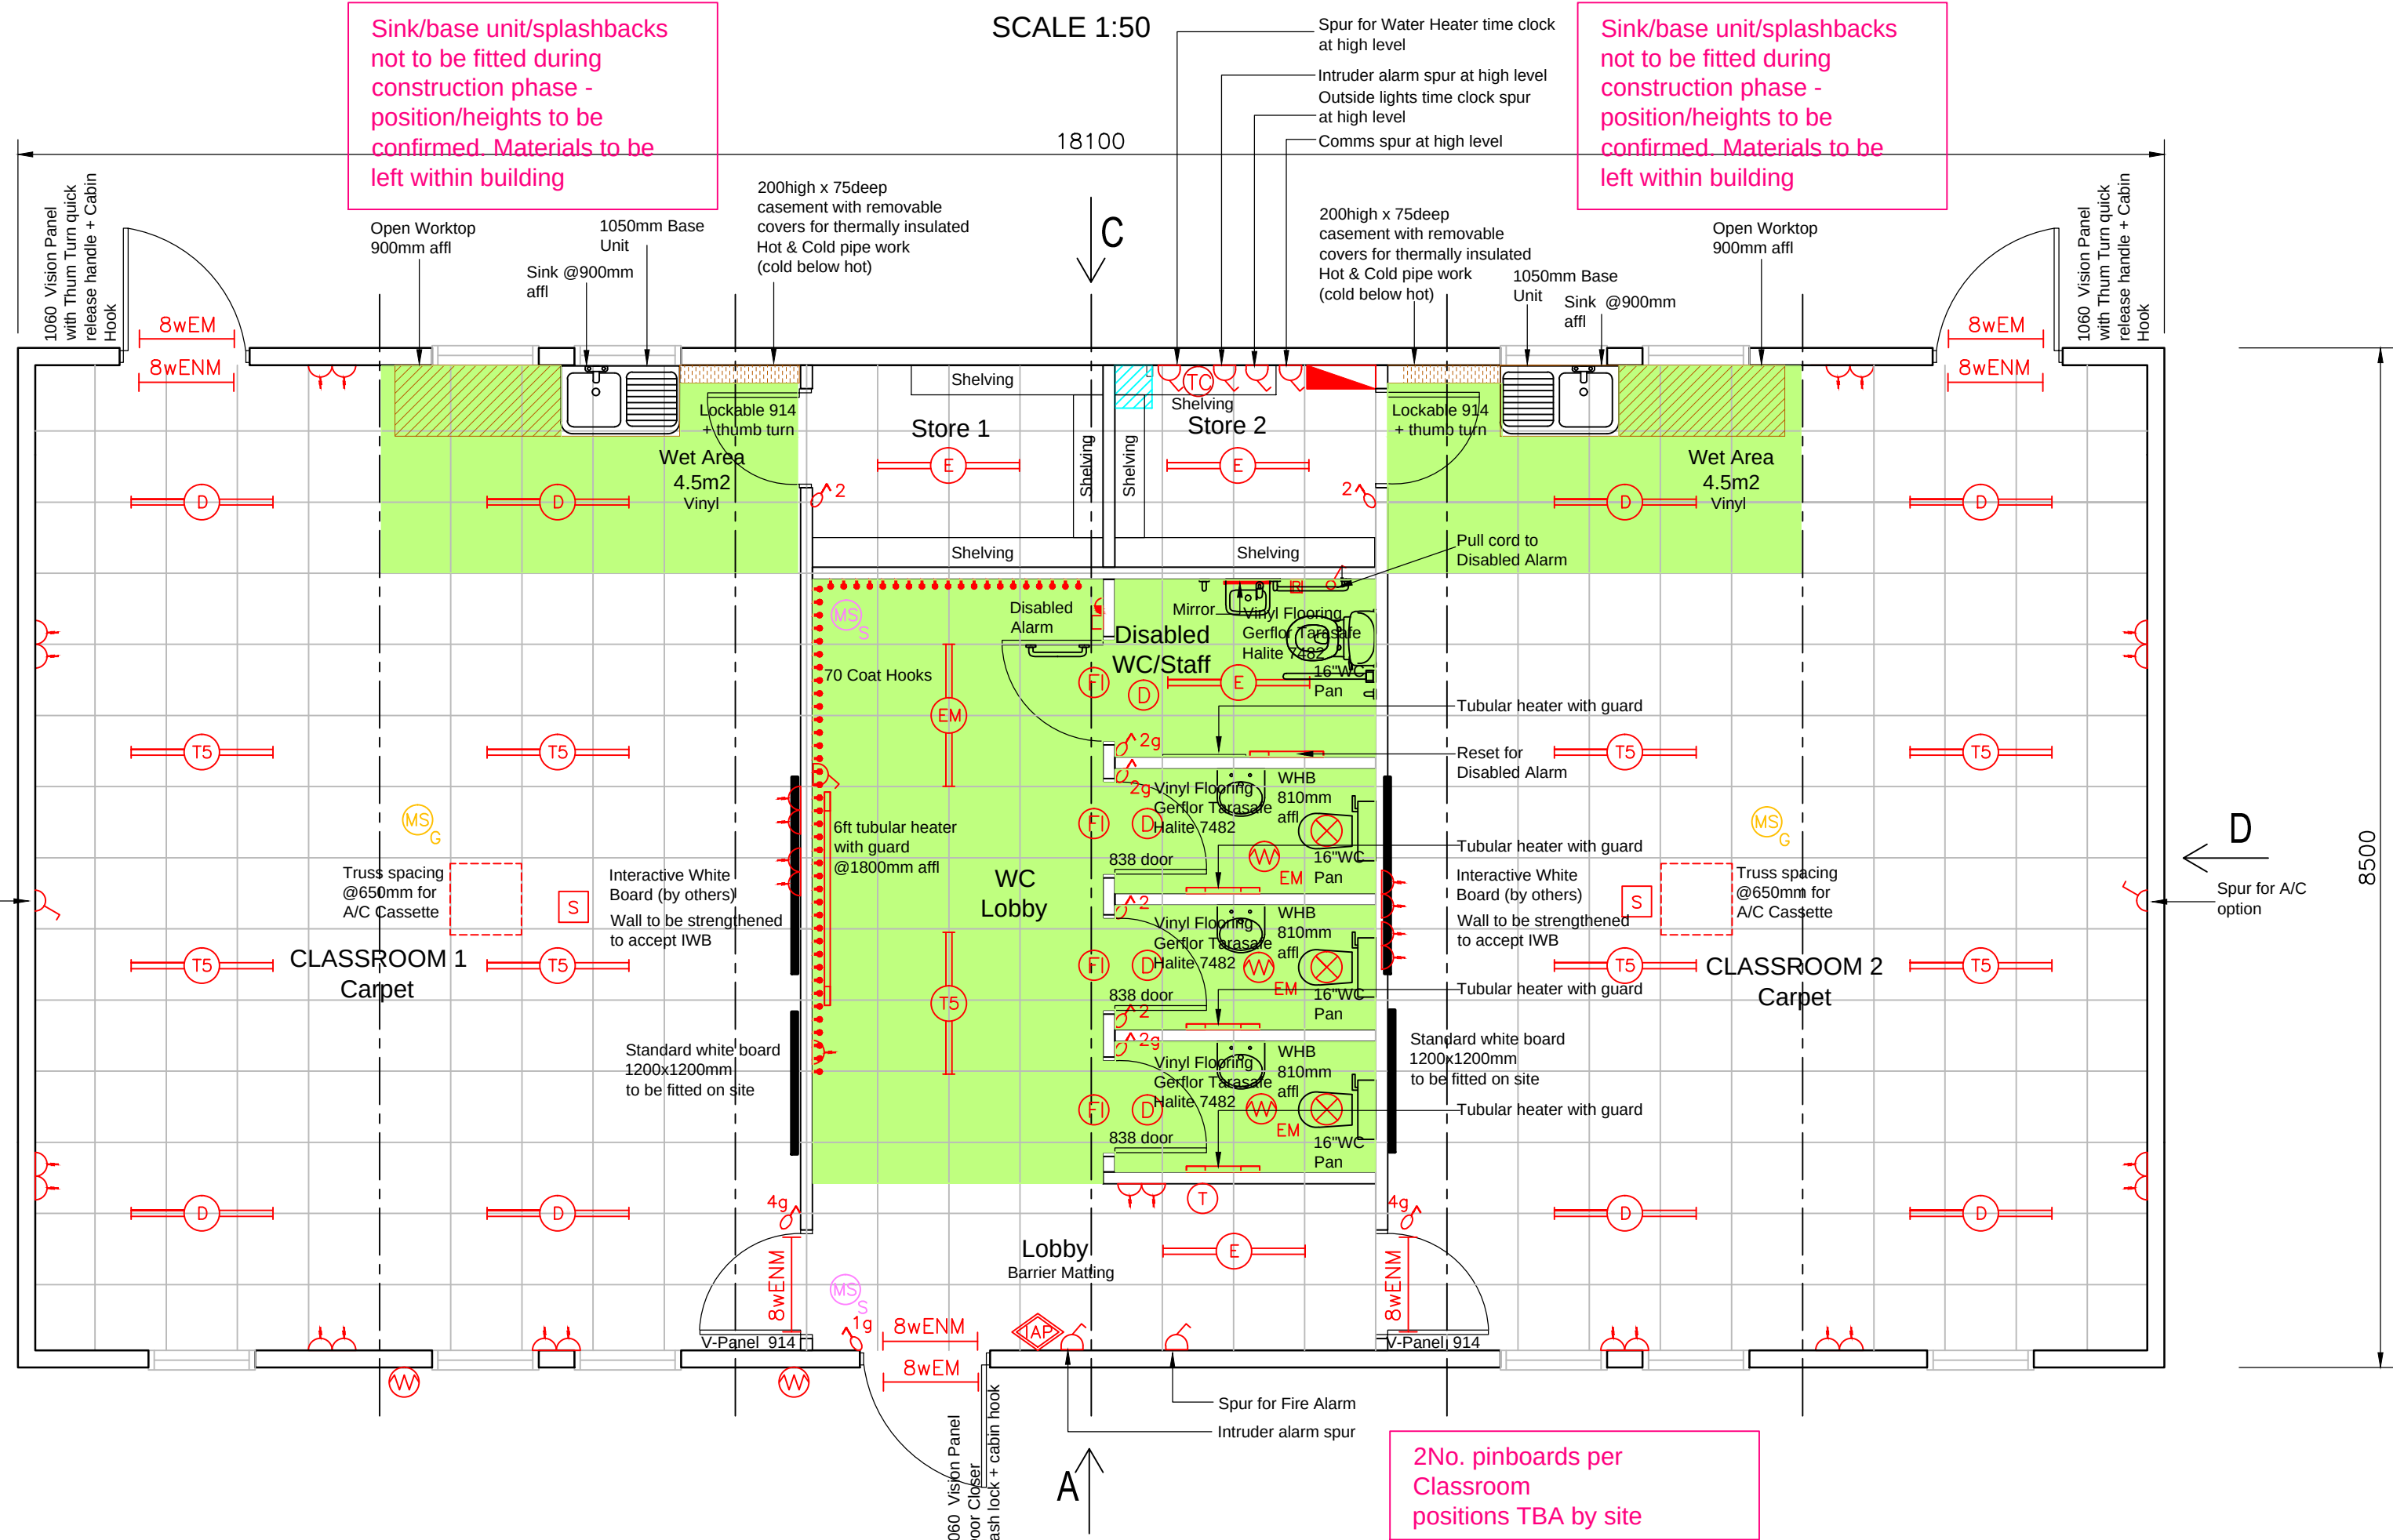


ELEVATION D  
SCALE 1:50

KEY

- Distribution board.
- 16w 2D bulkhead light
- 28w 2D Emergency bulkhead light
- 1200 HF T5 Dakal Canopus Twin fluorescent 2x28W
- 1200 HF T5 Dakal Canopus Twin Dimmable fluorescent 2x28W
- 1200 HF T5 Dakal Canopus Twin Emergency fluorescent 2x28W
- 8w Emergency maintained light
- 8w Emergency non maintained light
- Single switched socket
- Double switched socket
- Fused Spur
- Interactive whiteboard ceiling switch
- Grid switch
- Motion Sensor - MWS6-DD
- Motion Sensor
- Danler Sensor
- Fan
- Tubular Heater
- Thermostat
- Time clock
- Water Heater
- Fan Isolator
- Intruder Alarm

SITE PLAN  
SCALE 1:50

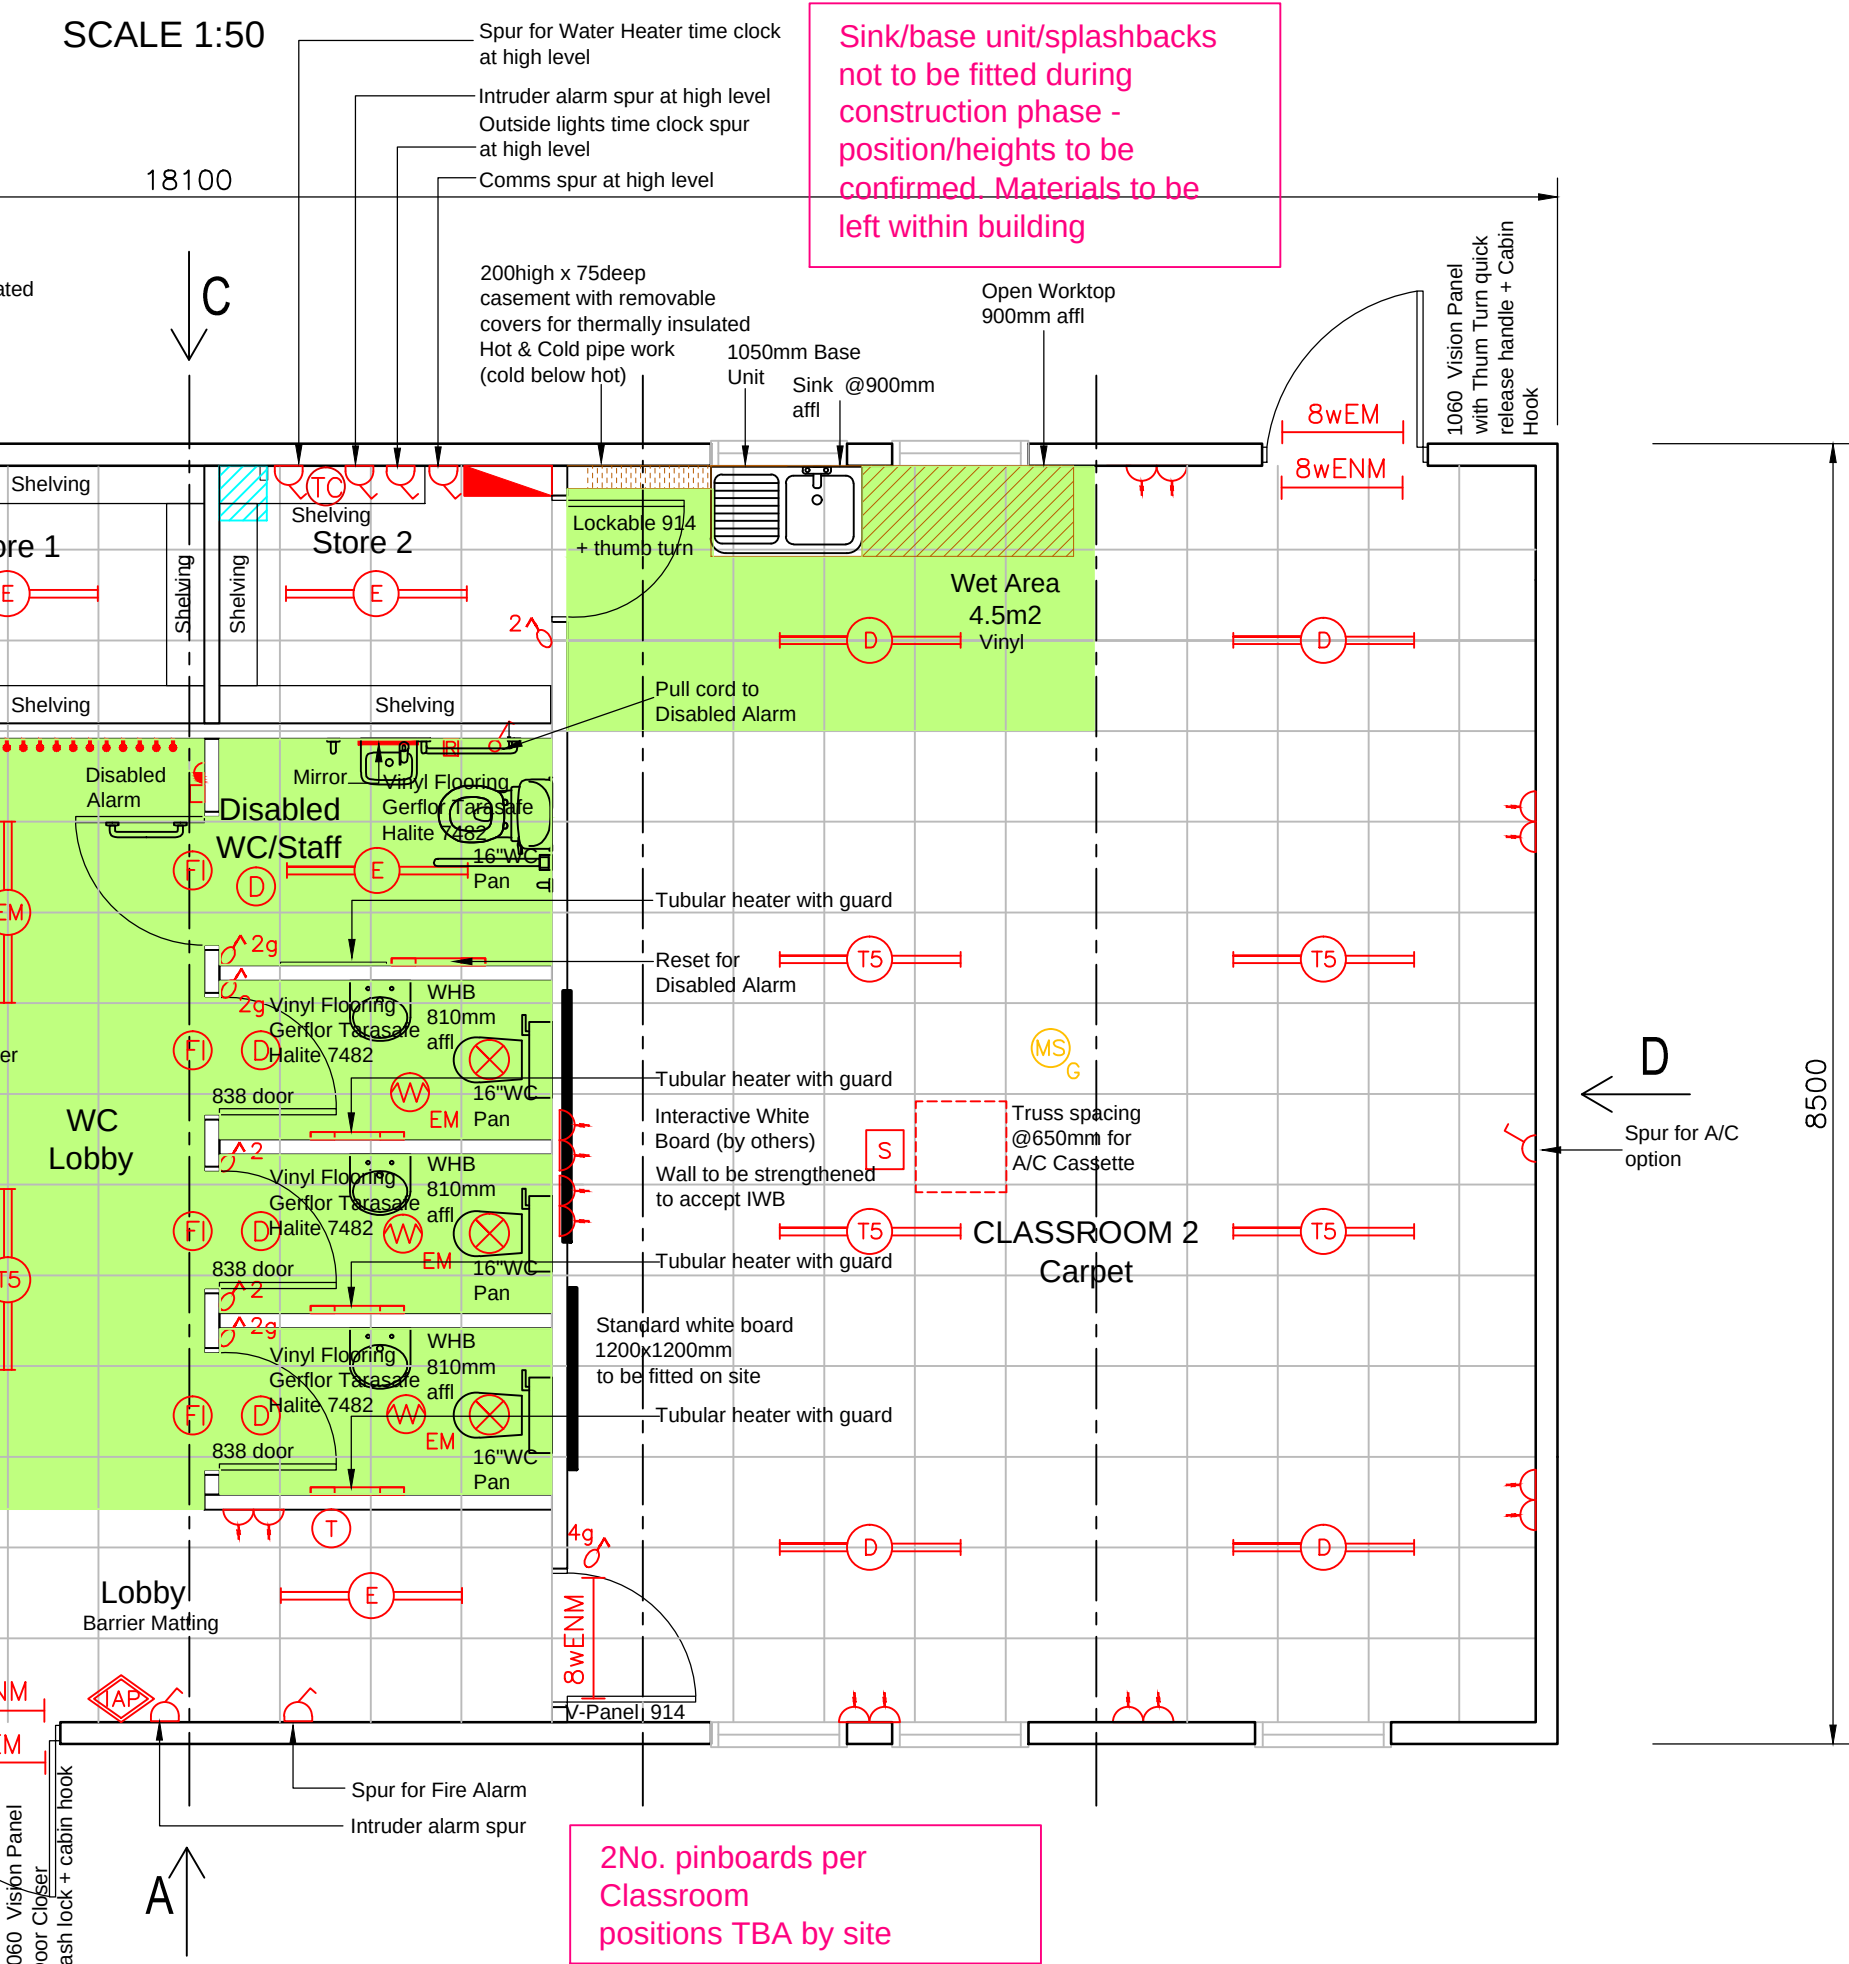

2No. pinboards per Classroom  
positions TBA by site

Drawing indicates position of Classroom sinks (where required)

| |
|---|
| |</ |
|---|