


Site Plan - 8 Byworth Close

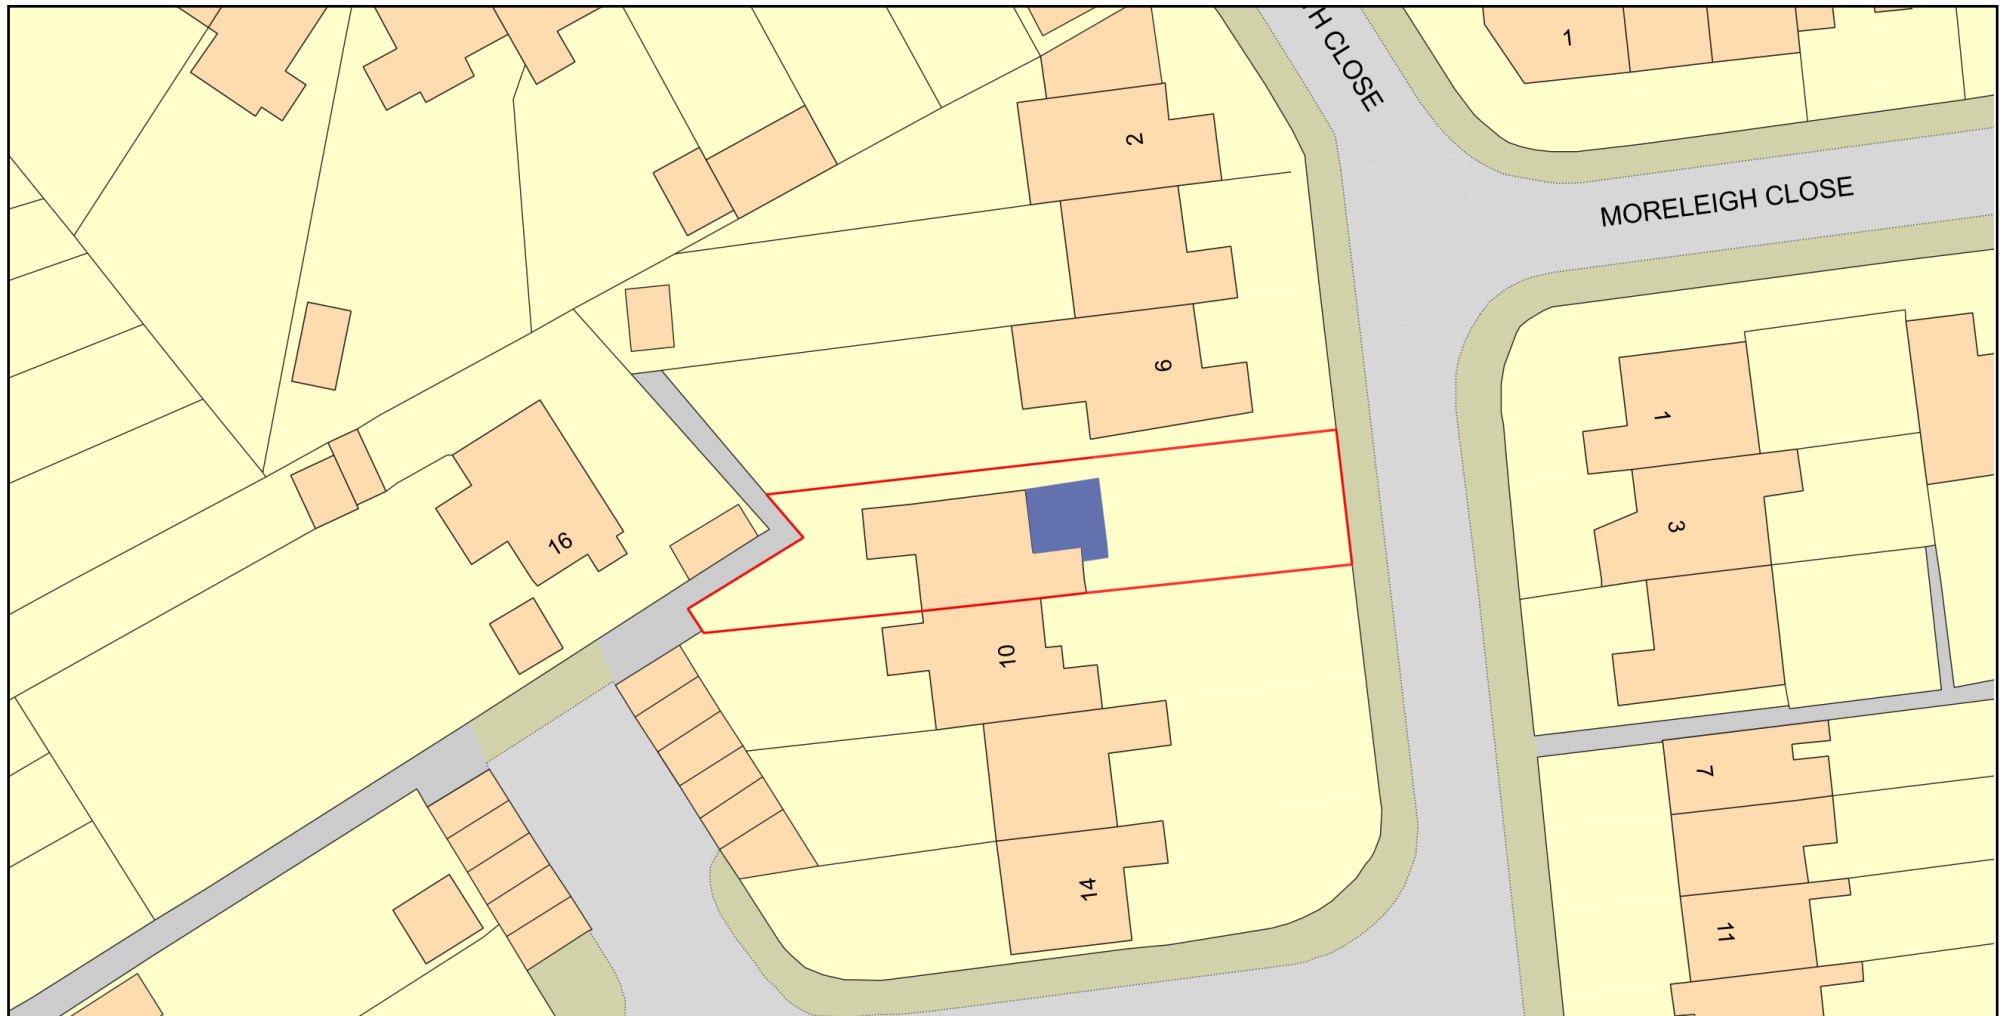

0 20
Metres



Plan Produced for: Pyramid Planning

Date Produced: 06 Dec 2024

Plan Reference Number: TQRQM24341154858110

Scale: 1:500 @ A4

© Crown copyright and database rights 2023 OS 100042766

