

© This drawing is copyright and may not be reproduced in whole or in part without written authority.


The Hens Group does not accept any liability for any deviation to our drawings or specifications. The drawing is for Construction.

Subject to set of topographical survey.


Subject to confirmation of legal boundaries, underground services, locations, easements & other site constraints.

The drawing has been based on ordinance survey mapping and the following drawings:

| Row  | Date        | Description                 | Chain | CHKD |
|------|-------------|-----------------------------|-------|------|
| Row1 | 2016.2.2015 | Issued for Planning consent | Chn   | IC   |

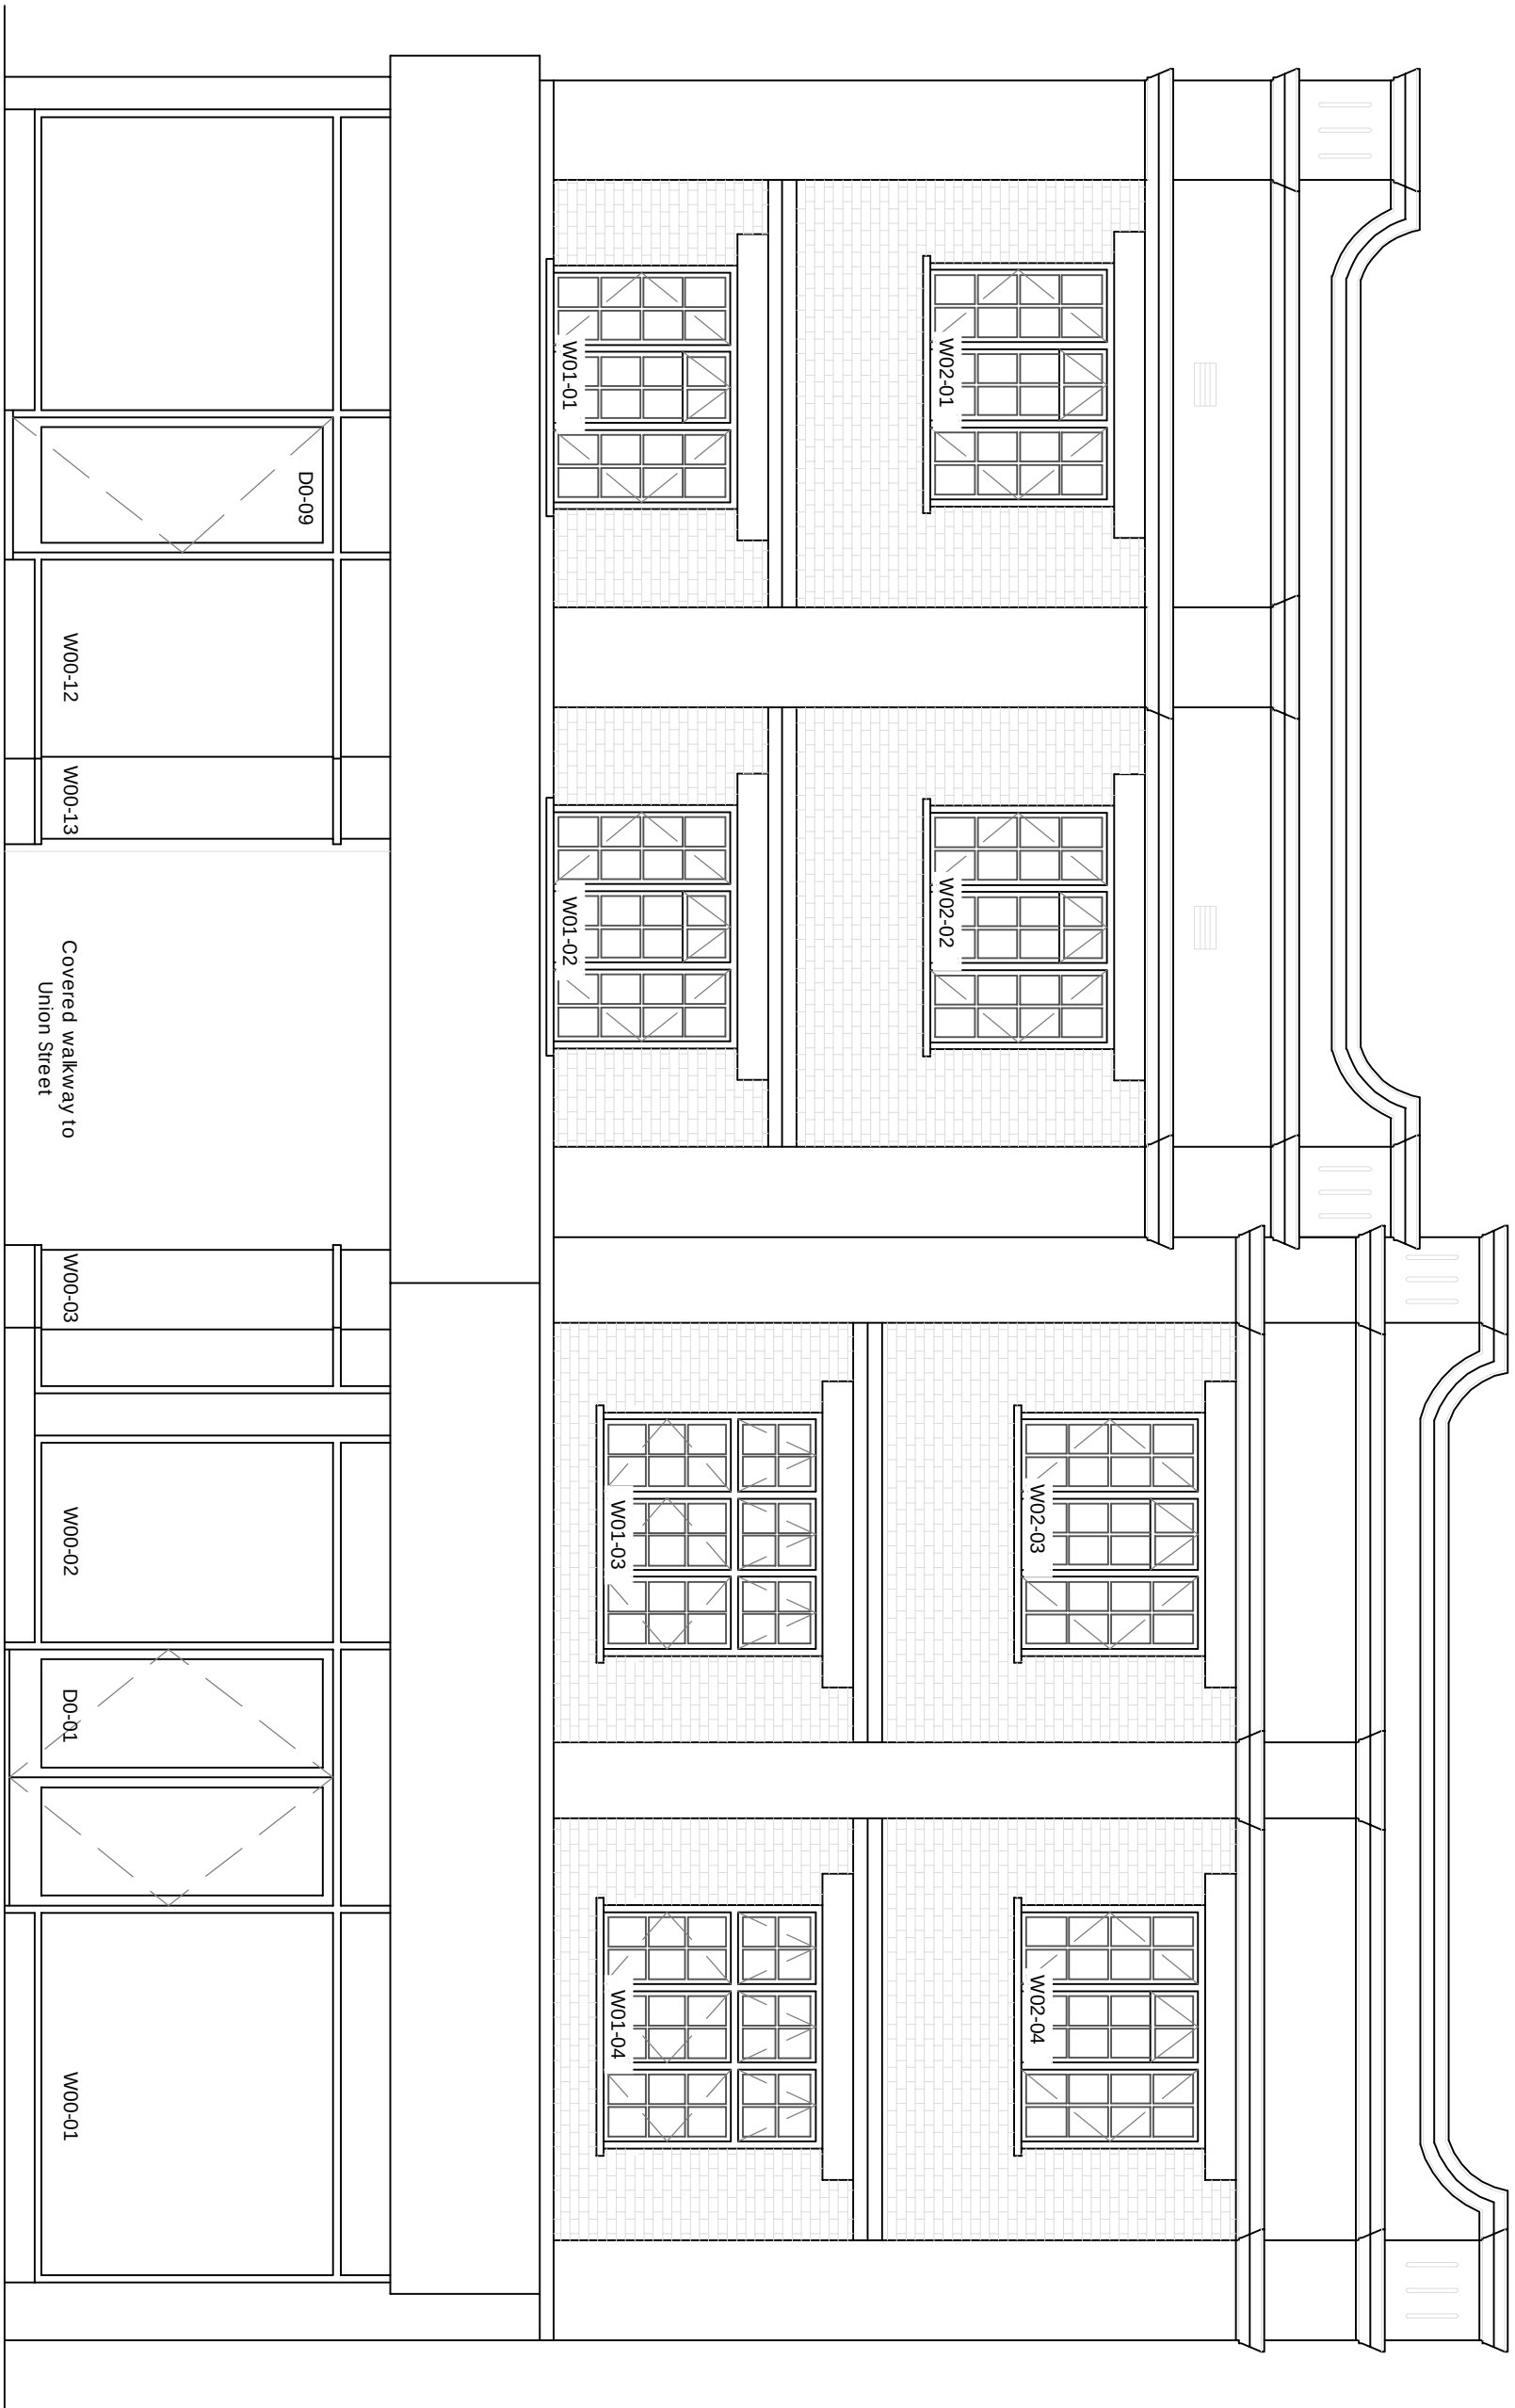


133 Front Street  
Existing Front Elevation  
Units 132 / 133 Front Street

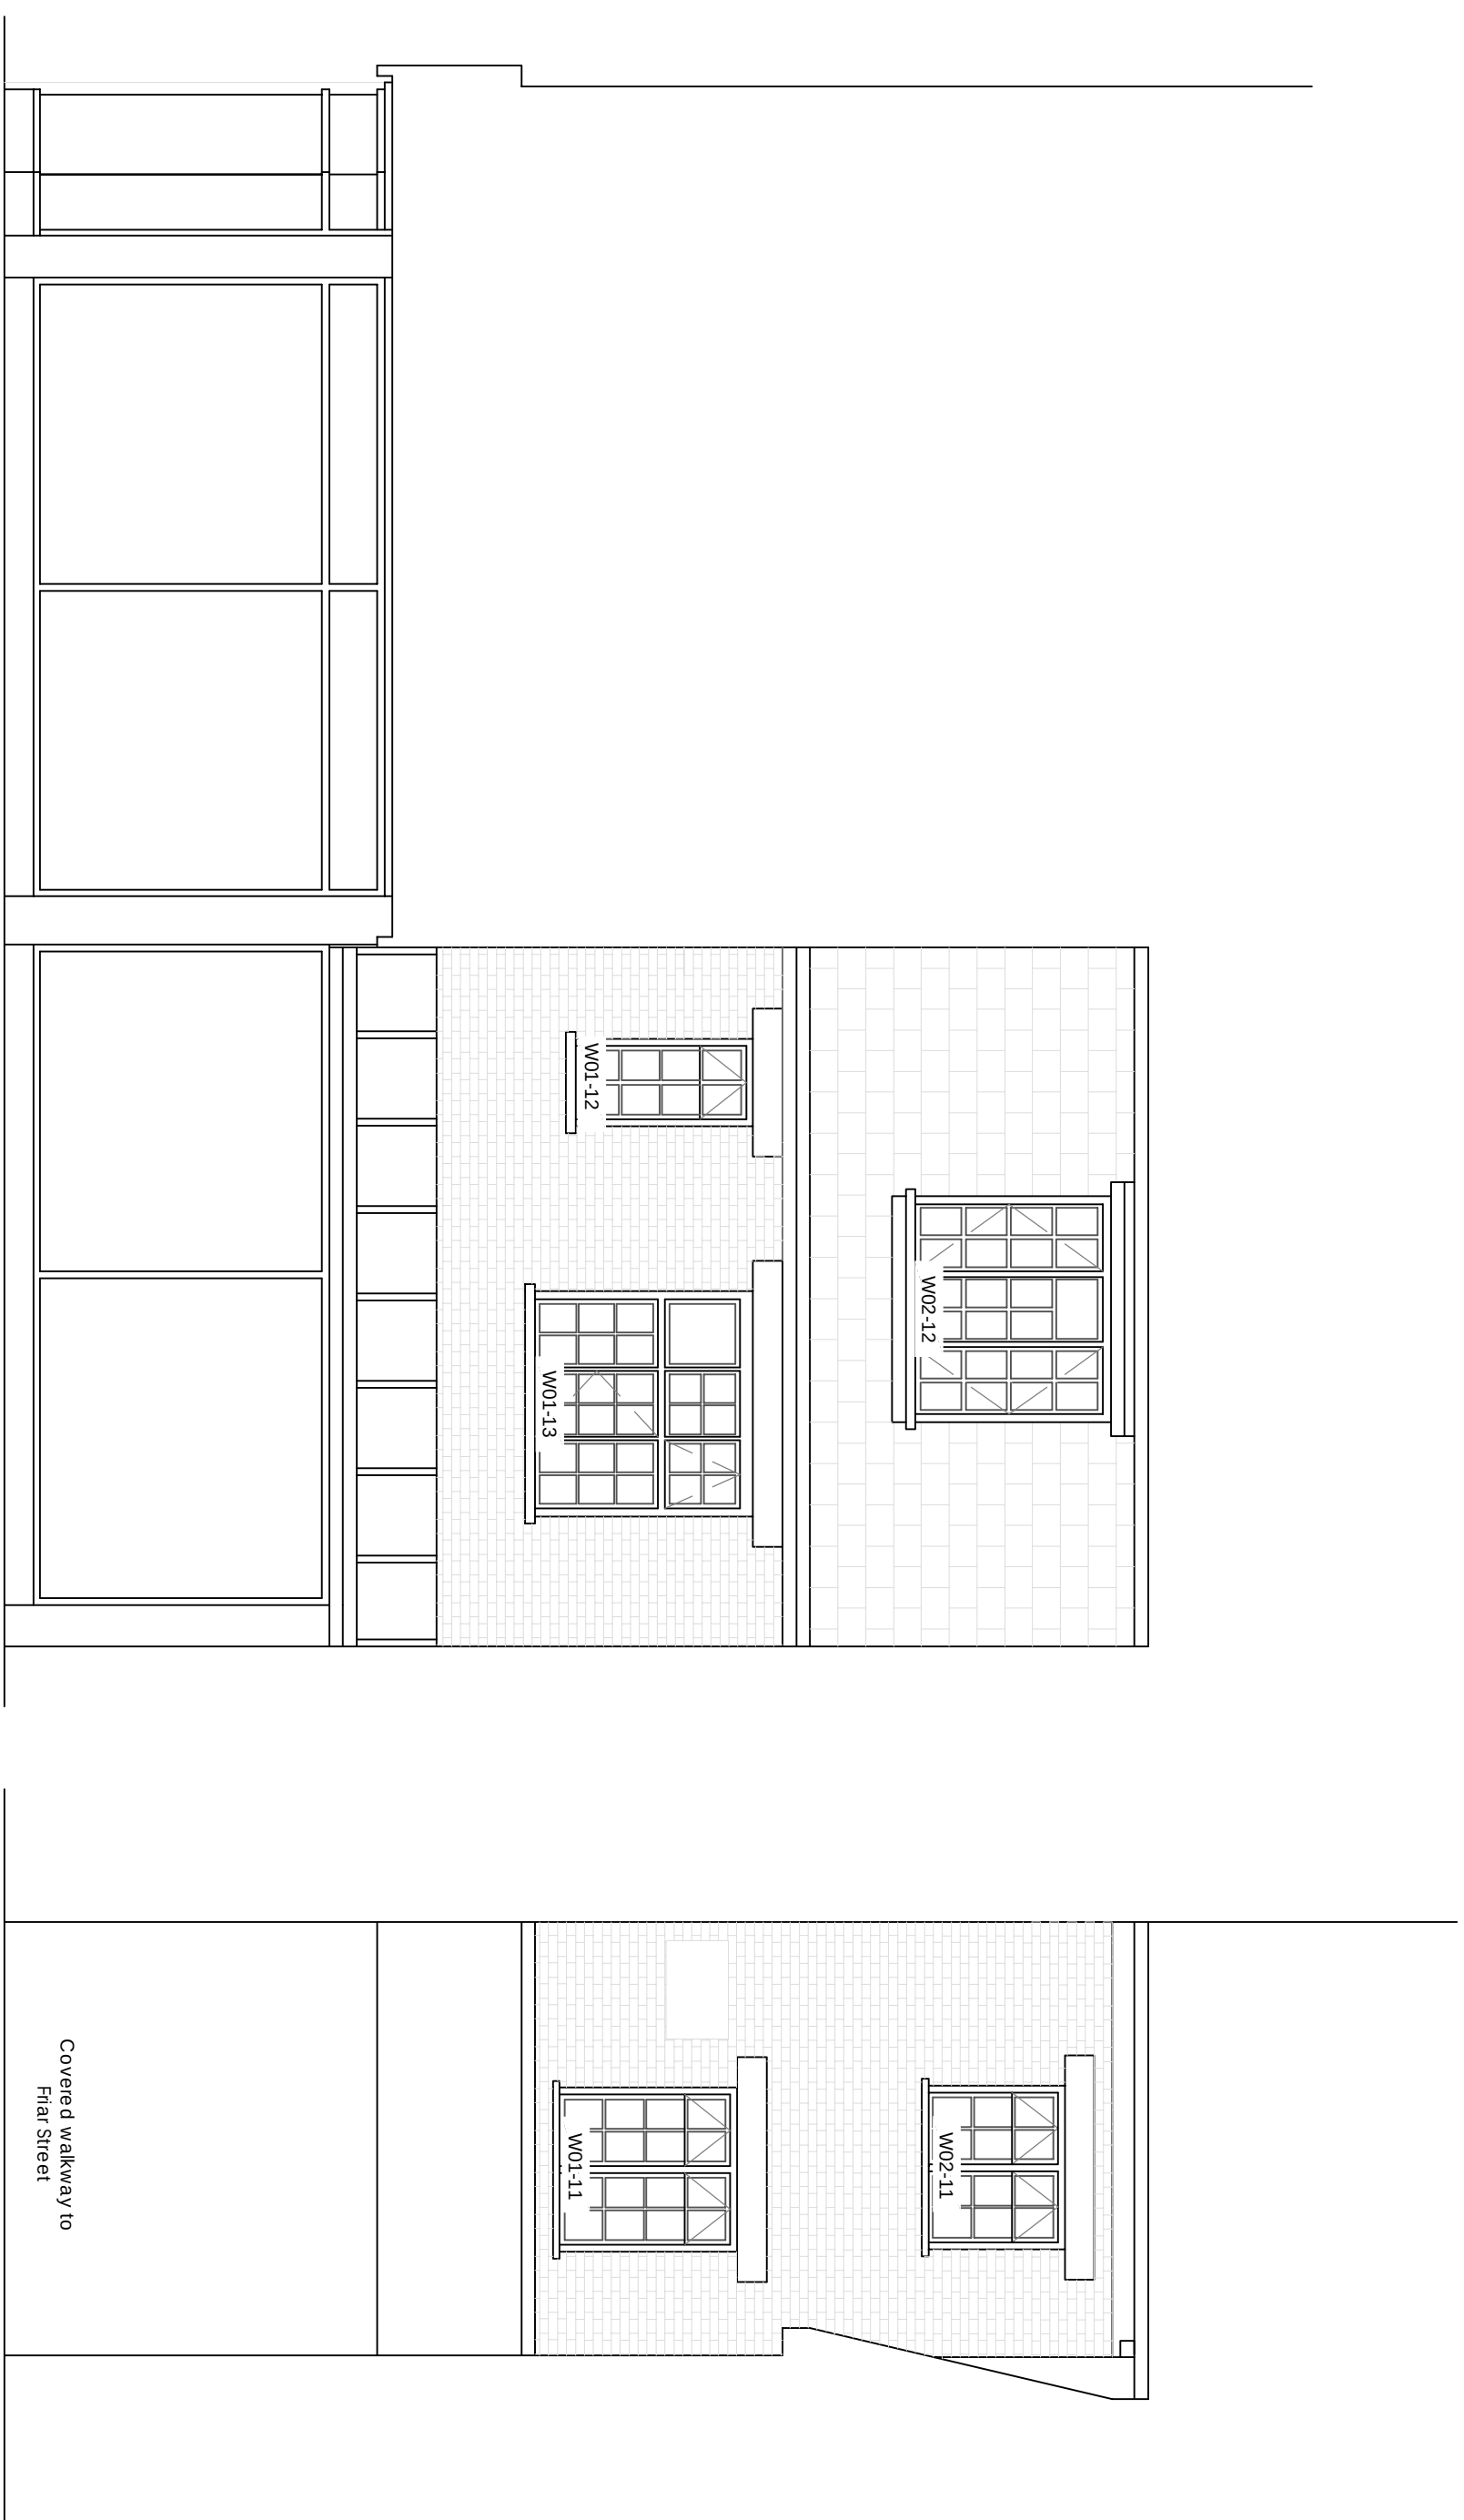


Union Street East

Union Street (North)

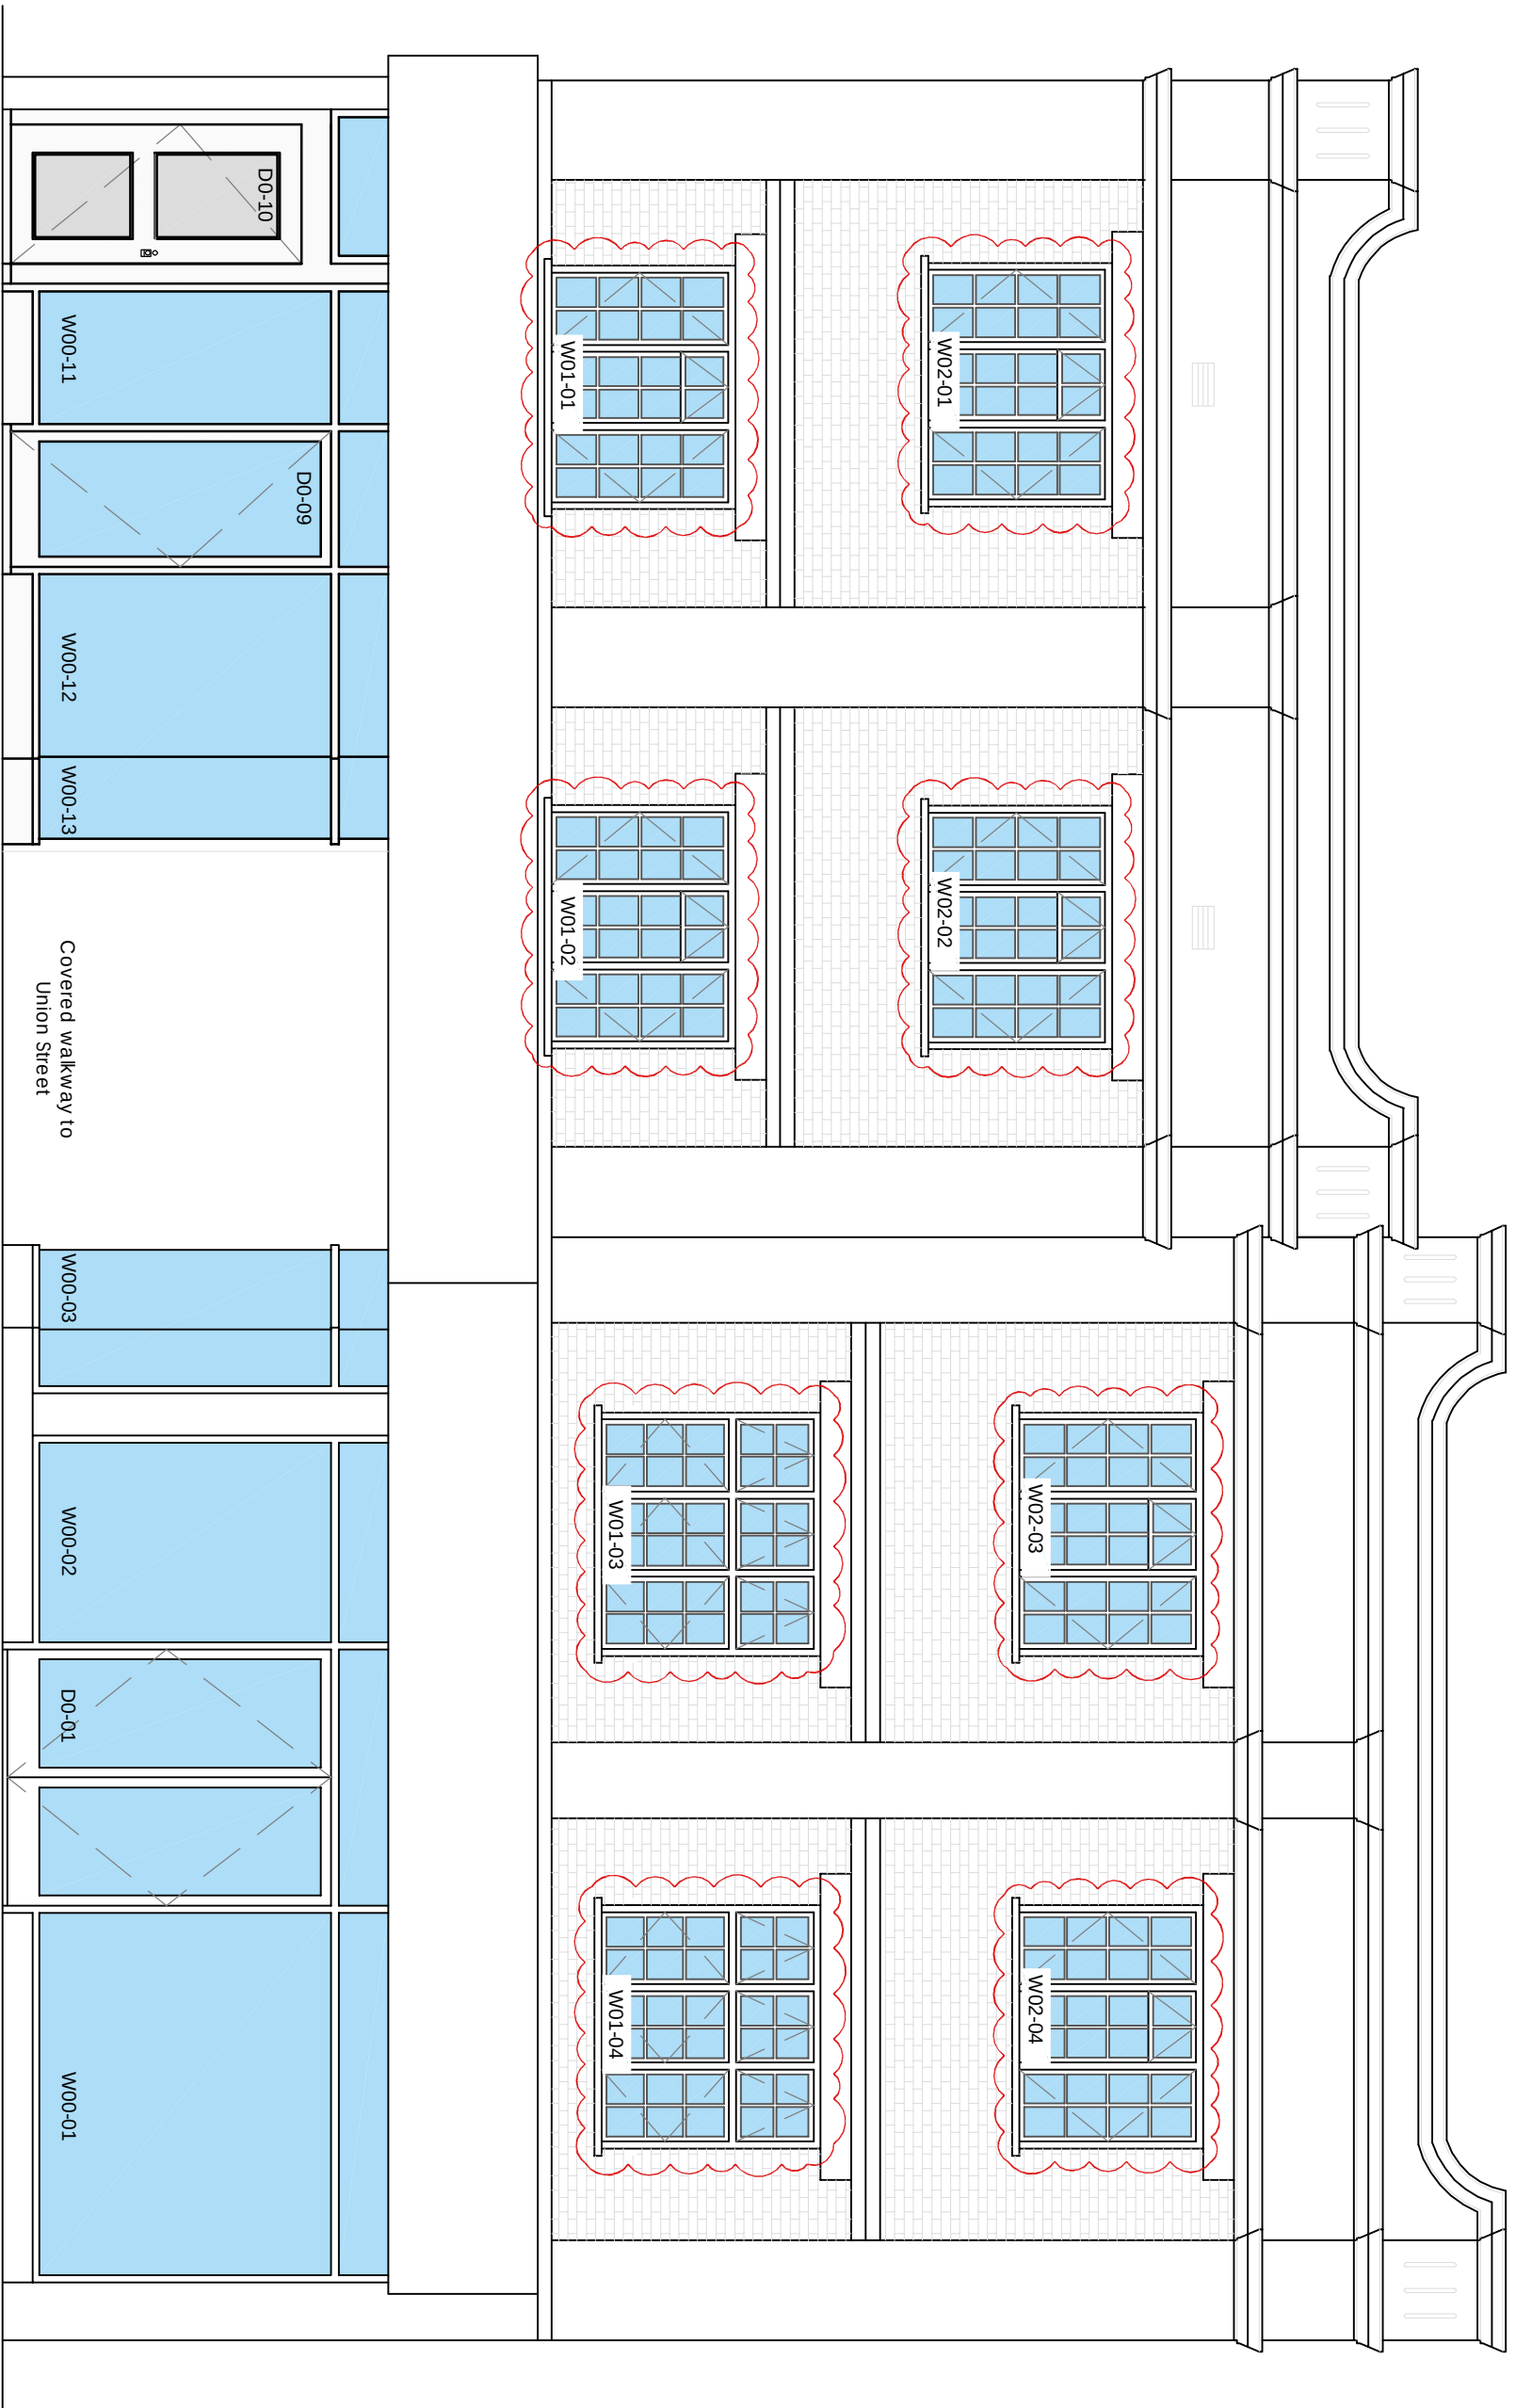

133-Ft  
Proposed Front Elevation  
Units 132 / 133 Friar Street

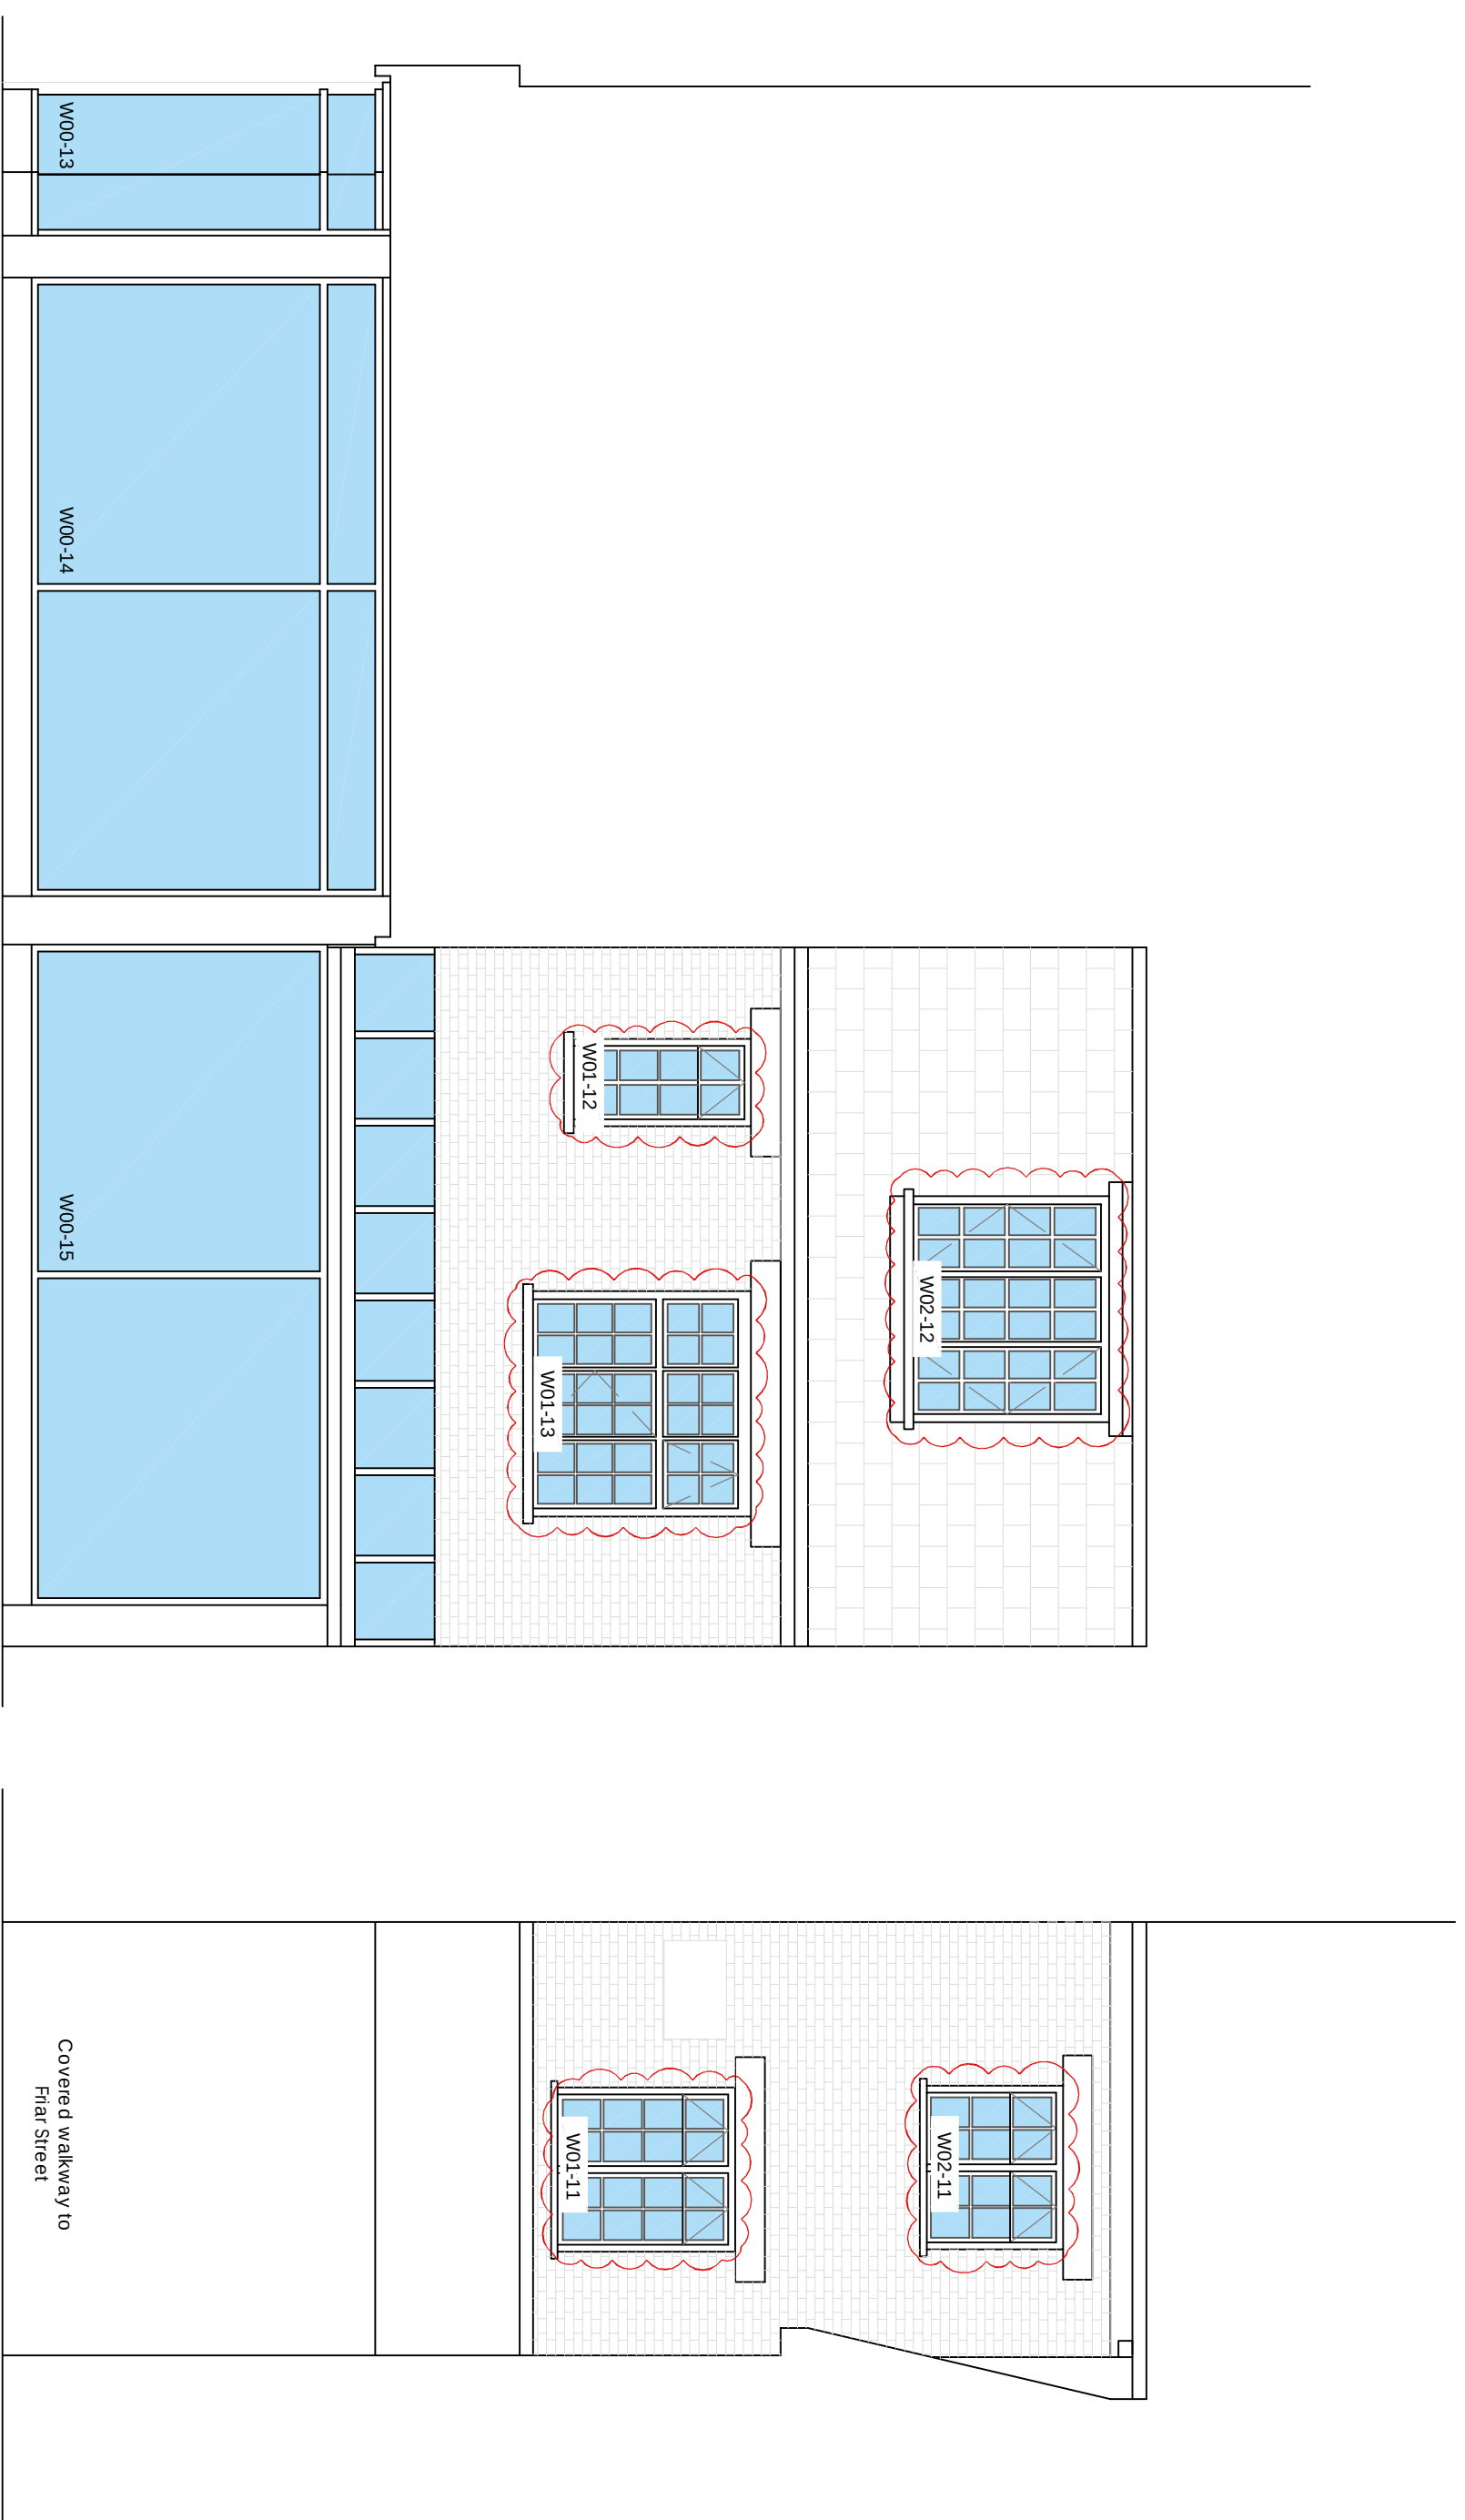

Union Street East

Union Street (North)

1330. Cirtall frame windows, as highlighted, proposed for replacement with Aluminum frame windows in same style with matching openings

Planning application for new storefront has already been granted

| |
|---|
| <p>THE<br/><b>HARRIS</b><br/>PARTNERSHIP</p> <p>ARCHITECTS</p> <p>12000 West Broadway, Suite 100<br/>Denver, CO 80202-3250<br/>Tel: (303) 733-1100<br/>Fax: (303) 733-1177<br/>E-Mail: <a href="mailto:info@harrisarchitects.com">info@harrisarchitects.com</a><br/>Web: <a href="http://www.harrisarchitects.com">www.harrisarchitects.com</a><br/>1400 East 17th Avenue, Suite 100<br/>Denver, CO 80202-1700<br/>Tel: (303) 733-1100<br/>Fax: (303) 733-1177<br/>E-Mail: <a href="mailto:info@harrisarchitects.com">info@harrisarchitects.com</a><br/>Web: <a href="http://www.harrisarchitects.com">www.harrisarchitects.com</a></p> | <p>Client:</p> <p><b>PINEMAKE LIMITED</b></p> |  | <p>Drawings Title:</p> <p><b>External Elevations Units 132 &amp; 133</b></p> |  | <p>Project:</p> <p><b>Proposed Development</b></p> <p>132-133 Main Street<br/>Reading</p> | <p>Drawn By:</p> <p>DR</p> | <p>Checked:</p> <p>IC</p> | <p>Scale:</p> <p>1:50</p> | <p>Units:</p> <p>SI</p> | <p>Date:</p> <p>05-20-2024</p> | <p>Revision:</p> <p>Rev. 01</p> | <p>Project:</p> <p>132-133 Main Street</p> | <p>Drawn By:</p> <p>DR</p> | <p>Checked:</p> <p>IC</p> | <p>Scale:</p> <p>1:50</p> |
|---|

PINEMACE LIMITED

Project Title  
Proposed Development  
132-133 Friar Street  
Reading

### External Elevations Units 132 & 133

16573-1 THPR 00 EL DR A (00)10