


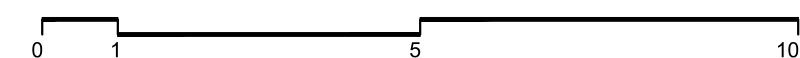

Scale 1:100 @ A2



Hanslink Ltd

www.hanslink.co.uk
m.07984 671939

project
Trinity Hall, South Street
Reading

client
Hanslink Ltd

drawing title
Proposed livery close and
north elevations

drawing status
PLANNING

scale
1:100@A2

date
29.01.2025

drawn by
CbF

checked by

job no.
H17

drawing no.
PL51

revision
A