




Existing Front Elevation
Scale 1:50



Proposed Front Elevation
Scale 1:50

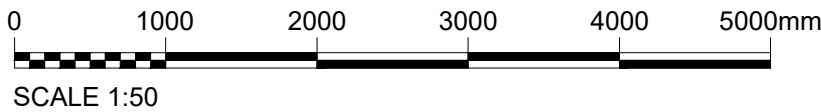

REV	DATE	DRN	CHKD	APPD	DESCRIPTION
D	26.03.25	JA	DA	JA	ISSUED FOR PLANNING APPROVAL
C	06.03.25	JA	DA	JA	ISSUED TO CLIENT
B	04.03.25	JA	DA	JA	ISSUED TO CLIENT
A	26.02.25	JA	DA	JA	ISSUED TO CLIENT

DRAWING STATUS

For Approval



E: info@bluebirdengineering.co.uk
T: 0118 9583 551
A: 46 London Street, Reading, RG1 4SQ



Existing Rear Elevation
Scale 1:50



Proposed Rear Elevation
Scale 1:50

CLIENT Mr & Mrs Walton-Evans

PROJECT 105 Wantage Road
Reading

TITLE Existing and Proposed
Front and Rear Elevations

DRAWN JA DATE Feb 25 SCALE 1:50 @ A1

DRG NO A-1100 REV D