


Site Plan

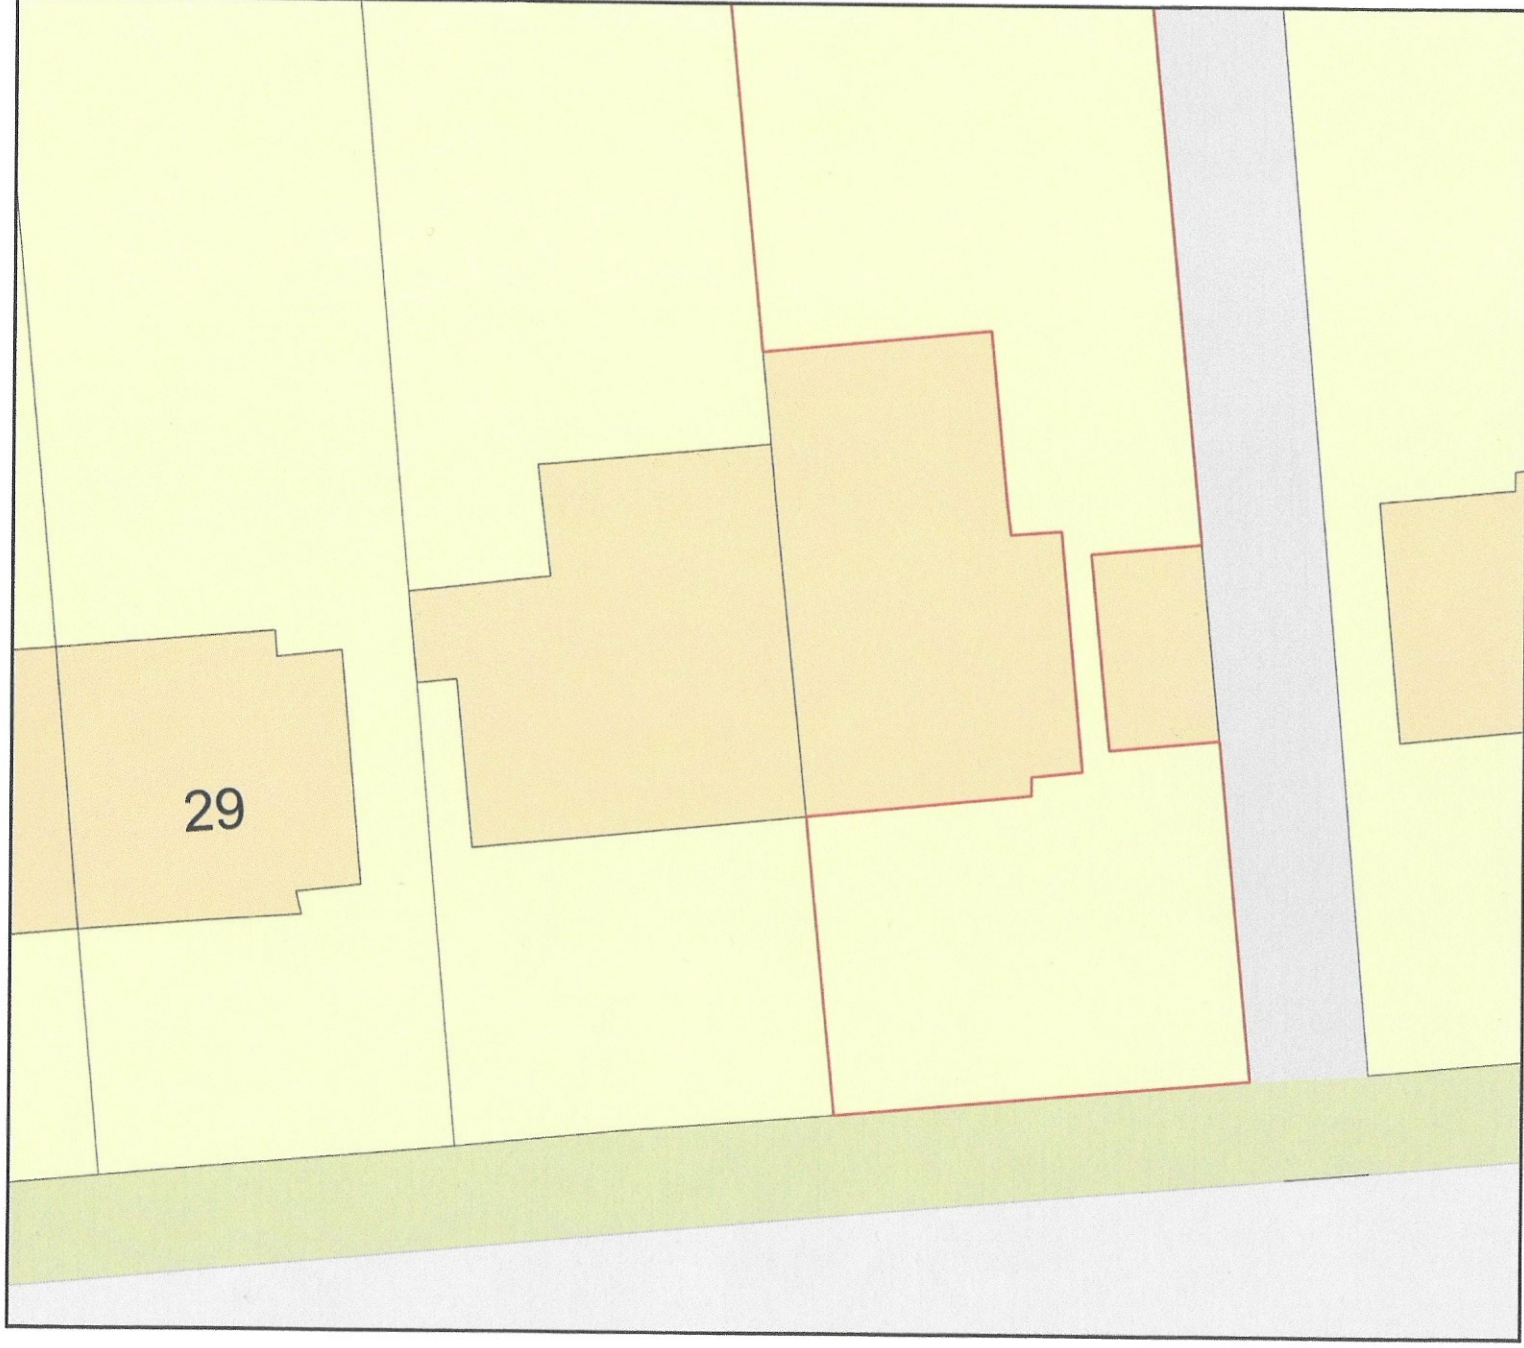

Plan Produced for: Reading Planning Department

Date Produced: 04 Apr 2025

Plan Reference Number: TQRQM25094210630131

Scale: 1:200 @ A4