



Existing
Front Elevation



Retrospective
Front Elevation




Existing
Rear Elevation



Retrospective
Rear Elevation

KEY

PREVIOUS APPROVED
PLANNING

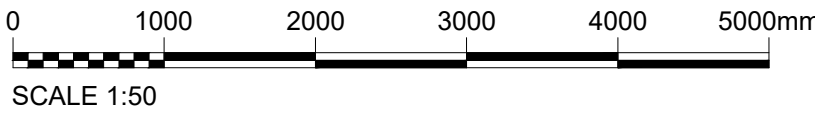

REV	DATE	DRN	CHKD	APPD	DESCRIPTION
E	19.12.24	JA	DA	JA	ISSUED FOR CERTIFICATE OF LAWFULNESS
D	11.06.24	JA	DA	JA	ISSUED FOR PLANNING APPROVAL
C	21.05.24	JA	DA	JA	ISSUED FOR RETROSPECTIVE PLANNING
B	08.04.24	JA	DA	JA	ISSUED FOR RETROSPECTIVE PLAN APP
A	19.03.24	JA	DA	JA	ISSUED FOR CLIENT

For Approval



E: info@bluebirdengineering.co.uk
T: 0118 9583 551F:0118 9583 563
A: 46LondonStreet,Reading,RG1 4SQ

CLIENT Mr Hargun

PROJECT 95 Northumberland Avenue
Reading

TITLE Approved Planning and
Front and Rear Elevations
Certificate of Lawfulness

DRAWN JA DATE March 24 SCALE 1:50 @ A1

DRG NO A-1100 REV E