


BLOCK/SITE PLAN
AREA 90m x 90m
SCALE: 1:500 on A4
CENTRE COORDINATES: 470698 , 175427

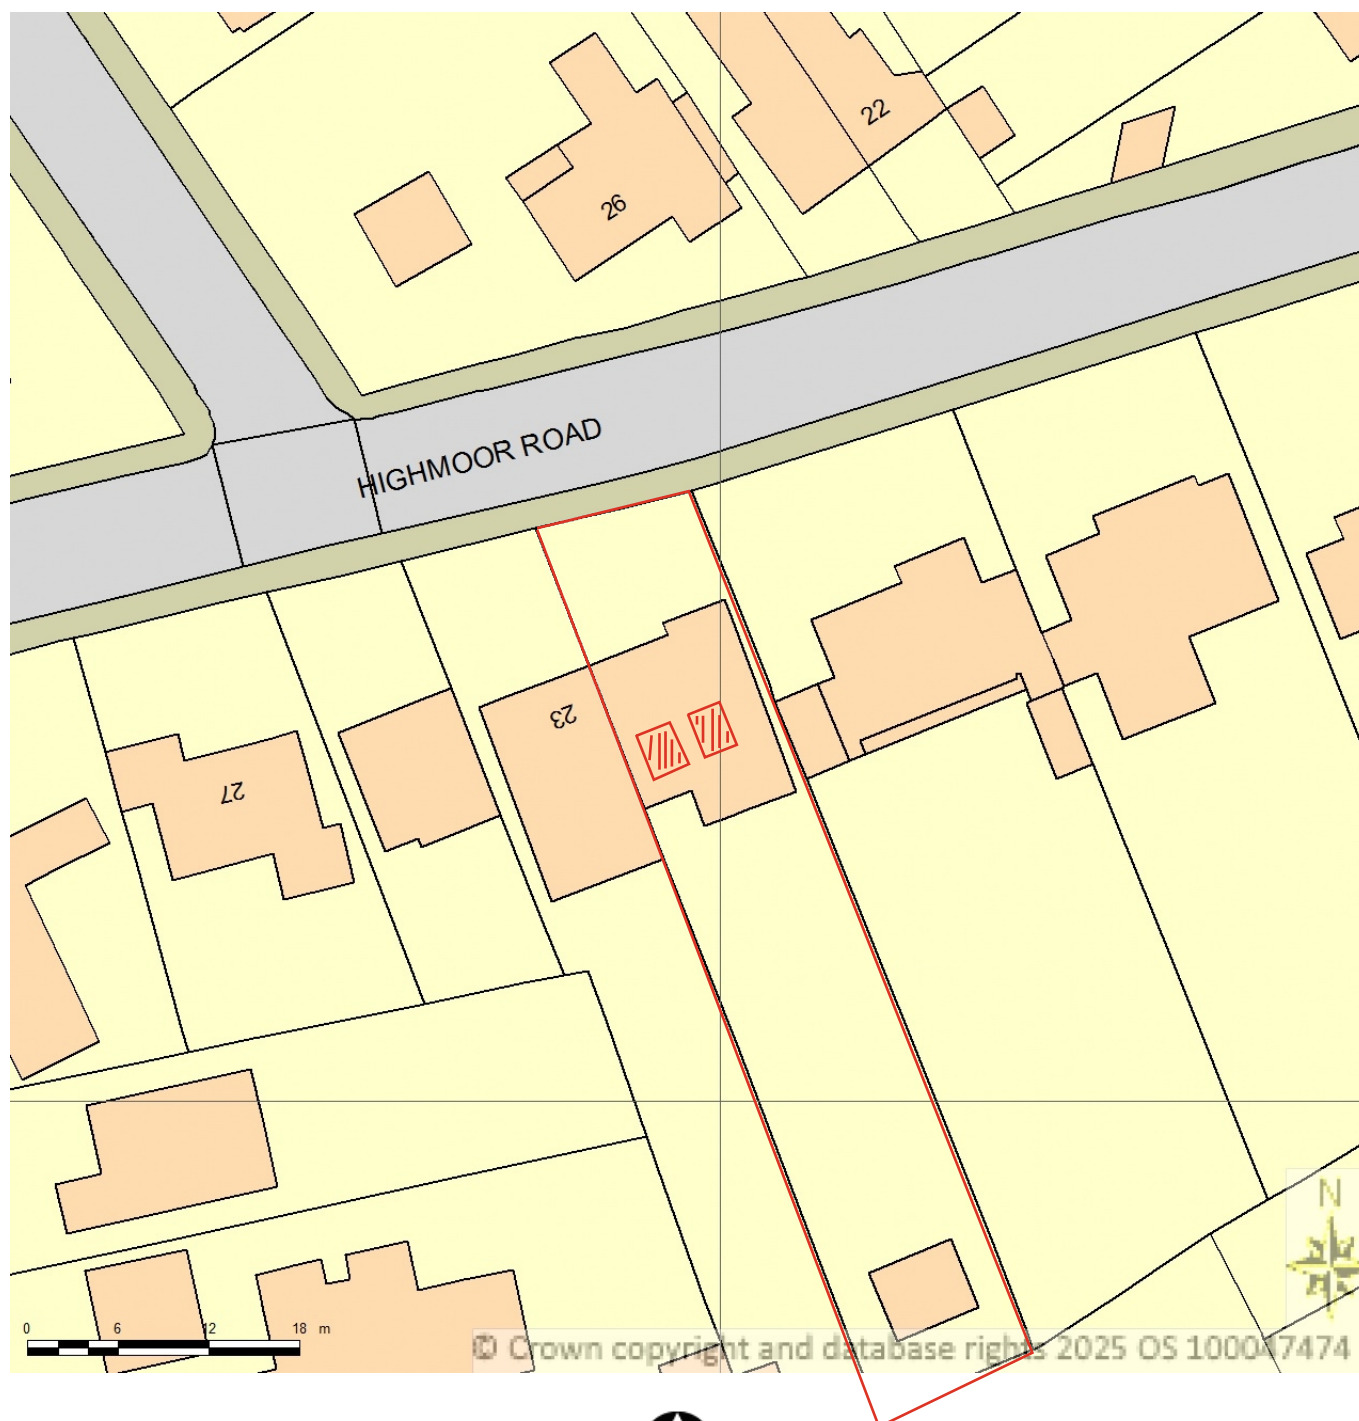

Supplied by Streetwise Maps Ltd
www.streetwise.net
Licence No: 100047474
09:23:00 14/04/2025