



FRONT ELEVATION: SOUTH ELEVATION


DATUM 45m



REAR ELEVATION: NORTH ELEVATION

DATUM 45m

1:100 scale Bar
This Drawing has been produced for printing onto A3 size paper,

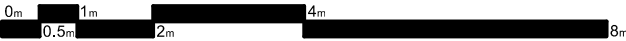

REV	COMMENTS	DATE
-----	----------	------



SHAUN TANNER
ARCHITECTURE & PLANNING

www.stlarchitecture.co.uk studio@stlarchitecture.co.uk 0118 989 0808

CLIENT READING BOROUGH COUNCIL
PROJECT CAVERSHAM LIBRARY
CHURCH STREET
DRAWING EXISTING ELEVATIONS: 1 of 2

STATUS PLANNING
SCALE 1:100@ A1 DRAWN CD CHECKED NO 3794/103 REV A DATE Mar 2025

THIS DRAWING MUST NOT BE SCALED UNLESS ISSUED FOR PLANNING PURPOSES. ALL DIMENSIONS ARE TO BE VERIFIED PRIOR TO SETTING OUT, COMMENCING WORK, OR PRODUCTION OF FABRICATION DRAWINGS. REPORT ANY DISCREPANCIES TO THE SUPERVISING OFFICER IMMEDIATELY. ©