



FRONT ELEVATION: SOUTH ELEVATION


DATUM 45m



REAR ELEVATION: NORTH ELEVATION

DATUM 45m

1:100 scale Bar
This Drawing has been produced for printing onto A3 size paper,

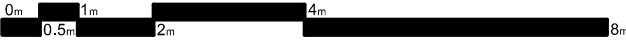

REV	COMMENTS	DATE

stl **SHAUN TANNER**
ARCHITECTURE & PLANNING
www.stlarchitecture.co.uk studio@stlarchitecture.co.uk 0118 989 0808

CLIENT READING BOROUGH COUNCIL
PROJECT CAVERSHAM LIBRARY
CHURCH STREET
DRAWING PROPOSED ELEVATIONS: 1 of 2

STATUS PLANNING
SCALE 1:100@ A1 DRAWN CD CHECKED NO 3794/202 REV B
DATE Mar 2025

THIS DRAWING MUST NOT BE SCALED UNLESS ISSUED FOR PLANNING PURPOSES. ALL DIMENSIONS ARE TO BE VERIFIED PRIOR TO SETTING OUT.