




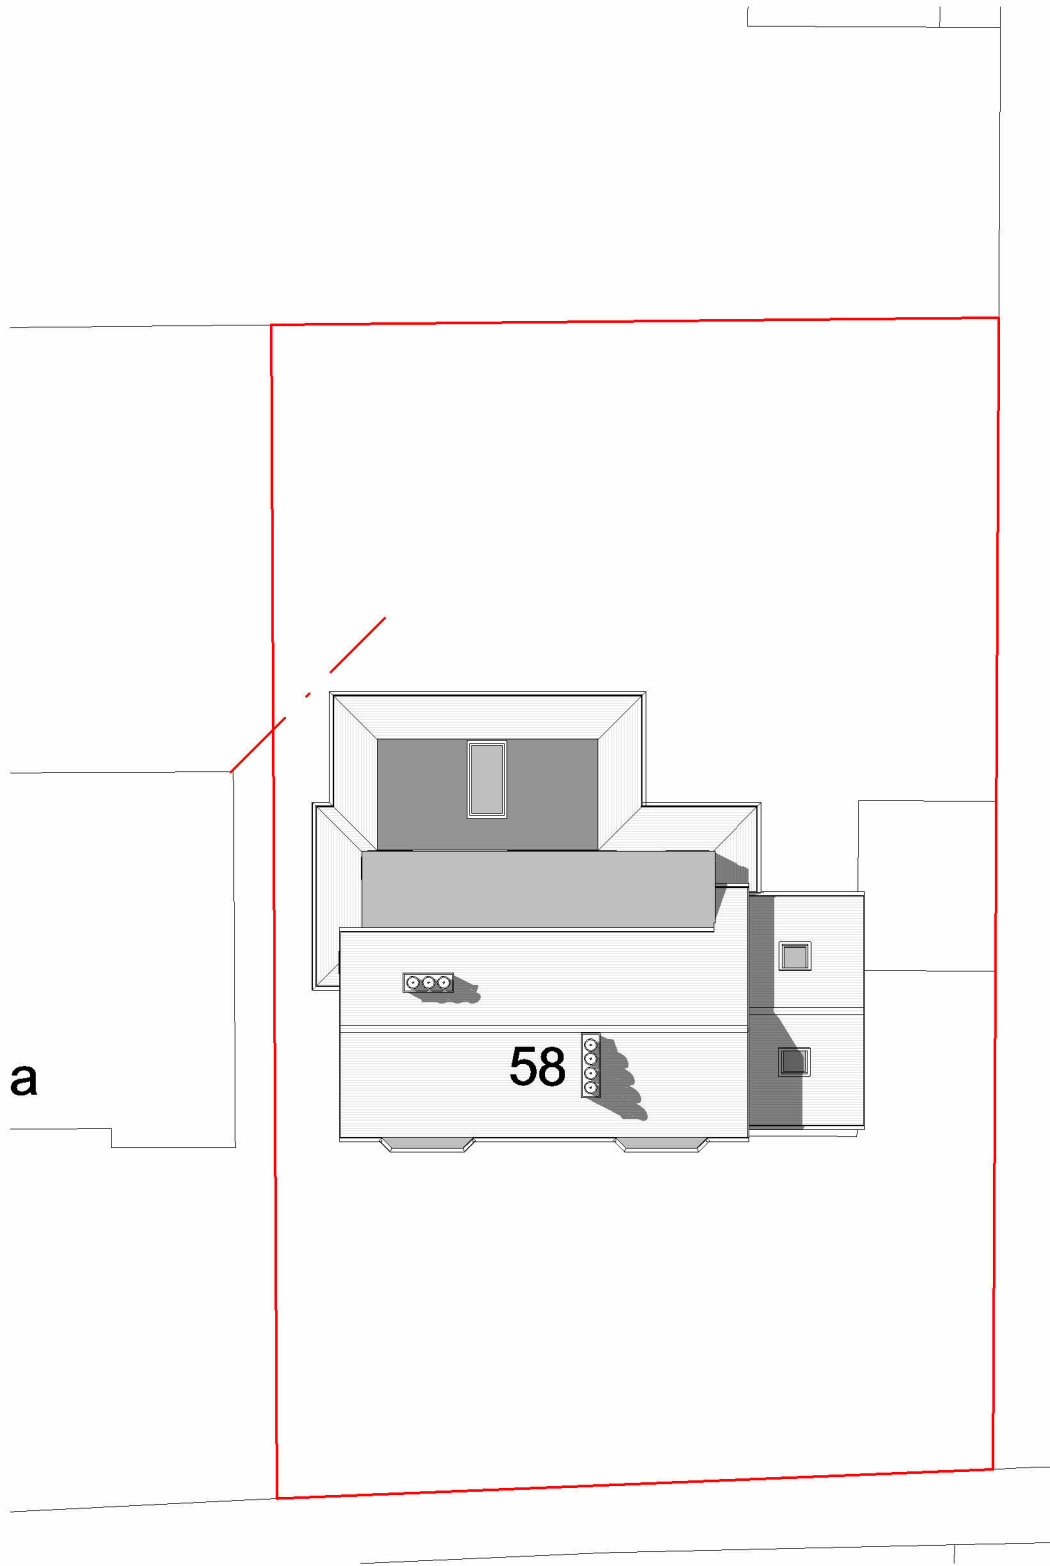

Site Plan

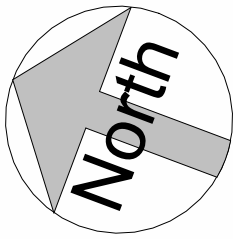

3D View 1

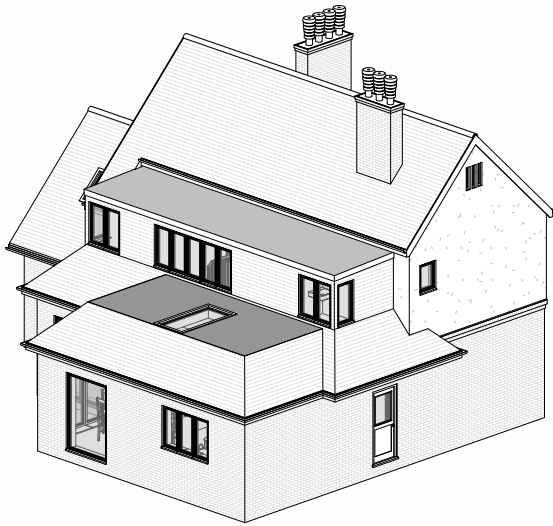

3D View 2



**Fluent**  
ARCHITECTURAL DESIGN SERVICES

**FLUENT**  
ARCHITECTURAL DESIGN SERVICES

TEL: 0800 043 8838  
E-MAIL: INFO@FLUENT-ADS.CO.UK  
WEB: FLUENT-ADS.CO.UK

|                                 |  |                       |                           |   |     |                       |            |
|---------------------------------|--|-----------------------|---------------------------|---|-----|-----------------------|------------|
| 58 Grosvenor Road Caversham     |  | Scale @ A3<br>1 : 200 | Drawing number<br>P.M.400 | <div>Key:</div> <div><div>Existing</div><div>Proposed</div><div>SVP</div><div>Existing drainage</div><div>Proposed drainage</div><div>Overhead</div><div>Boundary line</div></div> <div><div>0</div><div>4</div><div>8</div><div>12</div><div>16</div><div>20</div></div> <div>GRAPHIC SCALE: 1:200</div> | No. | Description           | Date       |
| Proposed Site Plan and 3D Views |  | Date<br>10.04.2025    | Project number<br>2390    |   | A   | Client's comments (1) | 17.04.2025 |
|                                 |  | Drawn by<br>MV        | Rev<br>C                  |   | B   | Client's comments (2) | 26.06.2025 |
|                                 |  |                       |                           |   | C   | Client's comments (3) | 11.07.2025 |
|                                 |  |                       |                           |   |     |                       |            |
|                                 |  |                       |                           |   |     |                       |            |
|                                 |  |                       |                           |   |     |                       |            |