


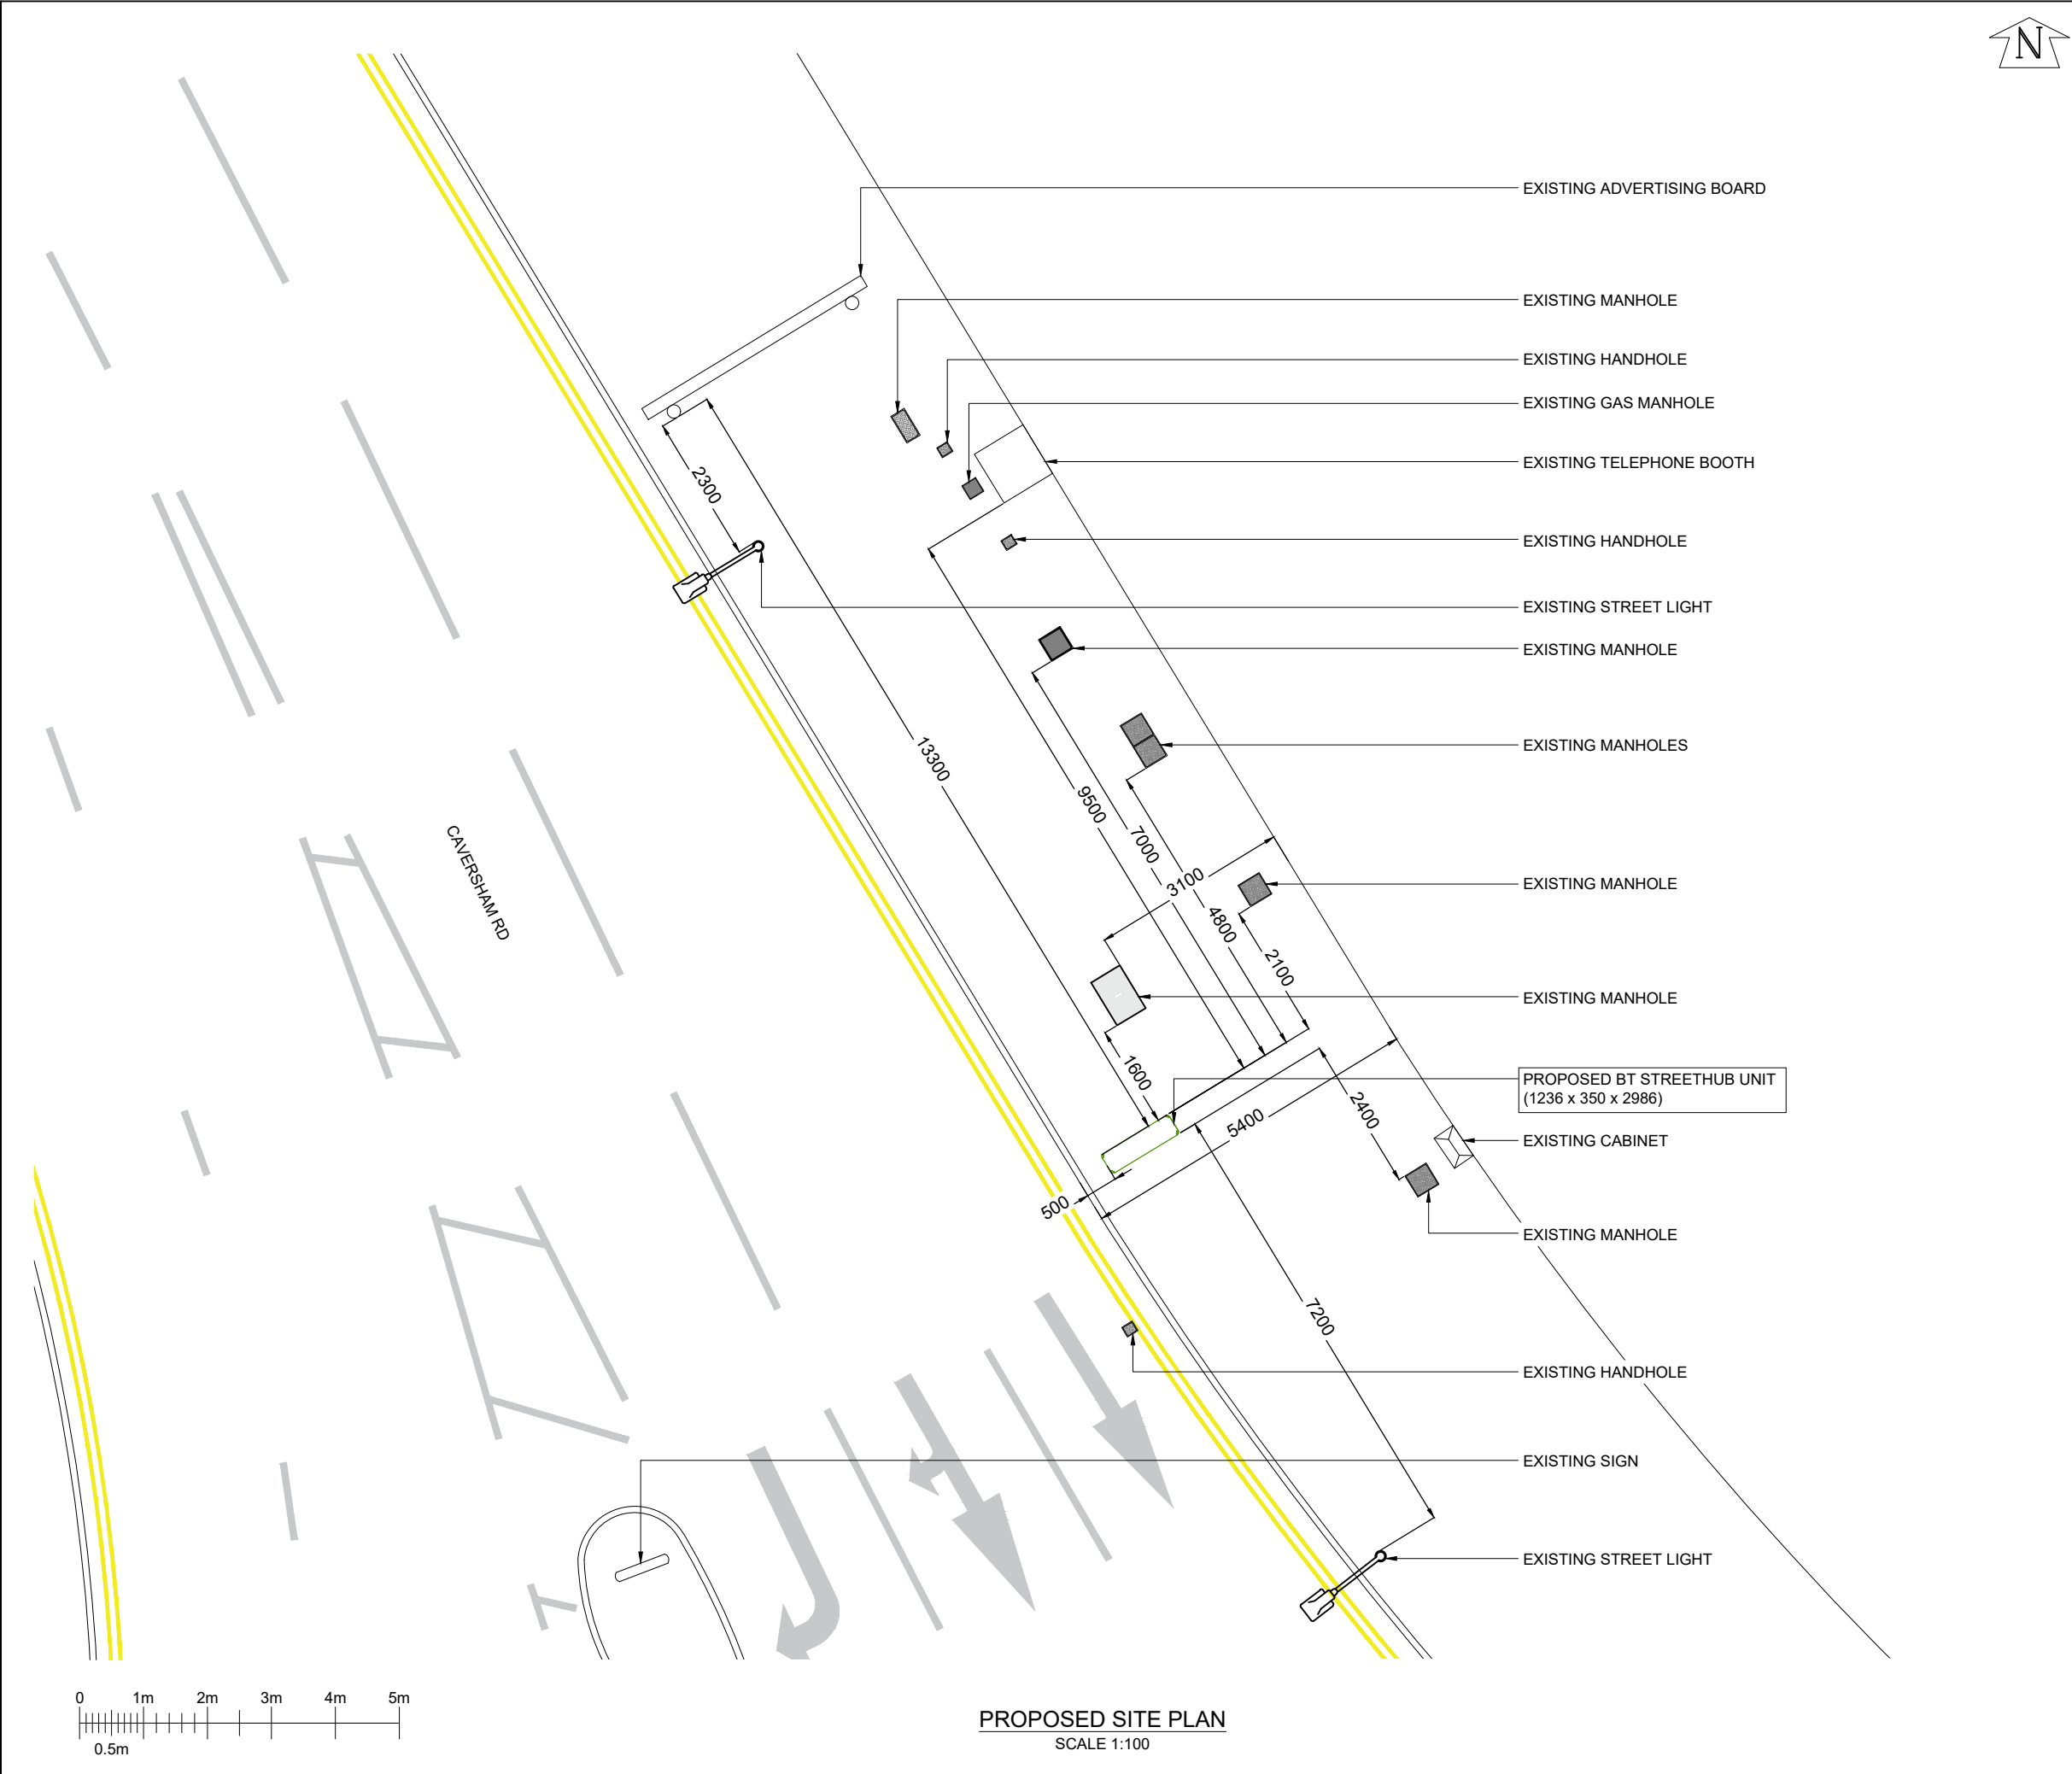

GENERAL NOTES

Use written dimensions only, do not scale from drawing. Use latest revision of all referenced information.

LAT 51.462234LONG -0.974842

A	24-06-2025	New BT Streethub Structure	MJS	ADN
Rev	Date	Description	Drawn	Chkd

Drg Status

PLANNING

Cell No. & Name

REA-106

Site Name & Address

Pavement o/s Great Brigham Mead,
Caversham Road,
Reading RG1 8DJ

Drawing Title

PROPOSED SITE PLAN

Scale	1:100	Date	24-06-2025
Drawn By	MJS	Checked By	ADN
Drawing Number	002	Revision	A