


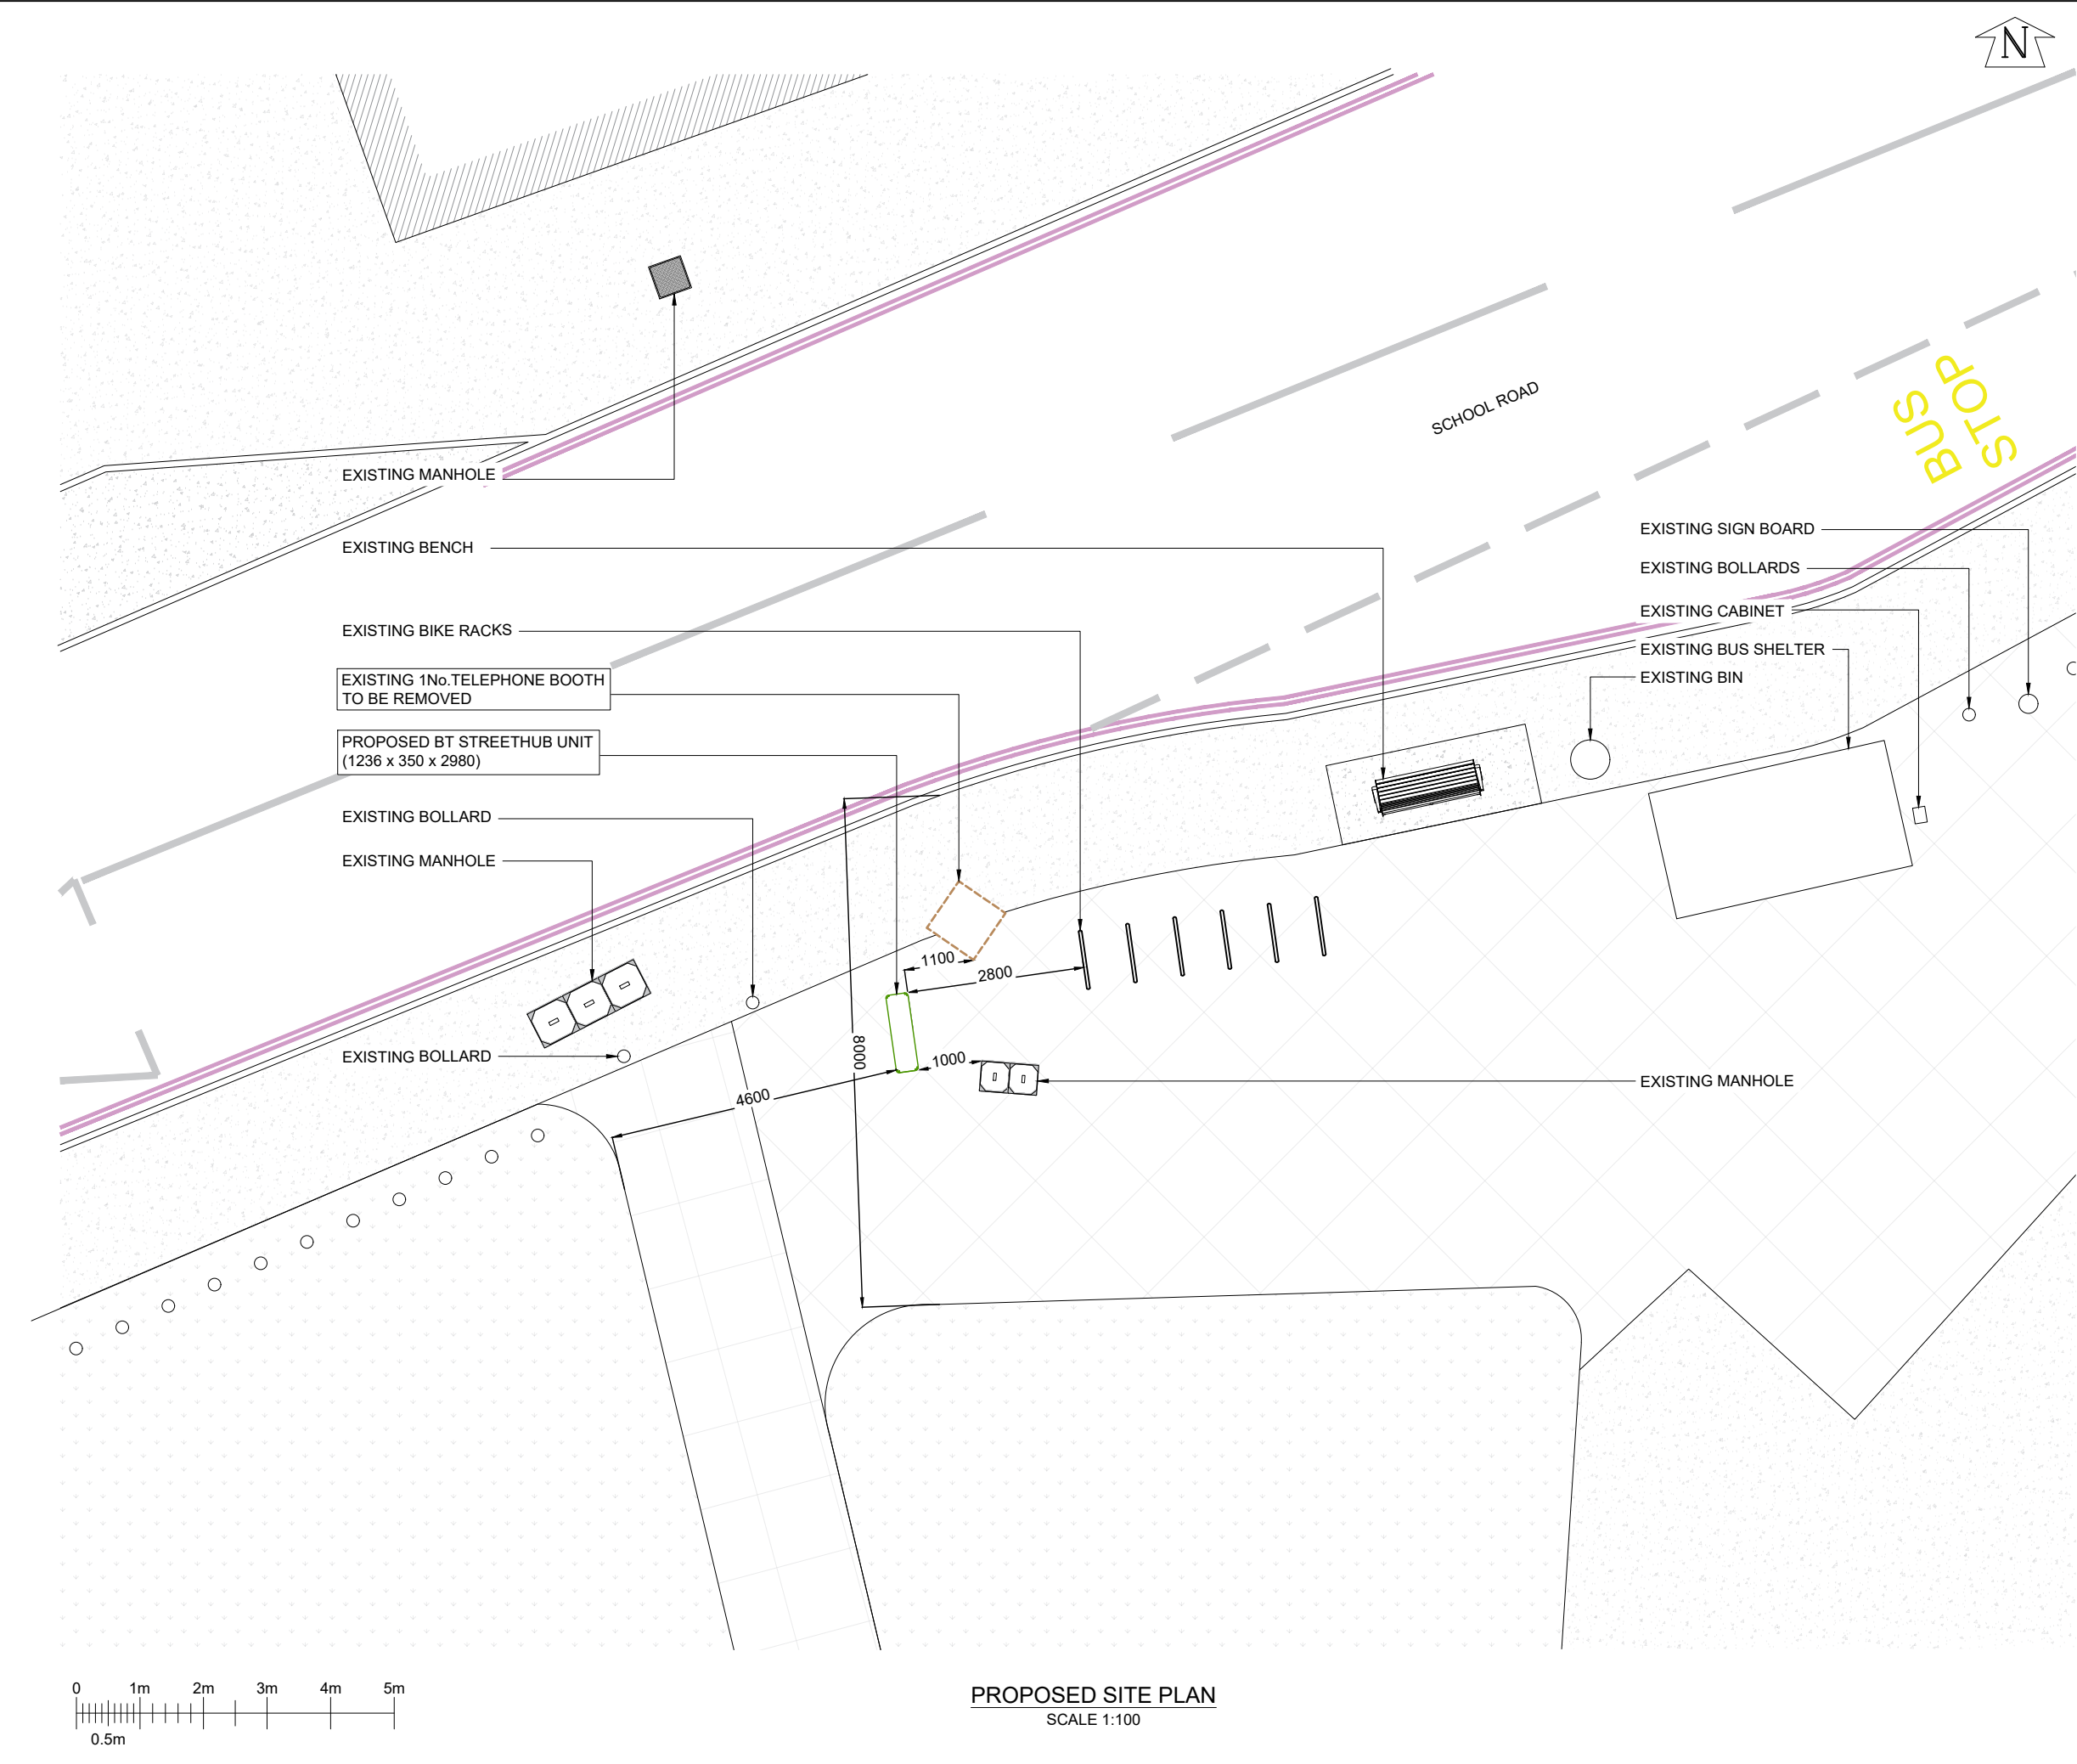

GENERAL NOTES

Use written dimensions only, do not scale from drawing. Use latest revision of all referenced information.

LAT 51.458197LONG -1.040599

A	17/09/2025	New BT Streethub Structure	PSB	ABH
Rev	Date	Description	Drawn	Chkd

Drg Status

PLANNING

Cell No. & Name

REA-123

Site Name & Address

Pavement o/s 5 The Triangle,
Tilehurst, Reading RG30 4RN

Drawing Title

PROPOSED SITE PLAN

Scale	1:100	Date	17/09/2025
Drawn By	PSB	Checked By	ABH
Drawing Number	002	Revision	A