

NOTES

Capacity of bin storage in guidelines of Reading Council Waste Management.



Refuse: (5 x 1100L) = 5500L
Recycling: (5 x 1100L) = 5500L

Secure Cycle Parking in guidelines of Reading Borough Parking Standards.

Secure = 13 stands x = 26 cycles

Car Parking in guidelines of Reading Borough Parking Standards.
Required : 1 per Flat / 44 per flat

- Total of 37 spaces
- 2x Disabled Parking
 - 4 x EV Charging Bay
 - 31 x Standard Parking

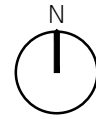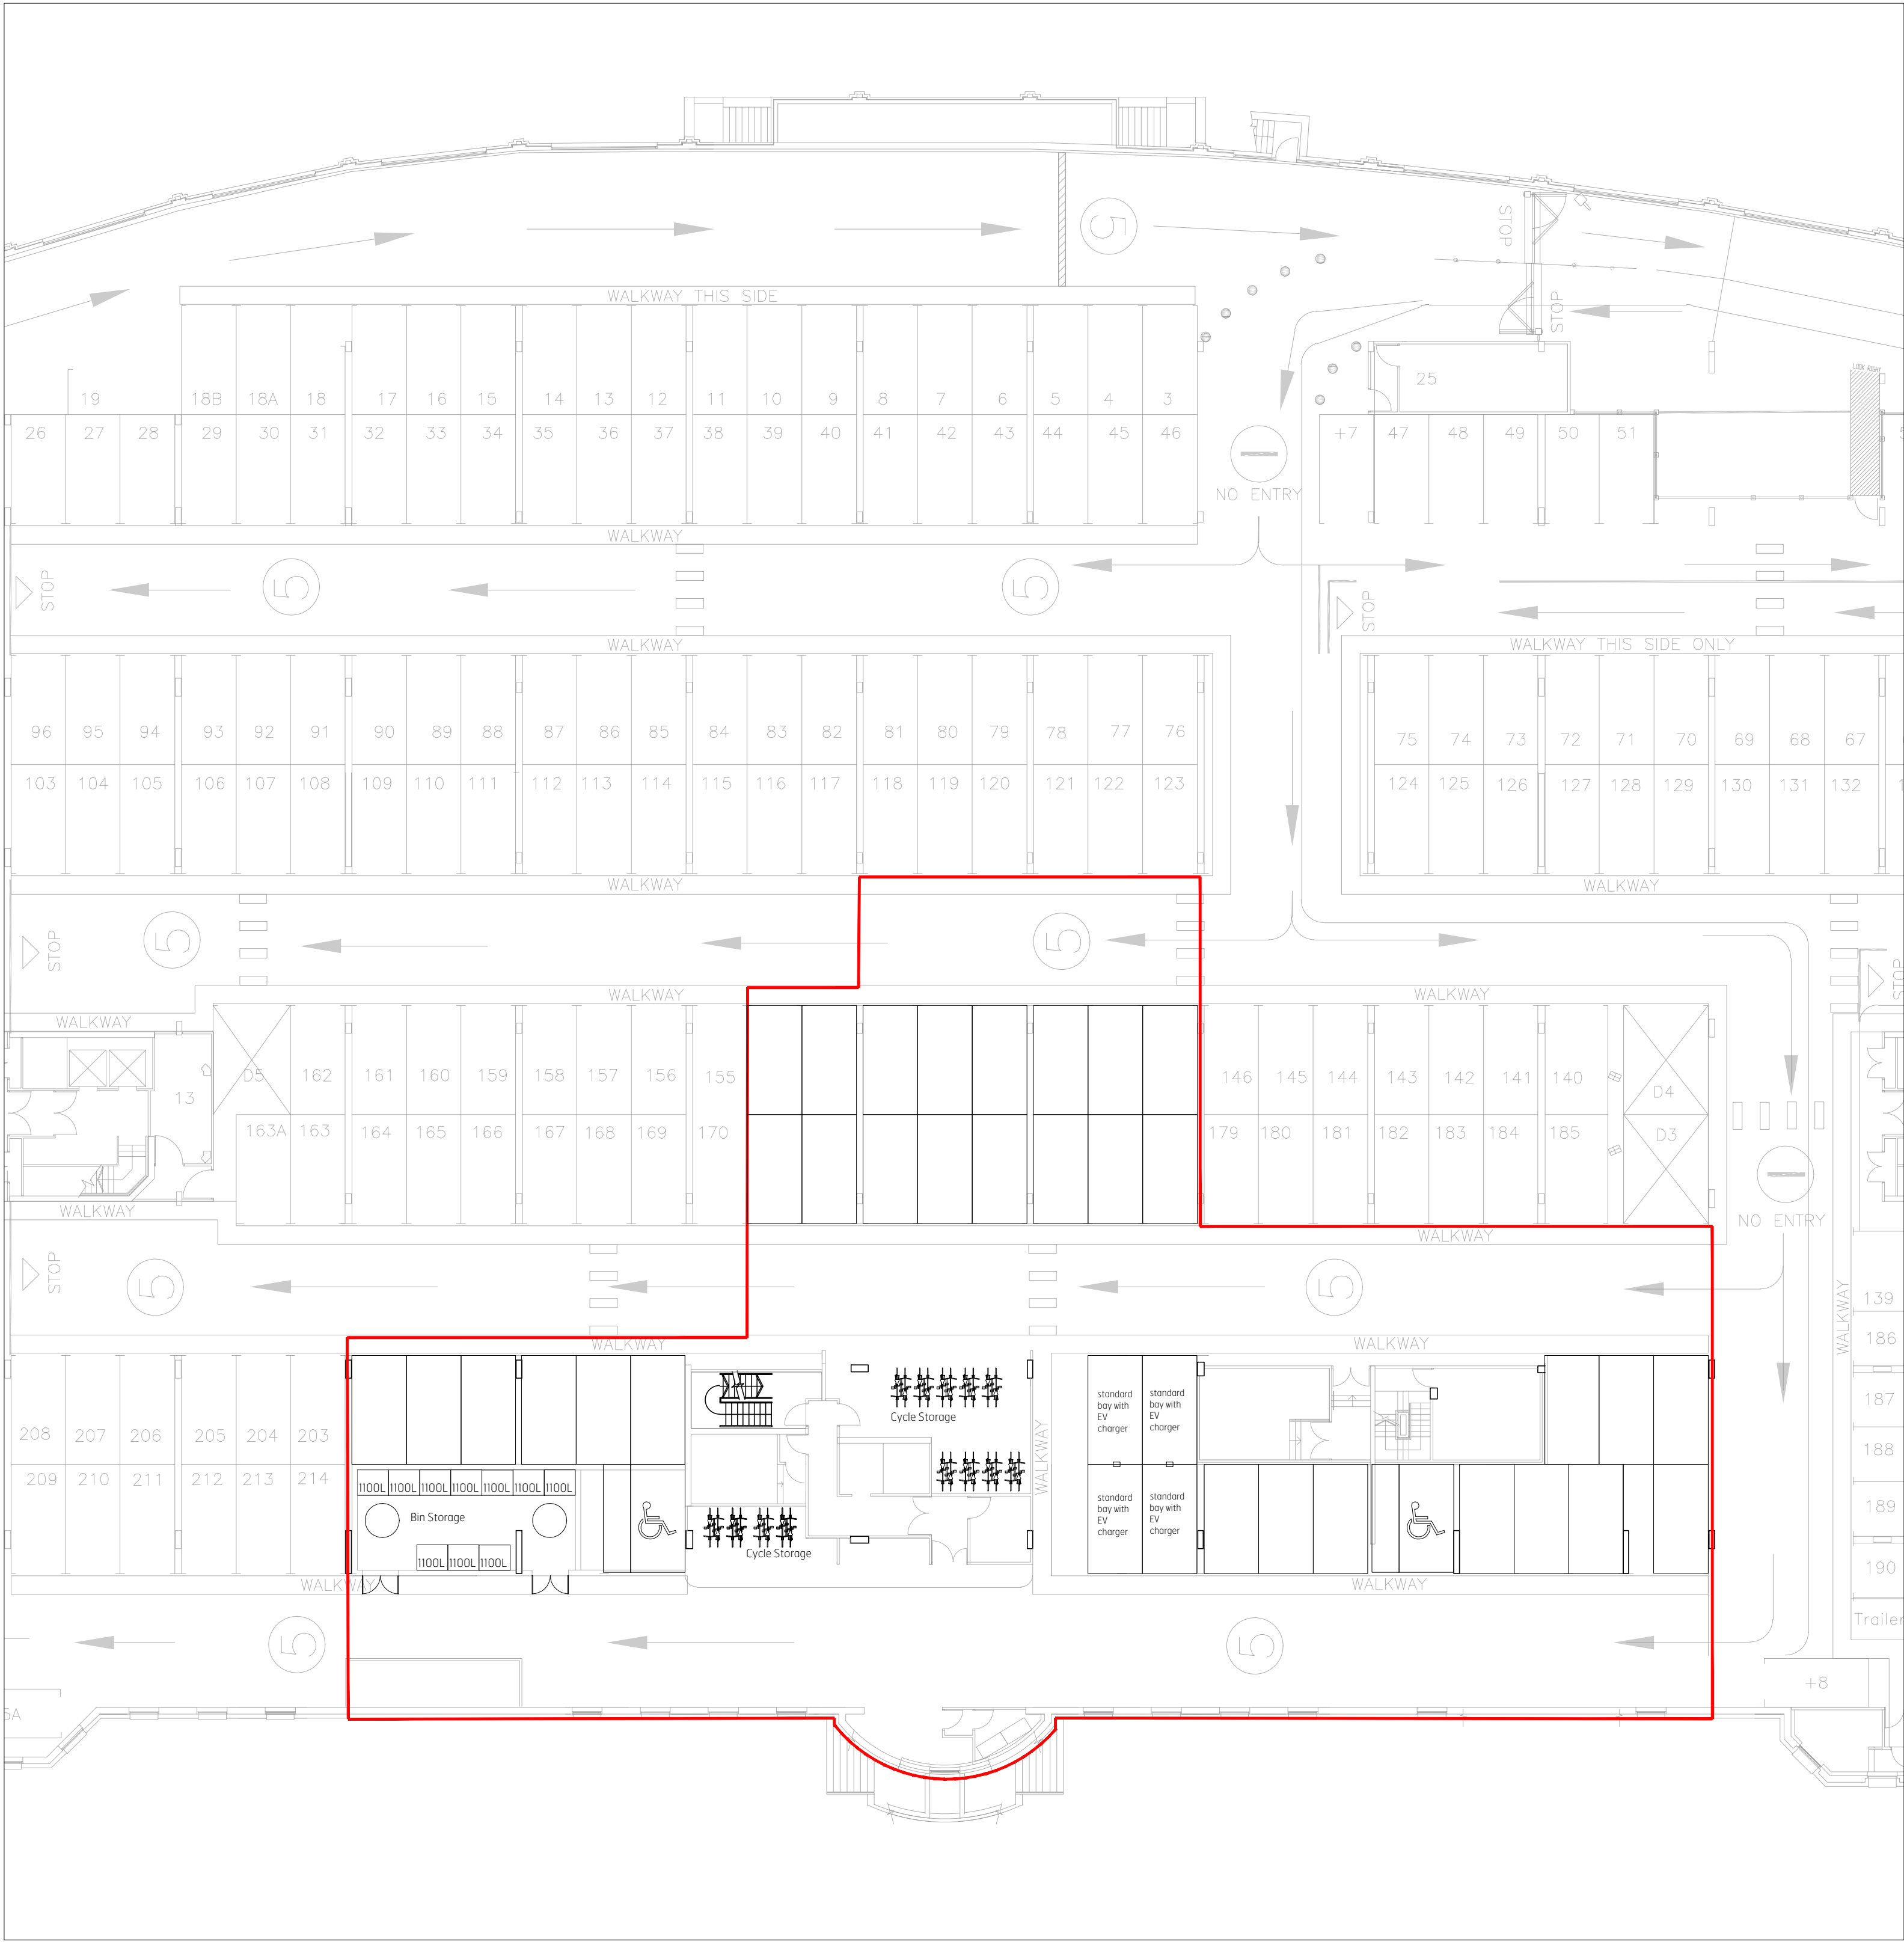

Brooks Murray Architects
411 Tottenham Street, London, EC2A 4AA
+44 (0)2077399955 admin@brooks-murray.com

brooks
murray

CLIENT:
PRIVATE CLIENT

JOB:
BETA BUILDING
READING
RG1 3ES


DRAWING TITLE:
PROPOSED
BASEMENT FLOOR PLAN

SCALE:
1:200 @ A1

DATE:
OCTOBER 2025

STATUS:
PLANNING

DRAWING NUMBER: 1364.6 -100 REV: ISSUED BY: MD

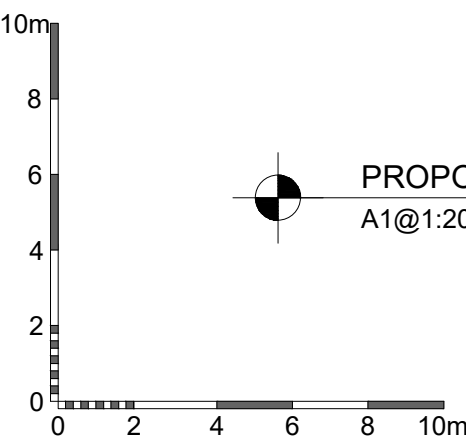

PROPOSED BASEMENT FLOOR
A1@1:200