


**NOT APPROVED FOR CONSTRUCTION**

|   |   |          |             |      |                                                                    |                             |        |          |            |                                                                              |
|---|---|----------|-------------|------|--------------------------------------------------------------------|-----------------------------|--------|----------|------------|------------------------------------------------------------------------------|
| <div>ARSEN ARCHITECTURE LTD</div> <div>Architectural Designers</div> <div>7 Cowen Avenue Harrow HA2 0LU</div> <div><div>MOB:07459127172</div><div>EMAIL:arsen_dhil@yahoo.com</div></div> | <div>NOTES</div> <div>1. THIS DRAWING IS TO BE READ IN CONJUNCTION WITH ALL RELEVANT ARCHITECTURAL AND ENGINEERING DWGS</div> | REVISION | DESCRIPTION | DATE | PROJECT                                                            | DRAWING TITLE               |        |          |            |                                                                              |
|   |   |          |             |      | Proposed Rear Extension<br>No 95 Grove Road<br>Emmer Green RG4 8LW | Site Location Plan & Photos |        |          |            |                                                                              |
|   |   |          |             |      | CLIENT                                                             |                             |        |          |            | Mr Niththiyanathan Jeyaratnarajah<br>No 95 Grove Road<br>Emmer Green RG4 8LW |
|   |   |          |             |      | TEL:                                                               |                             |        |          |            | FAX:                                                                         |
|   | THIS DRAWING IS SUBJECT TO COPYRIGHT DO NOT REPRODUCE THIS DRAWING WITHOUT PRIOR PERMISSION                                   |          |             |      |                                                                    | SCALE                       | 1:1250 | 1:500    | PAPER.SIZE | A3                                                                           |
|   |   |          |             |      | DATE                                                               | 04.03.22                    |        | STATUS   | PA         |                                                                              |
|   |   |          |             |      | JOB.NO.                                                            | NITH                        |        | DRAWN    | SA         |                                                                              |
|   |   |          |             |      | DWG.NO.                                                            | PA-01                       |        | REVISION |            |                                                                              |

ARSEN ARCHITECTURE LTD  
Architectural Designers  
No 7 Cowen Avenue Harrow HA2 0LU

MOB:  
07459 127172  
EMAIL:  
arsen\_dhil@yahoo.com

NOTES  
1. THIS DRAWING IS TO BE READ IN CONJUNCTION WITH ALL RELEVANT ARCHITECTURAL AND ENGINEERING DWGS  
2. CONTRACTOR SHALL BE RESPONSIBLE FOR NECESSARY TEMPORARY WORKS,STABILITY, STRUCTURAL INTEGRITY OF THE BUIDLING AND ROADWAYS DURING DEMOLITION AND CONSTRUCTION OF THE BUILDING  
\* - AMENDED

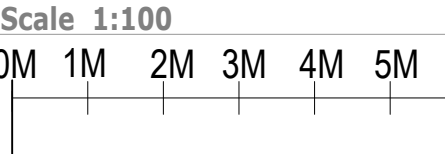

| REVISION | DESCRIPTION | DATE |
|----------|-------------|------|
|          |             |      |



THIS DRAWING IS SUBJECT TO COPYRIGHT DO NOT REPRODUCE THIS DRAWING WITHOUT PRIOR PERMISSION



PROJECT  
  
Proposed Rear Extension  
No 95 Grove Road  
Emmer Green RG4 8LW

CLIENT  
  
Mr Niththiyanathan Jeyaratnarajah  
No 95 Grove Road  
Emmer Green RG4 8LW  
TEL:                      FAX:                      EMAIL:

DRAWING TITLE  
  
Existing and Proposed  
Ground Floor plan

|         |          |          |    |
|---------|----------|----------|----|
| SCALE   | 1:100    | @A3      |    |
| DATE    | 04.03.22 | STATUS   | PA |
| JOB.NO. | NITH     | DRAWN    | SA |
| DWG.NO. | PA-02    | REVISION |    |

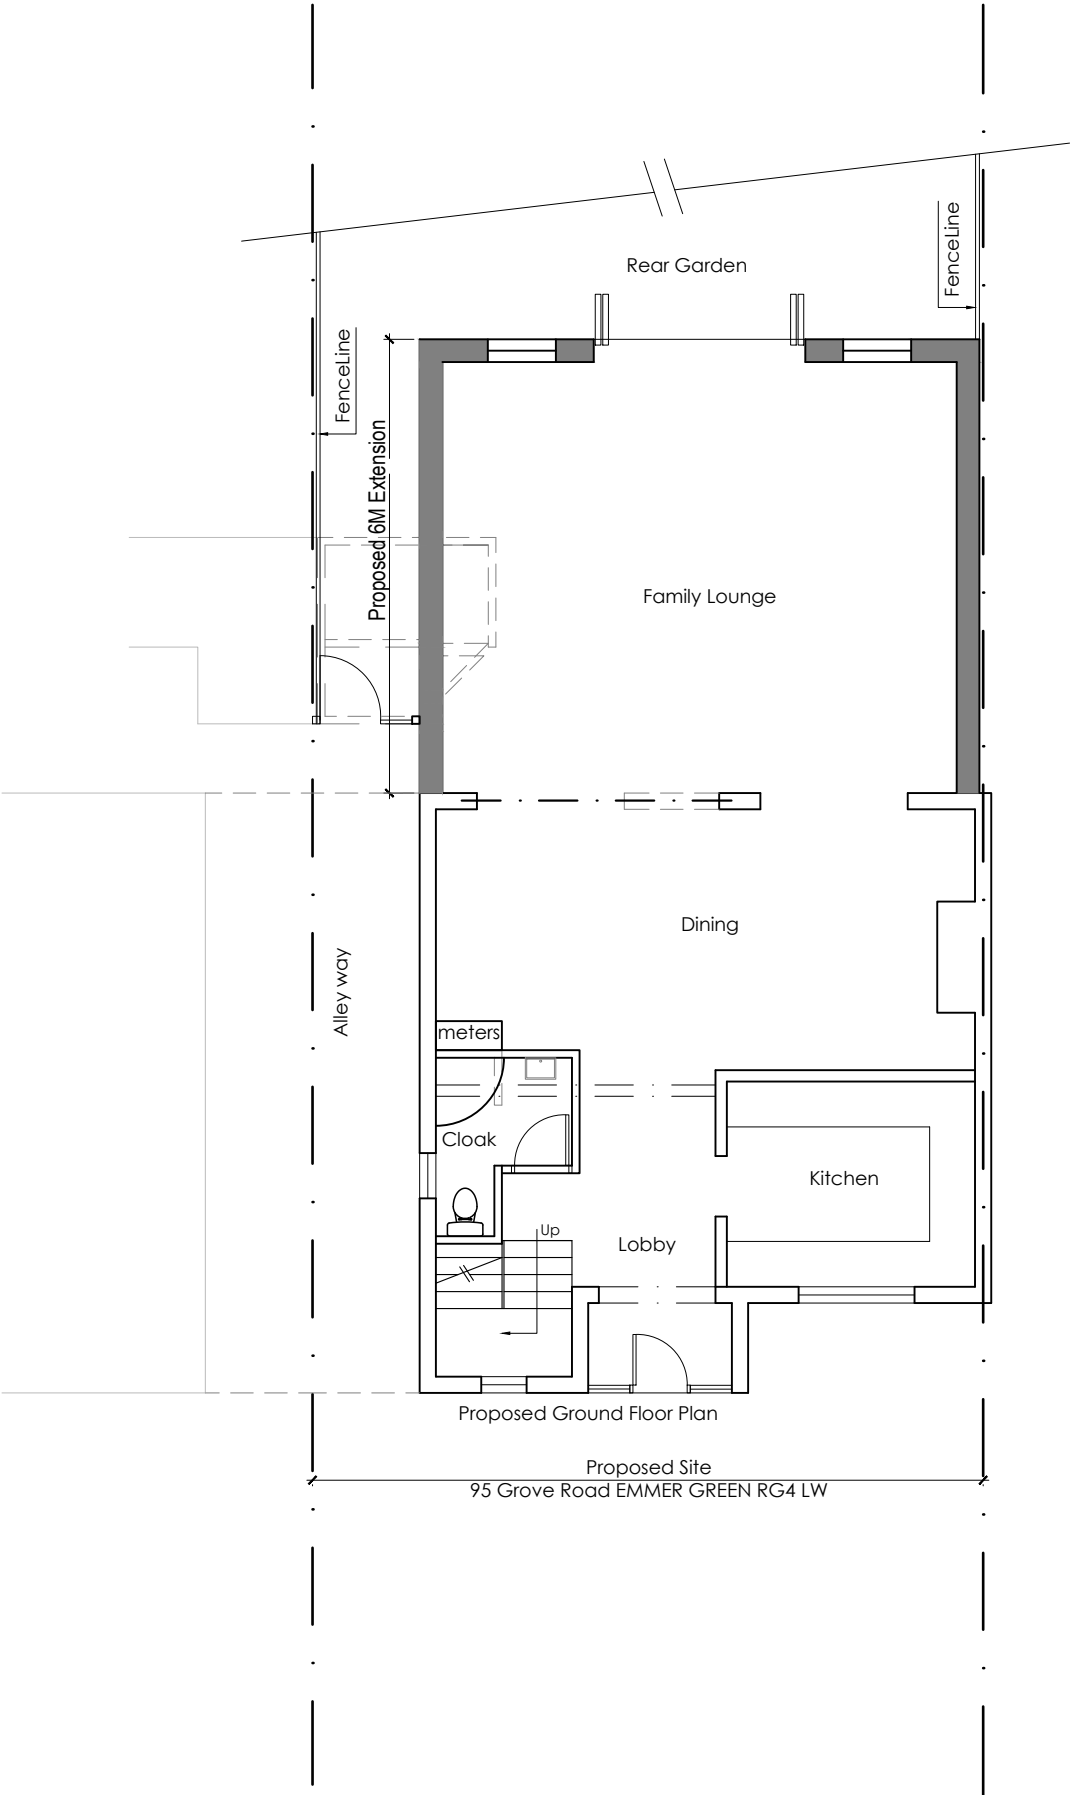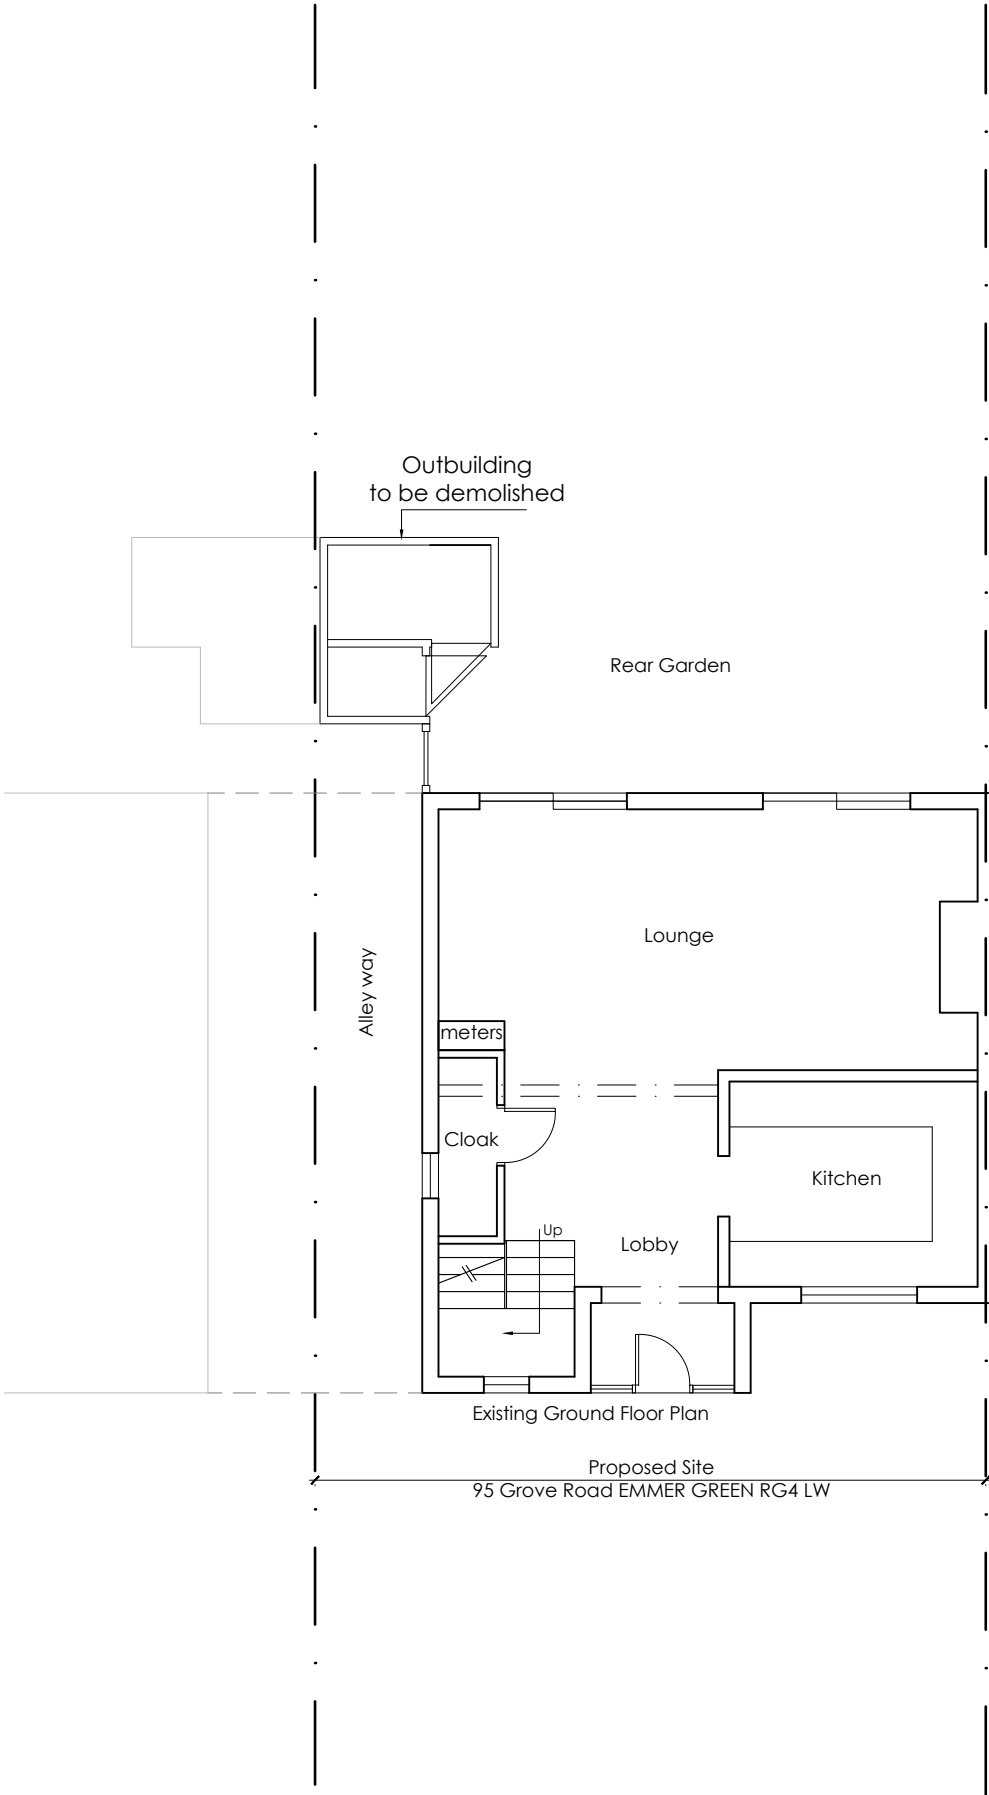

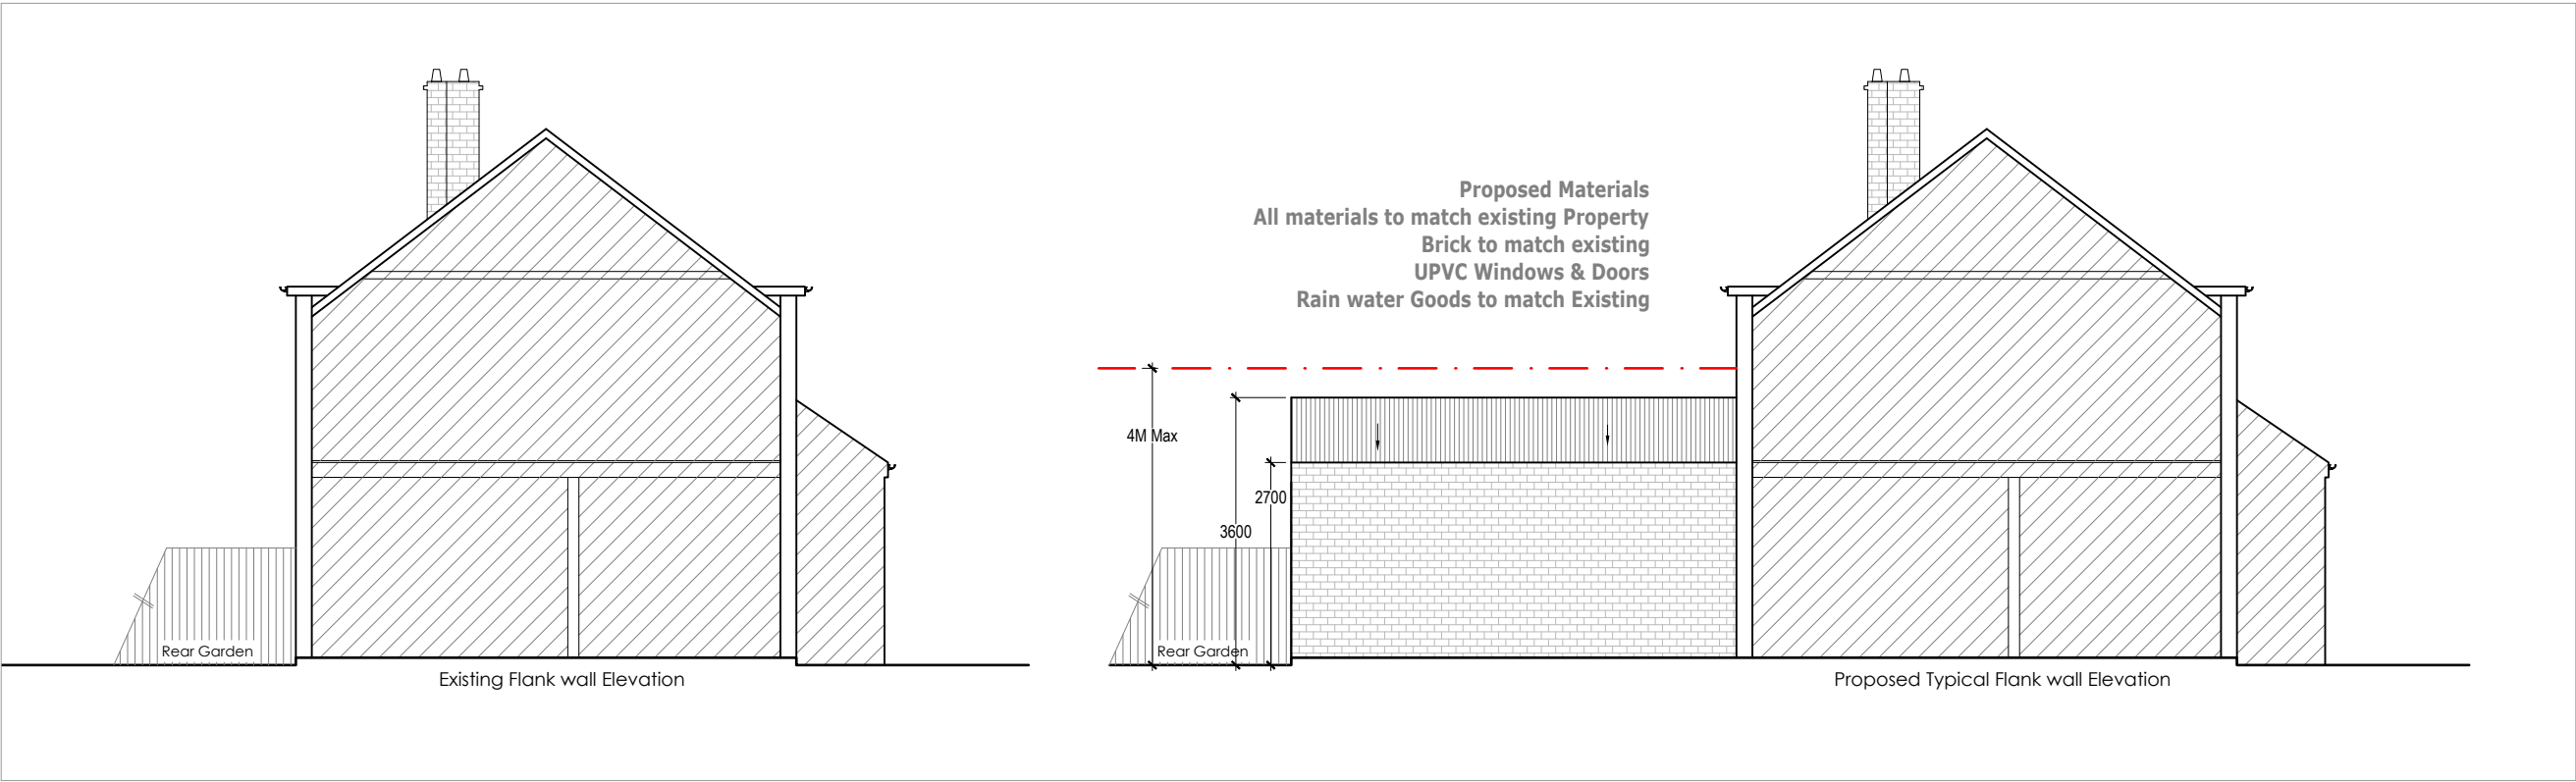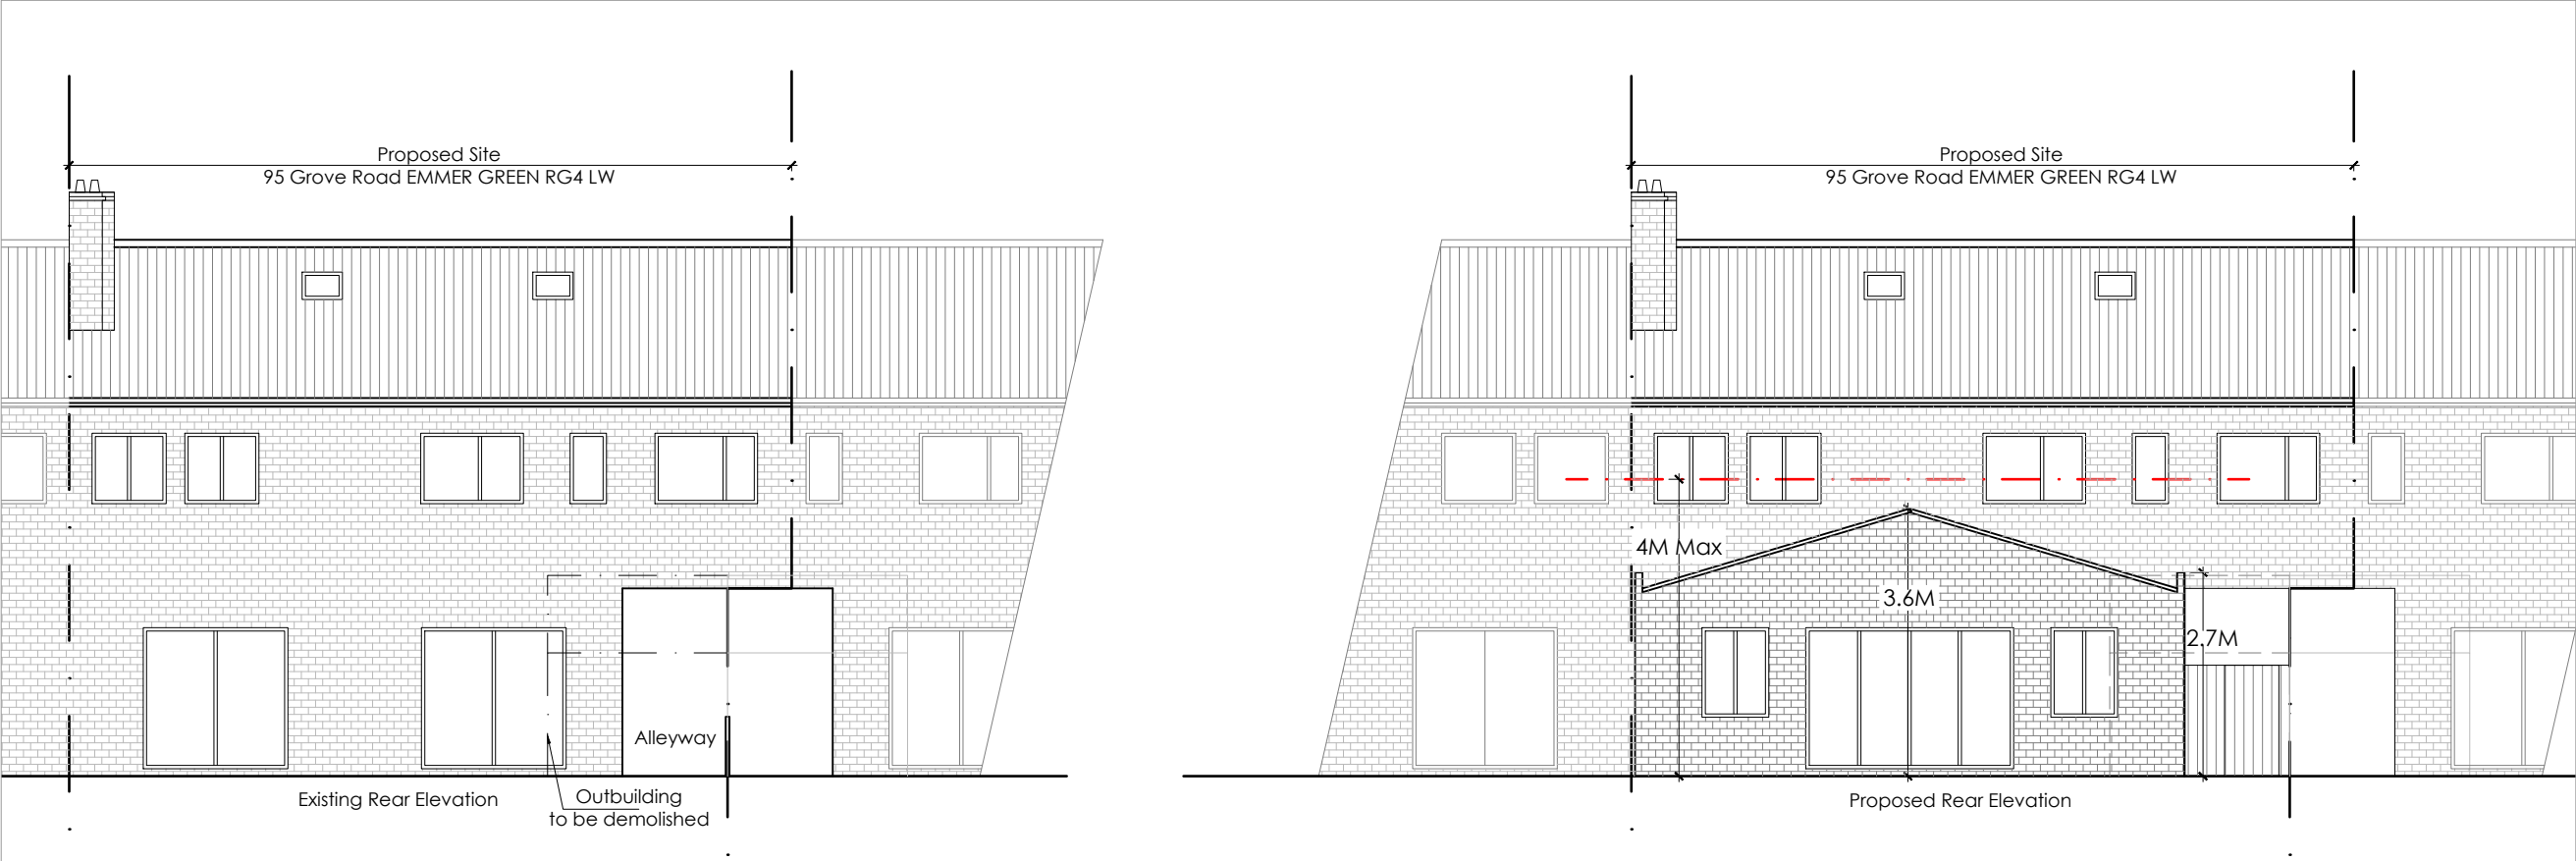


NOT APPROVED FOR CONSTRUCTION

|   |   |          |             |      |   |                                                     |  |  |  |
|---|---|----------|-------------|------|---|-----------------------------------------------------|--|--|--|
| <div>ARSEN ARCHITECTURE LTD</div> <div>Architectural Designers</div> <div>7 Cowen Avenue Harrow HA2 0LU</div> <div>MOB: 07459127172</div> <div>EMAIL: arsen_dhil@yahoo.com</div> | <div>NOTES</div> <div>1. THIS DRAWING IS TO BE READ IN CONJUNCTION WITH ALL RELEVANT ARCHITECTURAL AND ENGINEERING DWGS</div> | REVISION | DESCRIPTION | DATE | PROJECT   | DRAWING TITLE                                       |  |  |  |
|   |   |          |             |      | Proposed Rear Extension<br>No 95 Grove Road<br>Emmer Green RG4 8LW   | Existing & Proposed<br>Rear & Flank wall Elevations |  |  |  |
|   |   |          |             |      | CLIENT<br>Mr Niththiyanathan Jeyaratnarajah<br>No 95 Grove Road<br>Emmer Green RG4 8LW<br><div>TEL:                                                                                                                                                                                                                                                                                                                                                                                                                                                                                                                                                                                                                                                                                                                                                                                                                                                                                                                                                                                                                                                                                                                                                                                                                                                                                                                                                                                                                                                                                                                                                                                                                                                                                                                                                                                                                                                                                                                                                                                                                                                                                                                                                                                                                                                                                                                                                                                                                                                                                                                                                                                                                                                                                                                                                                                                                                                                                                                                                                                                                                                                                                                                                                                                                                                                                                                                                                                                                                                                                                                                                                                                                                                                                                                                                                                                                                                                                                                                                                                                                                                                                                                                                                                                                                                                                                                                                                                                                                                                                                                                                                                                                                                                                                                                                                                                                                                                                                                                                                                                                                                                                                                                                                                                                                                                                                                                                                                                                                                                                                                                                                                                                                                                                                                                                                                                                                                                                                                                                                                                                                                                                                                                                                                                                                                                                                                                                                                                                                                                                                                                                                                                                                                                                                                                                                                                                                                                                                                                                                                                                                                                                                                                                                                                                                                                                                                                                                                                                                                                                                                                                                                                                                                                                                                                                                                                                                                                                                                                                                                                                                                                                                                                                                                                                                                                                                                                                                                                                                                                                                                                                                                                                                                                                                                                                                                                                                                                                                                                                                                                                                                                                                                                                                                                                                                                                                                                                                                                                                                                                                                                                                                                                                                                                                                                                                                                                                                                                                                                                                                                                                                                                                                                                                                                                                                                                                                                                                                                                                                                                                                                                                                                                                                                                                                                                                                                                                                                                                                                                                                                                                                                                                                                                                                                                                                                                                                                                                                                                                                                                                                                                                                                                                                                                                                                                                                                                                                                                                                                                                                                                                          </div> |                                                     |  |  |  |

ARSEN ARCHITECTURE LTD  
Architectural Designers  
No 7 Cowen Avenue Harrow HA2 0LU

MOB:  
07459 127172  
EMAIL:  
arsen\_dhil@yahoo.com

NOTES  
1. THIS DRAWING IS TO BE READ IN CONJUNCTION WITH ALL RELEVANT ARCHITECTURAL AND ENGINEERING DWGS  
2. CONTRACTOR SHALL BE RESPONSIBLE FOR NECESSARY TEMPORARY WORKS,STABILITY, STRUCTURAL INTEGRITY OF THE BUIDLING AND ROADWAYS DURING DEMOLITION AND CONSTRUCTION OF THE BUILDING  
✱ - AMENDED

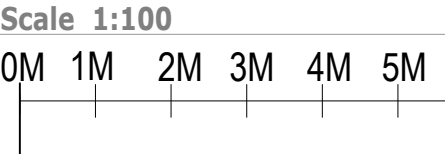

| REVISION | DESCRIPTION | DATE |
|----------|-------------|------|
|          |             |      |

THIS DRAWING IS SUBJECT TO COPYRIGHT DO NOT REPRODUCE THIS DRAWING WITHOUT PRIOR PERMISSION

PROJECT  
  
Proposed Rear Extension  
No 95 Grove Road  
Emmer Green RG4 8LW

CLIENT  
Mr Niththiyathan Jeyaratnarajah  
No 95 Grove Road  
Emmer Green RG4 8LW  
TEL:                      FAX:                      EMAIL:

DRAWING TITLE  
  
Existing and Proposed  
Roof plan

|         |           |          |    |
|---------|-----------|----------|----|
| SCALE   | 1:100 @A3 |          |    |
| DATE    | 04.03.22  | STATUS   | PA |
| JOB.NO. | NITH      | DRAWN    | SA |
| DWG.NO. | PA-04     | REVISION |    |