

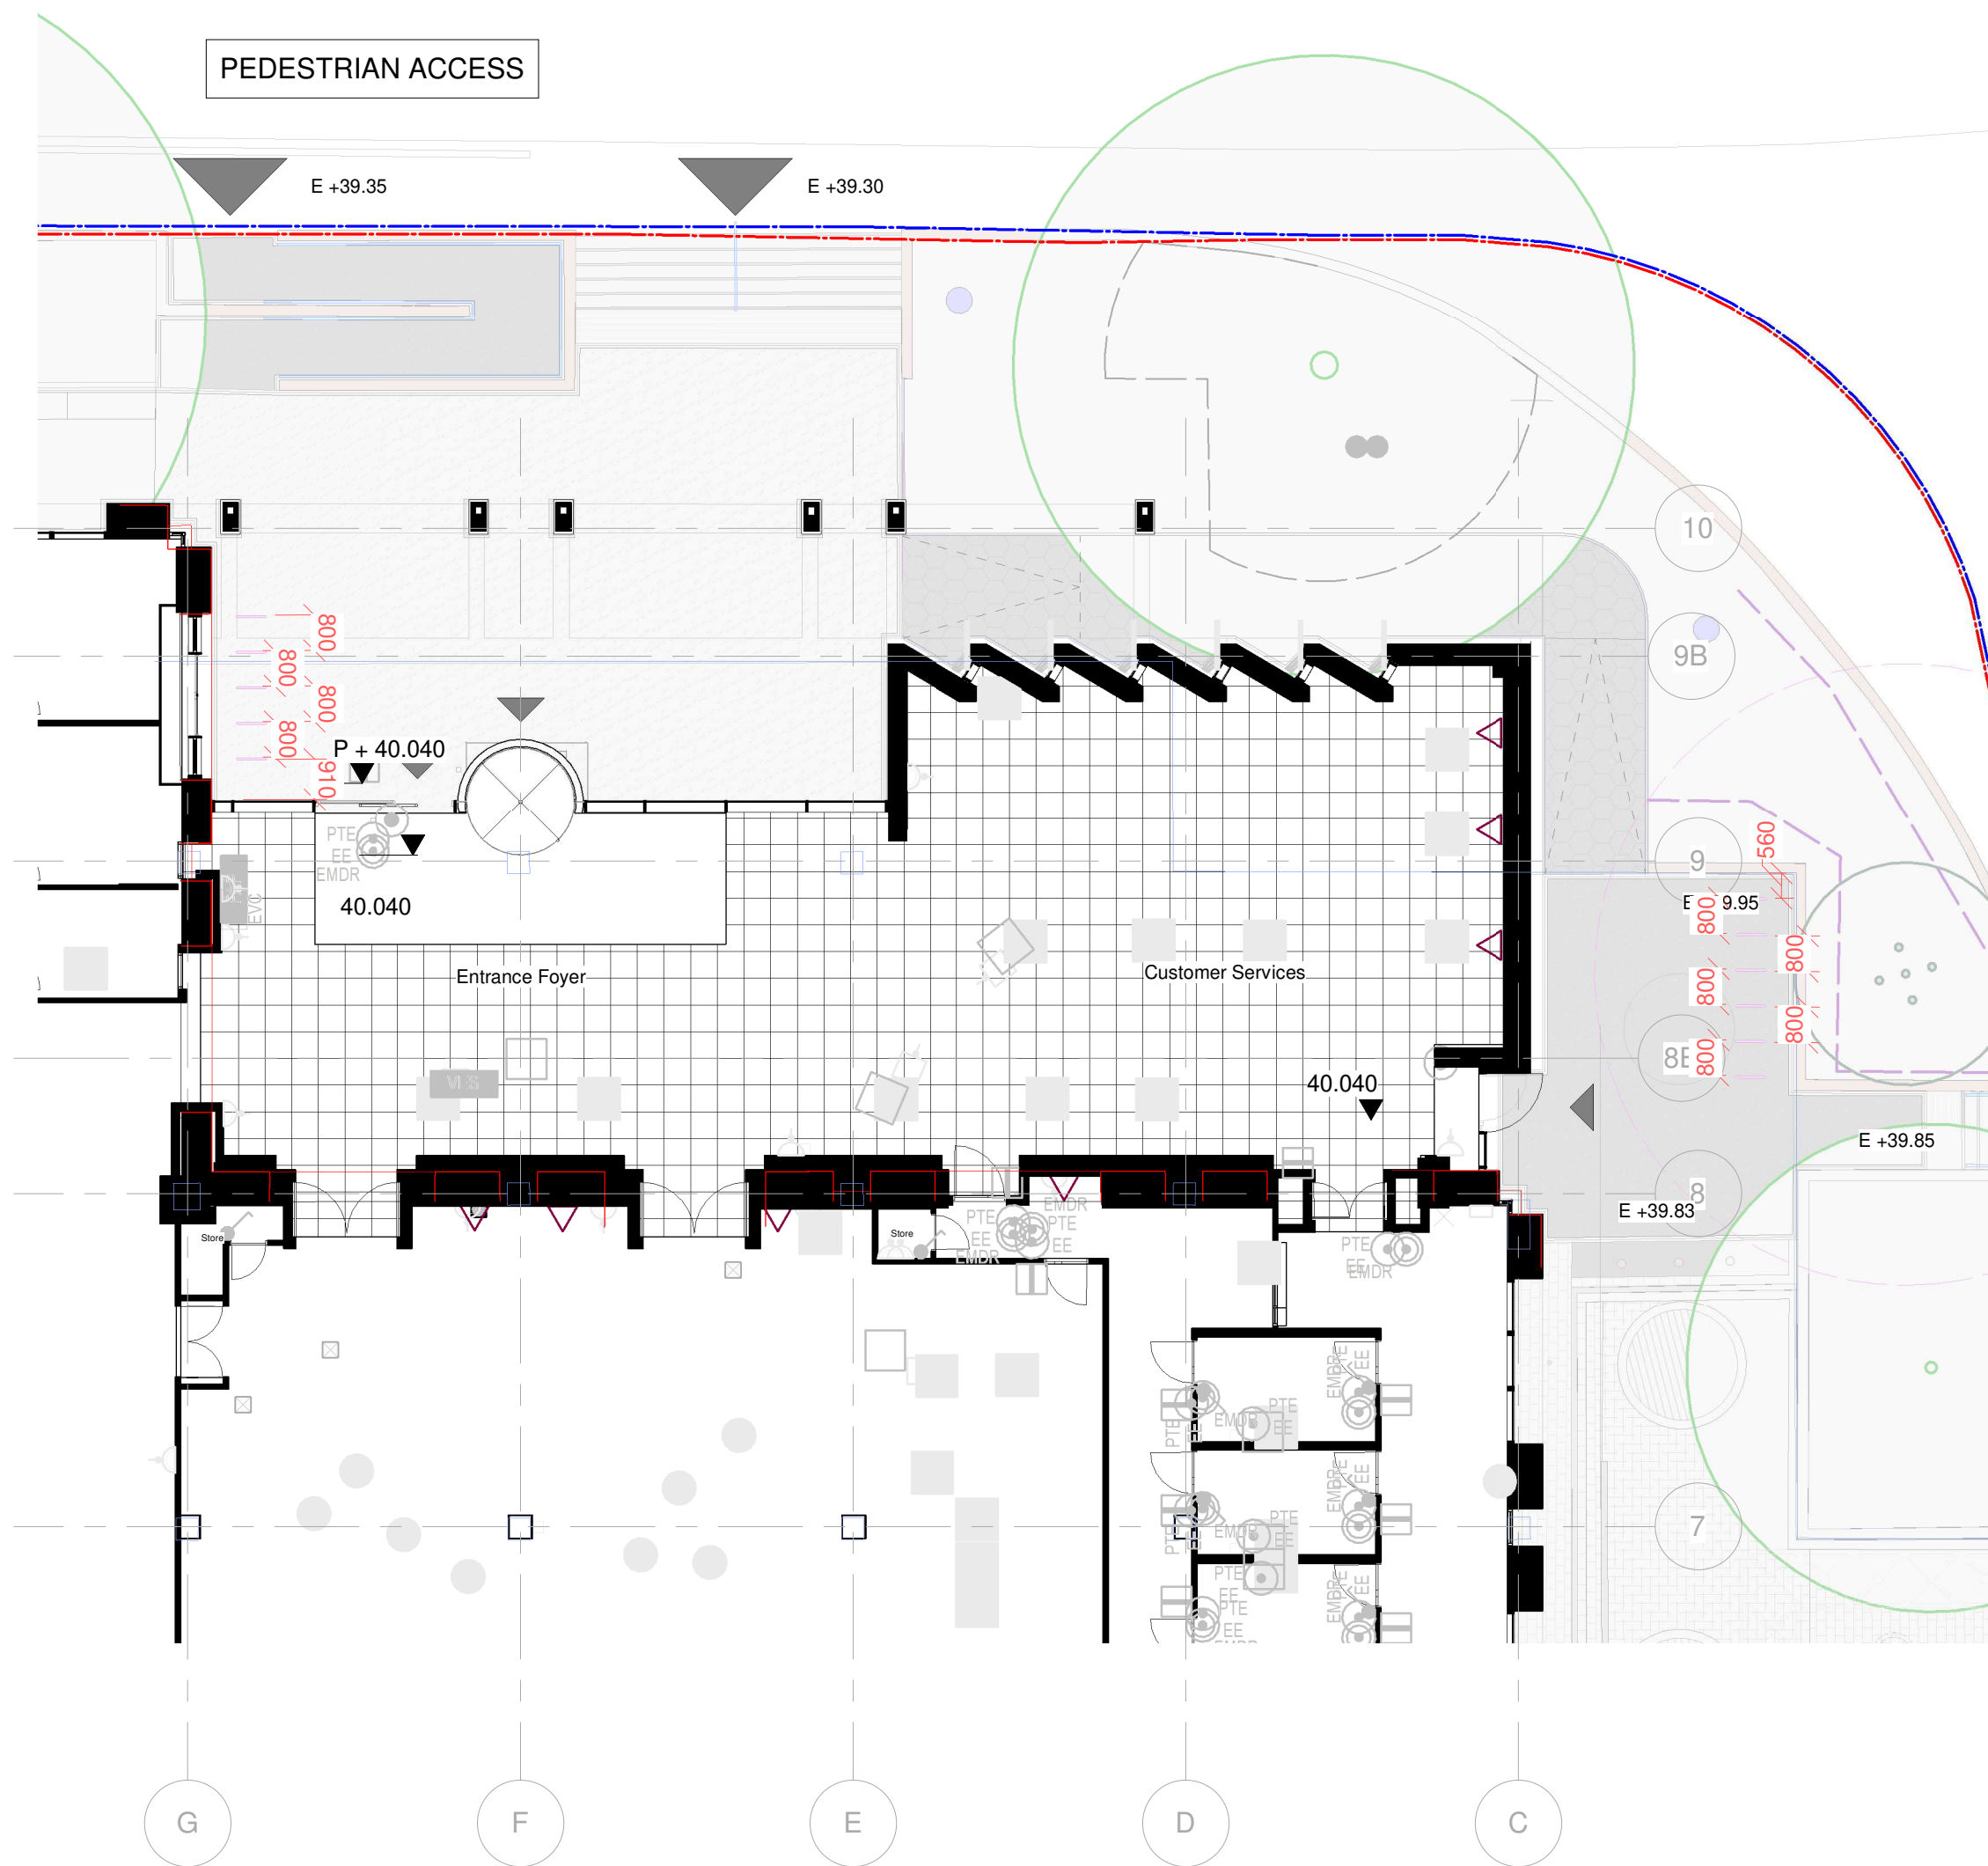


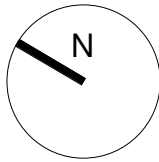

1 **RLR-CPM-30-000-D-A-90001 - Site Plan**
1 : 150

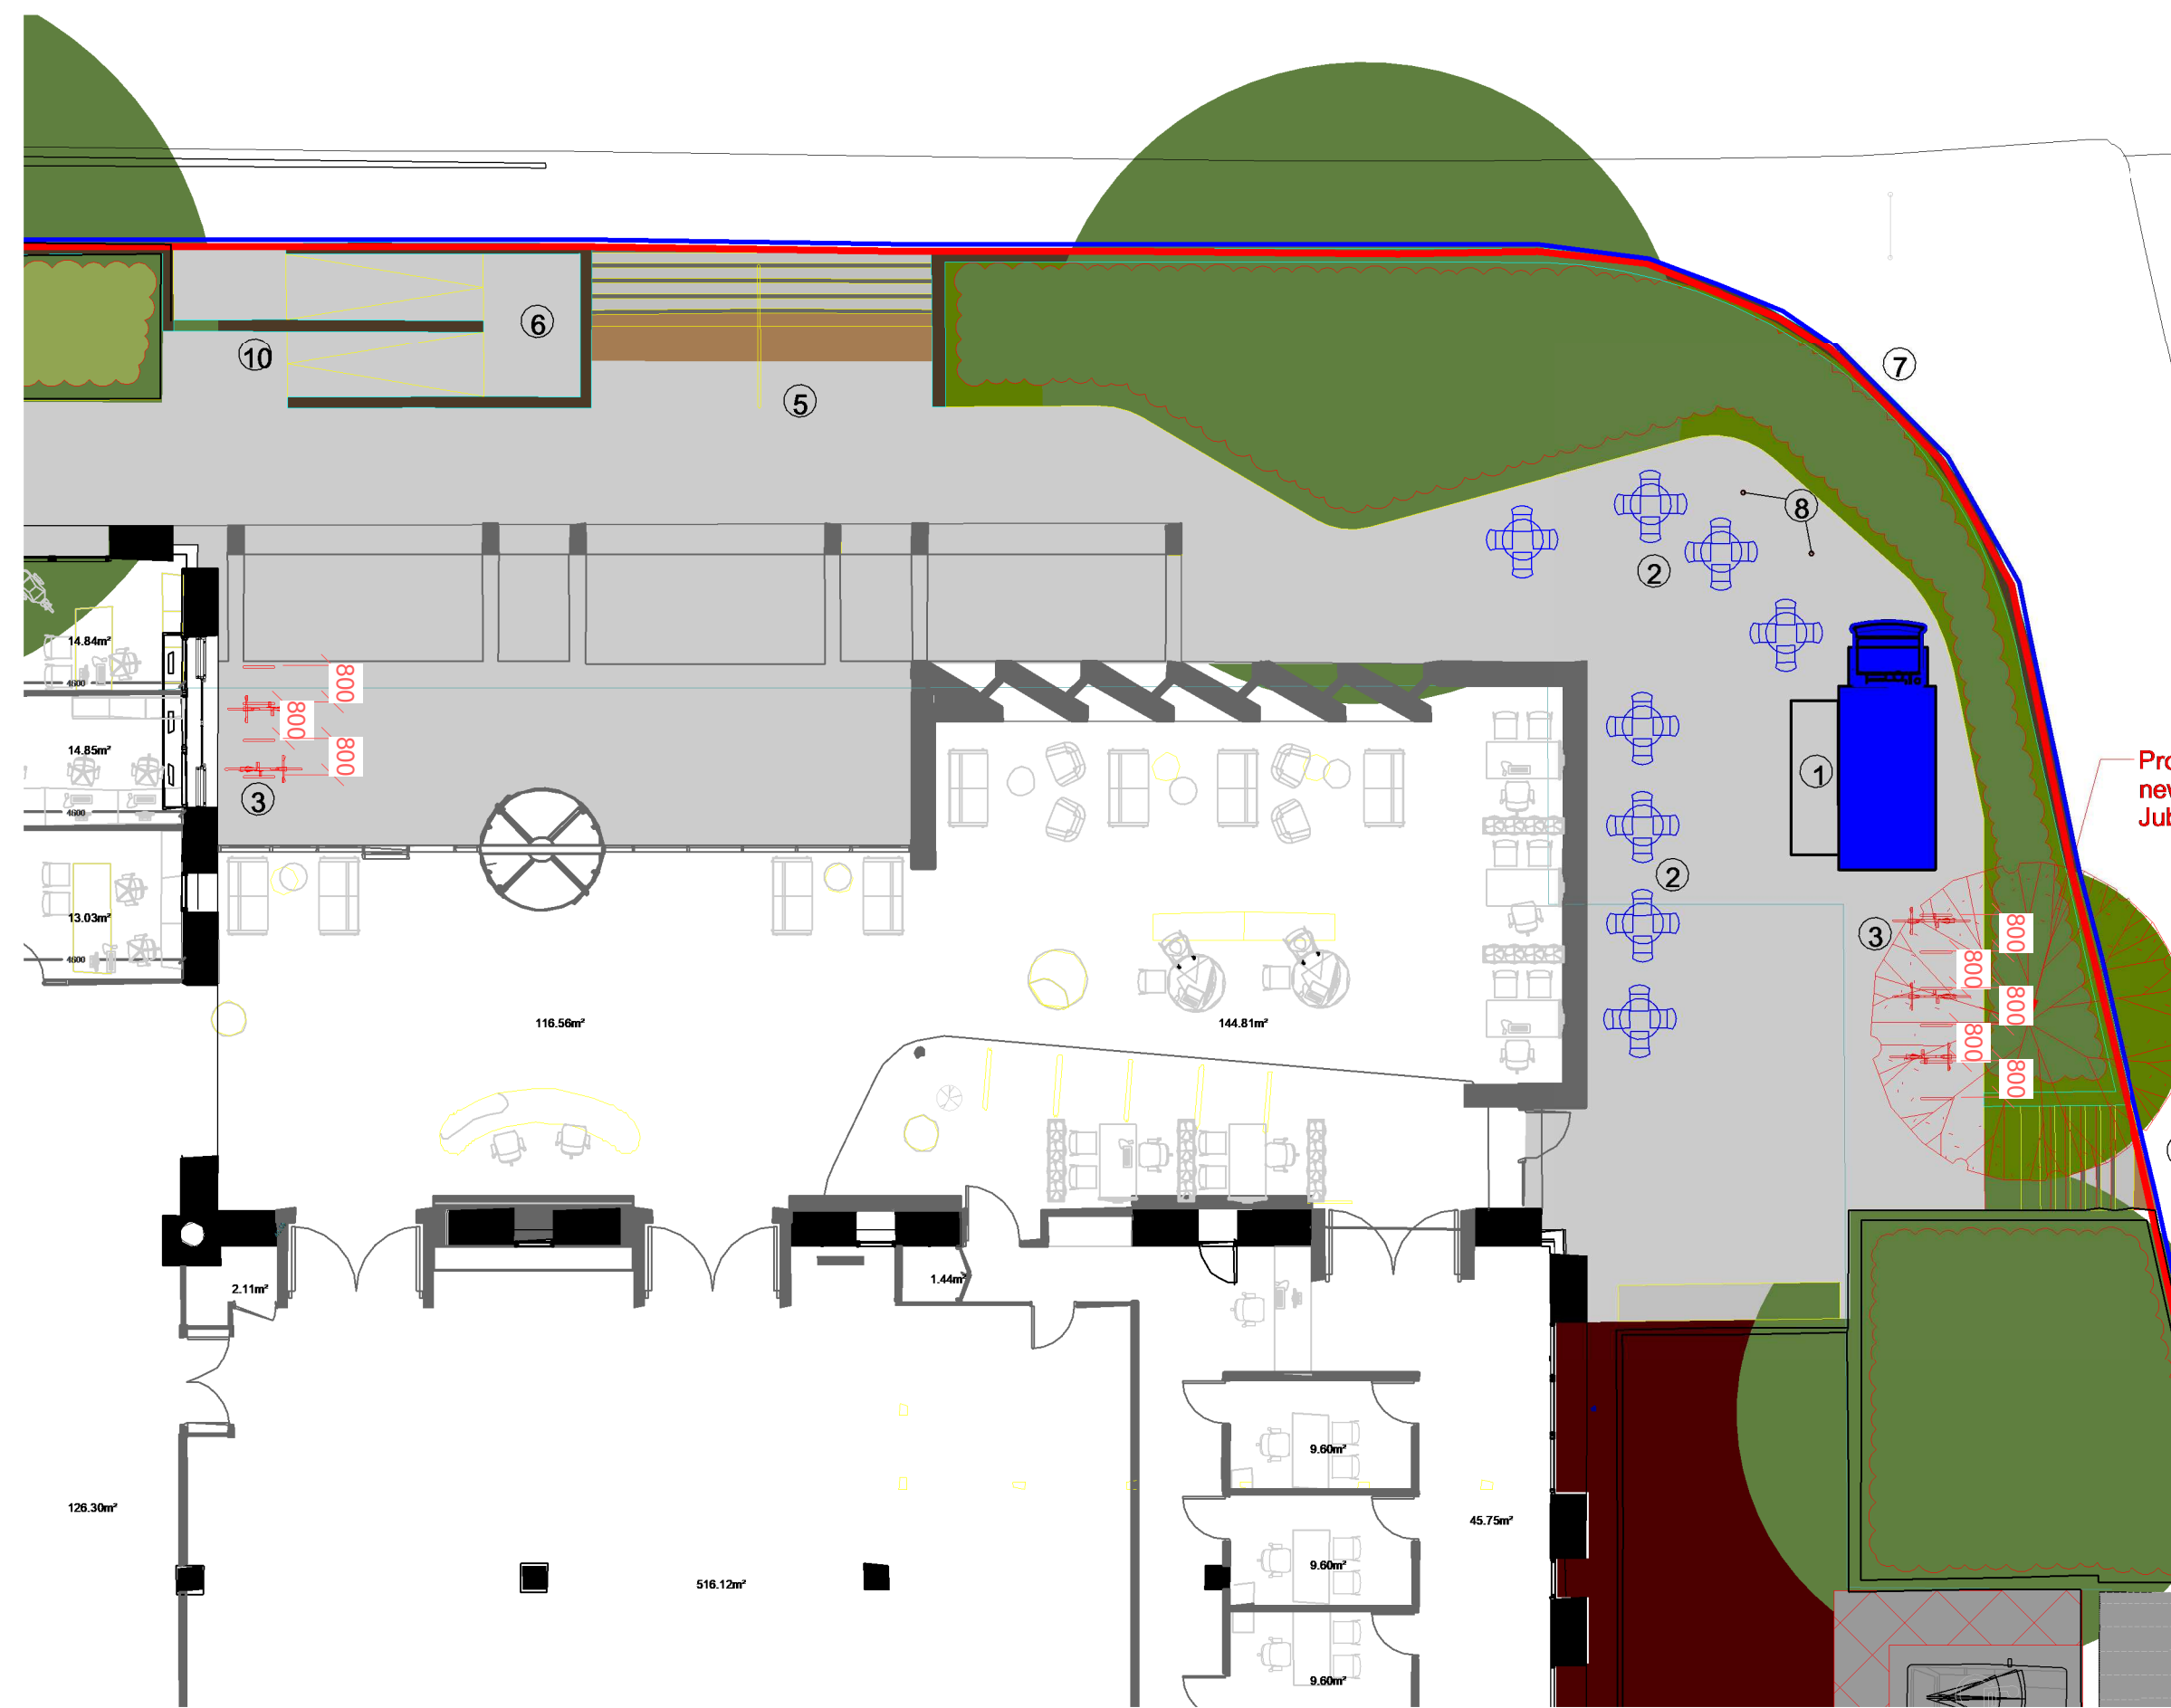

2 **E05236-HCC-ZZ-DR-00-L-7000 Rev. P3 Landscape Plan**
– Proposed General Arrangement
1 : 150

These drawings are extracts from “RLR-CPM-30-000-D-A-90001 – Site Plan.dwg” and “E05236-HCC-ZZ-DR-00-L-7000 Rev. P3 Landscape Plan – Proposed General Arrangement.dwg.” Their sole purpose is to illustrate the dimensions between the bike racks, as shown in both the planning-approved drawings and the CP drawing. For full and definitive information contained within these drawings, please refer to the original files: “RLR-CPM-30-000-D-A-90001 – Site Plan.pdf” and “E05236-HCC-ZZ-DR-00-L-7000 Rev. P3 Landscape Plan – Proposed General Arrangement.pdf.”

P01	11.02.2025	Issue For Information	AO
REV	DATE	DESCRIPTION	BY
CLIENT			

**MORGAN
SINDALL**
CONSTRUCTION

ORIGINATOR

**CP
MG**

Nottingham: 13 St Peter's Gate, Nottingham, NG1 2JF
London: 318 Rosebery Avenue, Farringham, EC1R 4RN
Birmingham: Spaces, Level 1, The Mailbox, 3 Wharfside Street, Birmingham, B1 1SD
China: 188 Wuxing Road, Qianjiang New District, Hangzhou
India: 308, Transbay, Sakinaka, Pune, 411045

Let's create something remarkable. responsible. real.

enquiries@cpmg-architects.com cpmg-architects.com

Architecture &
Interior Design

PROJECT

Reading Library Relocation

Building Model

DRAWING TITLE

PM_40_40_79 : Sketch Drawings

SKETCH

Bike Racks

DRAWING STATUS

SKETCH

CLIENT REFERENCE	DRAWN BY	DATE	SCALE	MEDIA
	AR	11.02.2026	1 : 150	A1
FUNCTIONAL SPATIAL PROJECT - ORIGINATOR - BREAKDOWN - BREAKDOWN - FORM - DISCIPLINE - NUMBER				REVISION
RLR-CPM-XX-XXX-D-A-00585				P01

Copyright of CPMG Architects Limited 2024. All rights reserved. No part of this publication may be reproduced, stored in any retrieval system or transmitted in any form or by any means without prior permission of CPMG Architects Limited. Do not scale from drawing, use figured dimensions only. All dimensions to be checked on site.

ISO 9001:2015 Quality Management ISO 14001:2015 Environmental Management
BS EN ISO 19650:2018 Information Management

