


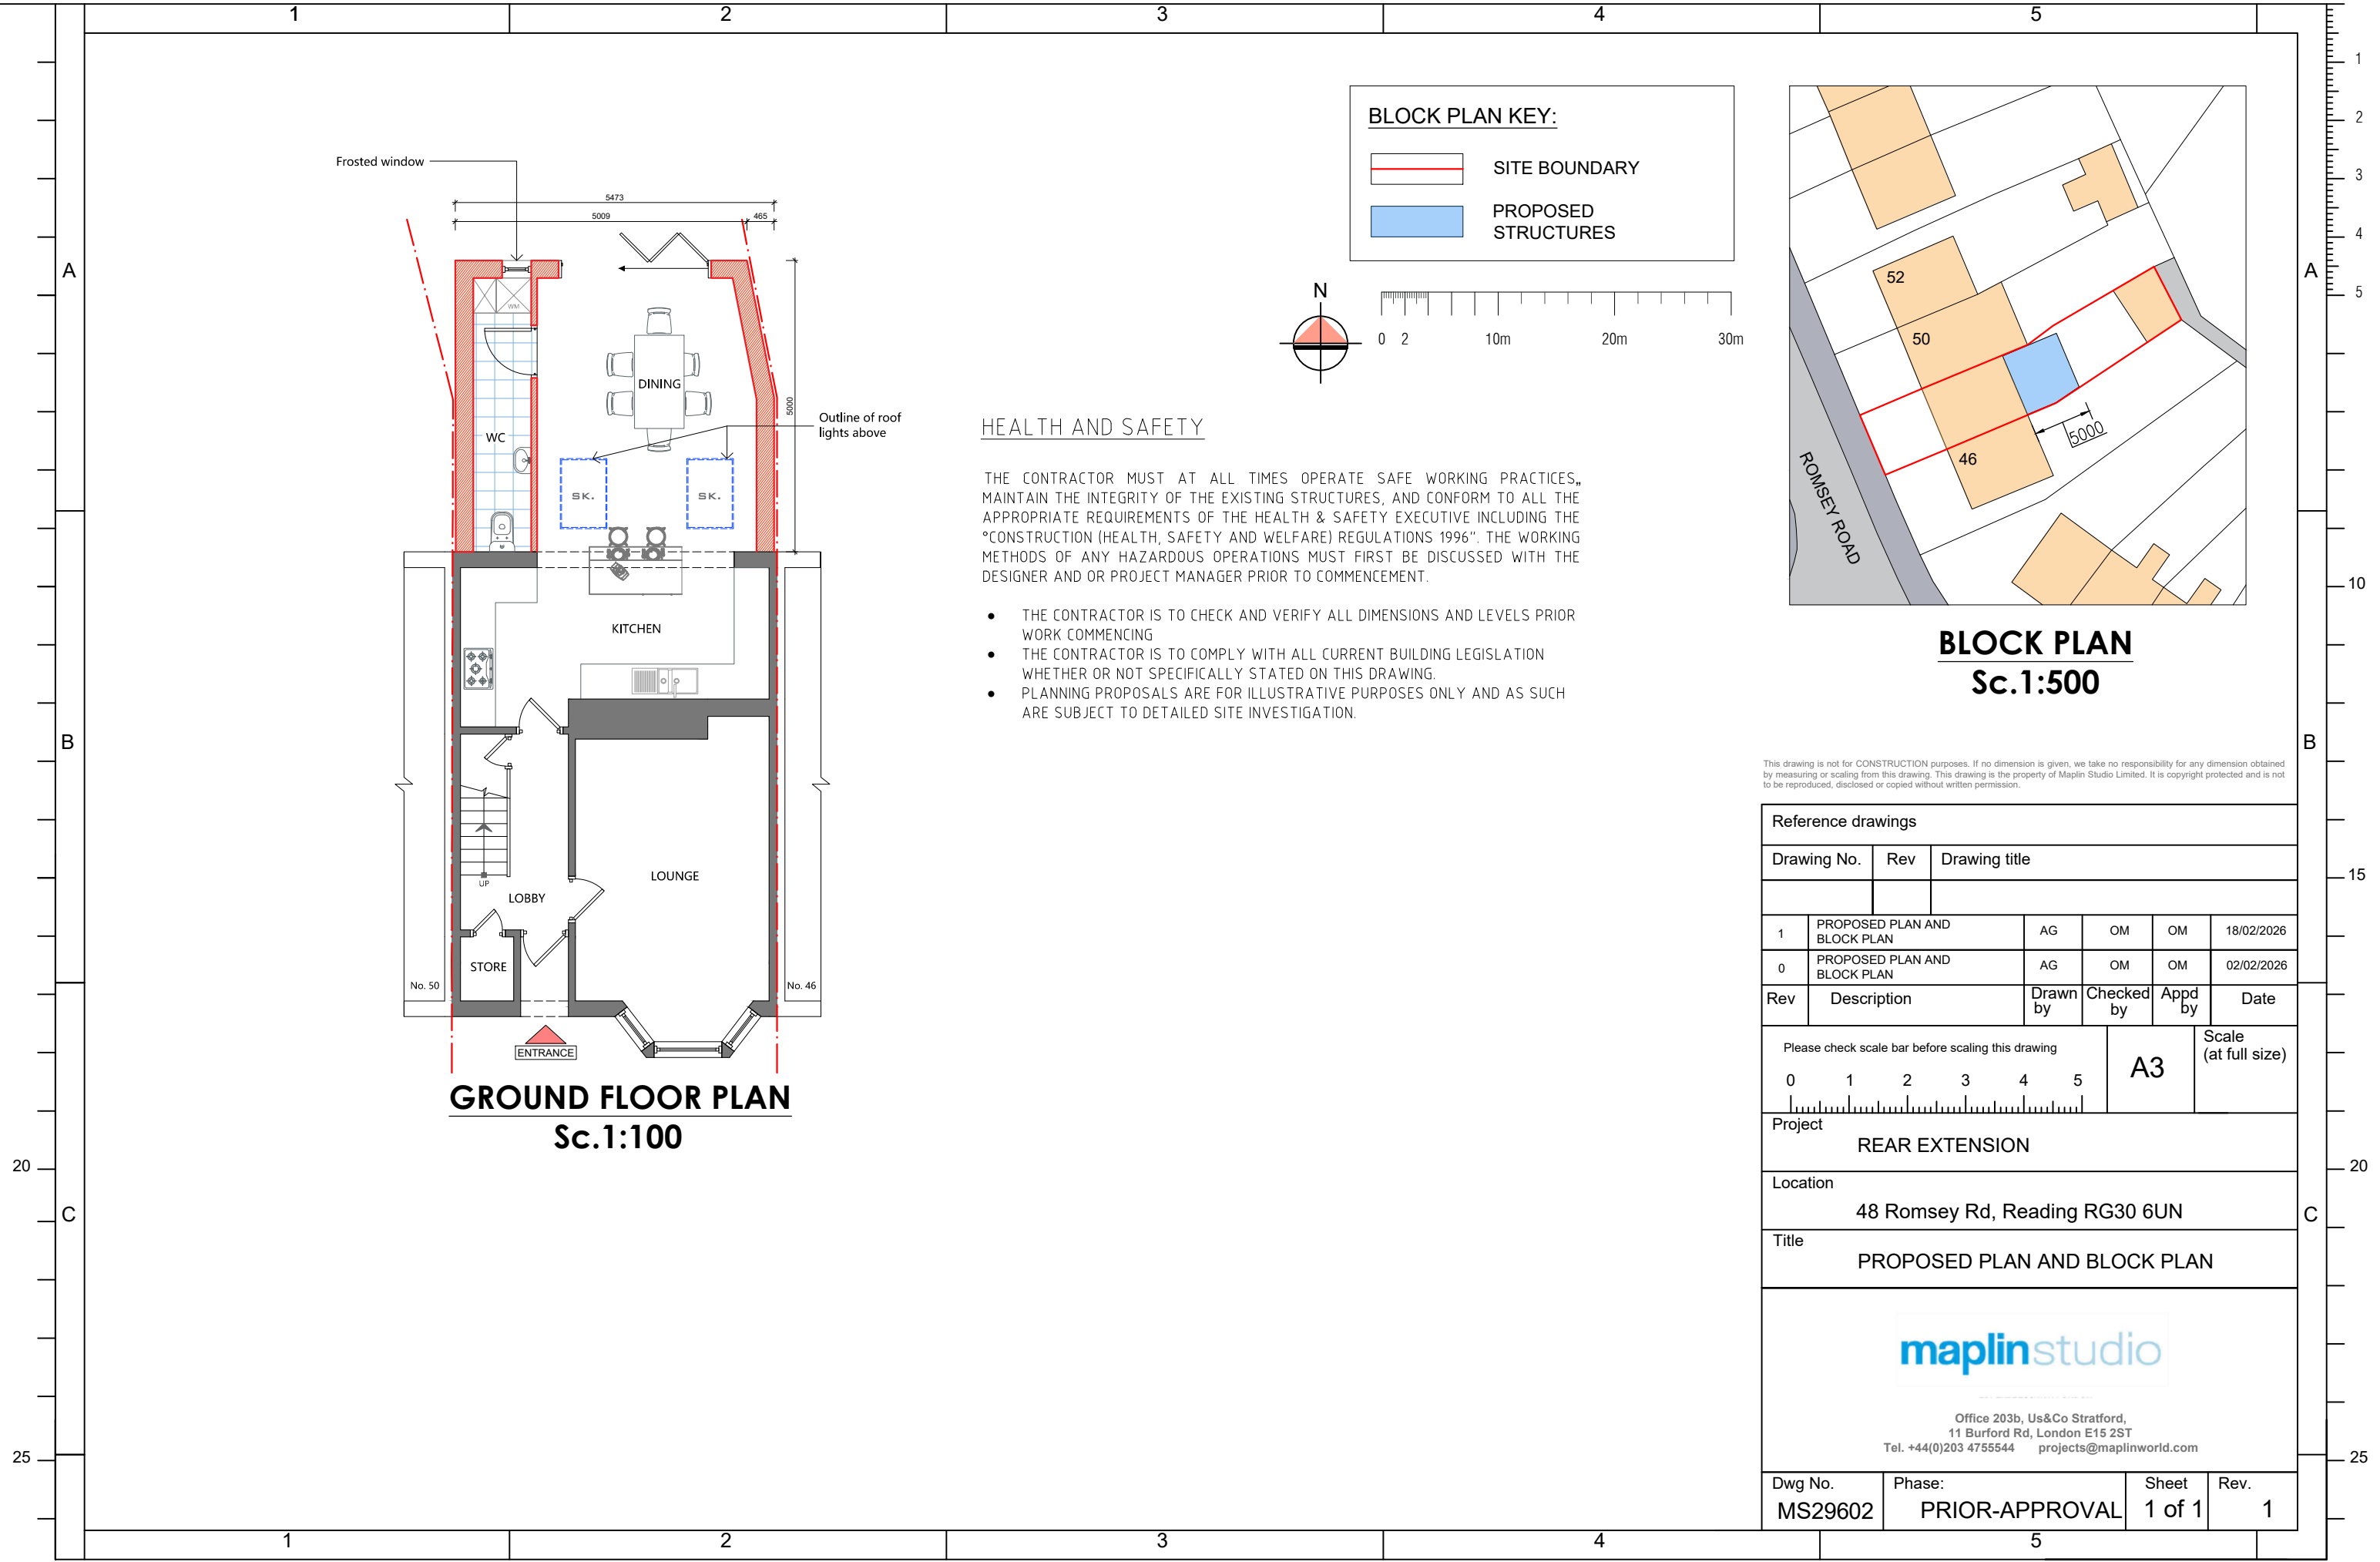

GROUND FLOOR PLAN
Sc.1:100

HEALTH AND SAFETY

THE CONTRACTOR MUST AT ALL TIMES OPERATE SAFE WORKING PRACTICES,, MAINTAIN THE INTEGRITY OF THE EXISTING STRUCTURES, AND CONFORM TO ALL THE APPROPRIATE REQUIREMENTS OF THE HEALTH & SAFETY EXECUTIVE INCLUDING THE °CONSTRUCTION (HEALTH, SAFETY AND WELFARE) REGULATIONS 1996°. THE WORKING METHODS OF ANY HAZARDOUS OPERATIONS MUST FIRST BE DISCUSSED WITH THE DESIGNER AND OR PROJECT MANAGER PRIOR TO COMMENCEMENT.

- THE CONTRACTOR IS TO CHECK AND VERIFY ALL DIMENSIONS AND LEVELS PRIOR WORK COMMENCING
- THE CONTRACTOR IS TO COMPLY WITH ALL CURRENT BUILDING LEGISLATION WHETHER OR NOT SPECIFICALLY STATED ON THIS DRAWING.
- PLANNING PROPOSALS ARE FOR ILLUSTRATIVE PURPOSES ONLY AND AS SUCH ARE SUBJECT TO DETAILED SITE INVESTIGATION.

BLOCK PLAN
Sc.1:500

This drawing is not for CONSTRUCTION purposes. If no dimension is given, we take no responsibility for any dimension obtained by measuring or scaling from this drawing. This drawing is the property of Maplin Studio Limited. It is copyright protected and is not to be reproduced, disclosed or copied without written permission.

Reference drawings						
Drawing No.		Rev	Drawing title			
1	PROPOSED PLAN AND BLOCK PLAN		AG	OM	OM	18/02/2026
0	PROPOSED PLAN AND BLOCK PLAN		AG	OM	OM	02/02/2026
Rev	Description		Drawn by	Checked by	Appd by	Date
Please check scale bar before scaling this drawing				A3		Scale (at full size)
0	1	2	3			
</						