



Fig 11 West-facing view of underground parking at Broad Street Mall (MOLA photograph, 28/06/2018)



Fig 12 North-west facing view of basement at Broad Street Mall (MOLA photograph, 28/06/2018)



Fig 13 Proposed Ground Floor Plan (AHR, dwg no BSM-AHR-ZZ-00-DR-A-08120, rev S2, 29-11-2023)

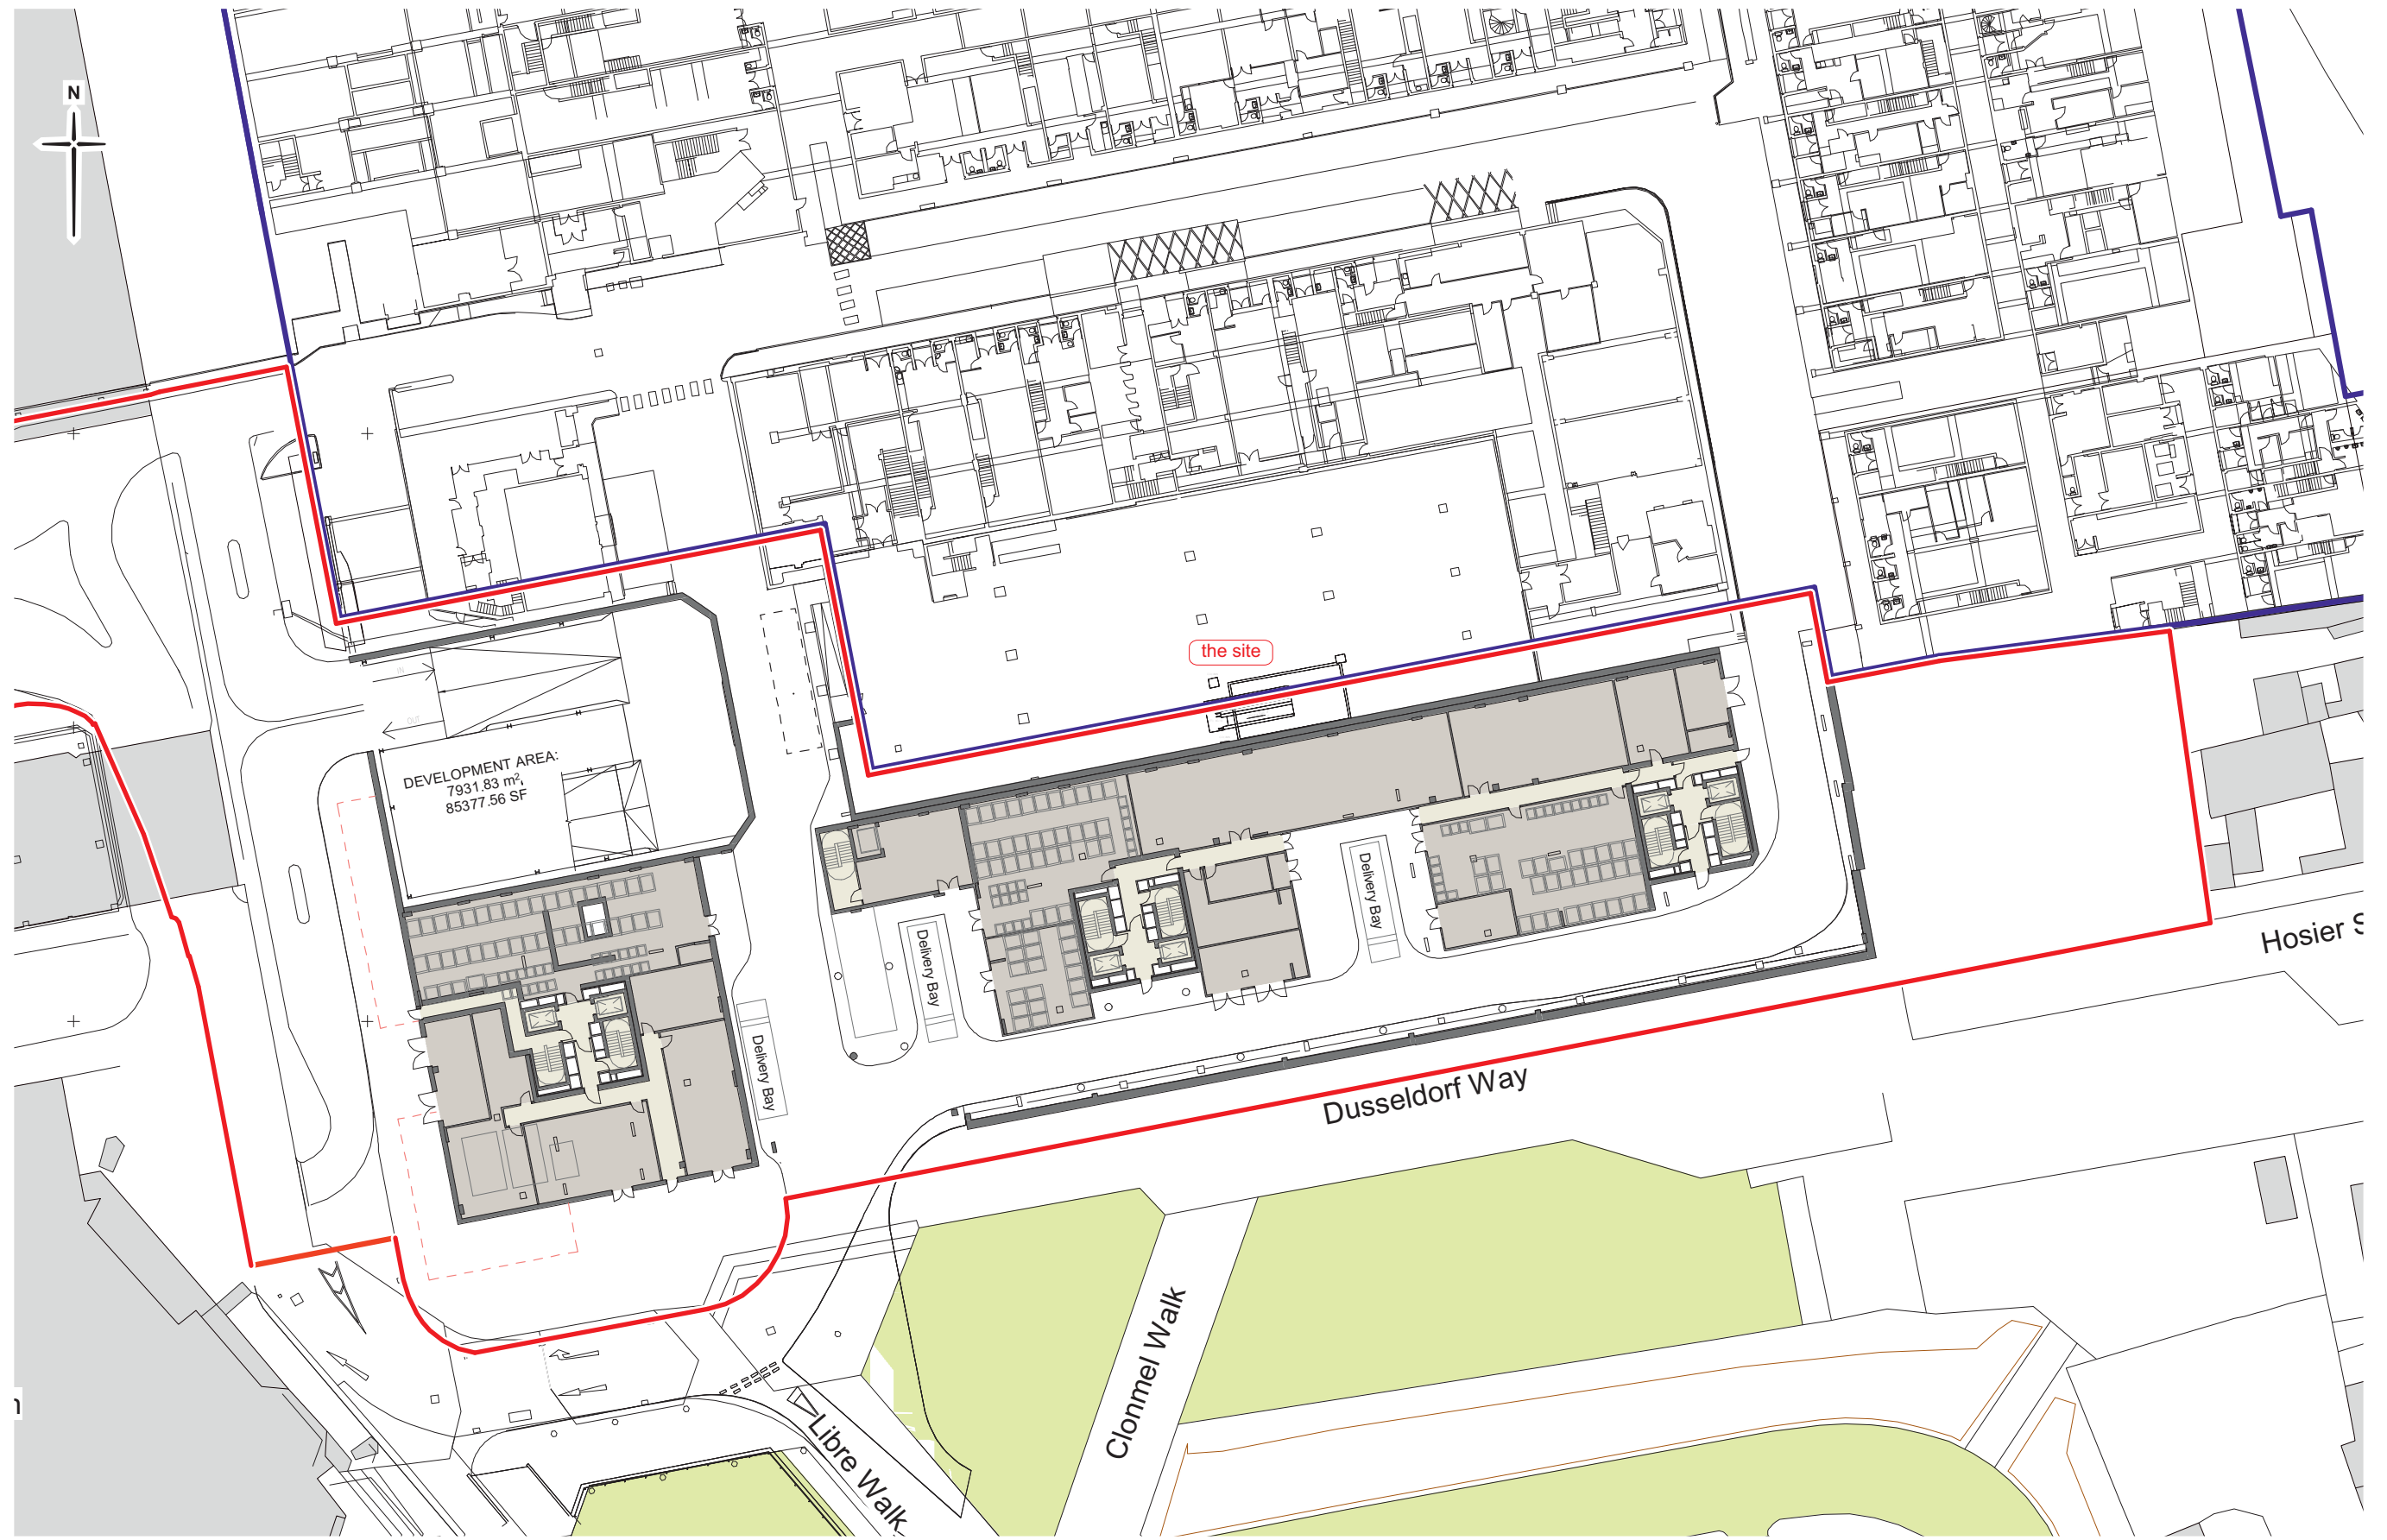


Fig 14 Proposed Basement Plan (AHR, dwg no BSM-AHR-ZZ-B1-DR-A-08120, rev S2, 29-11-2023)

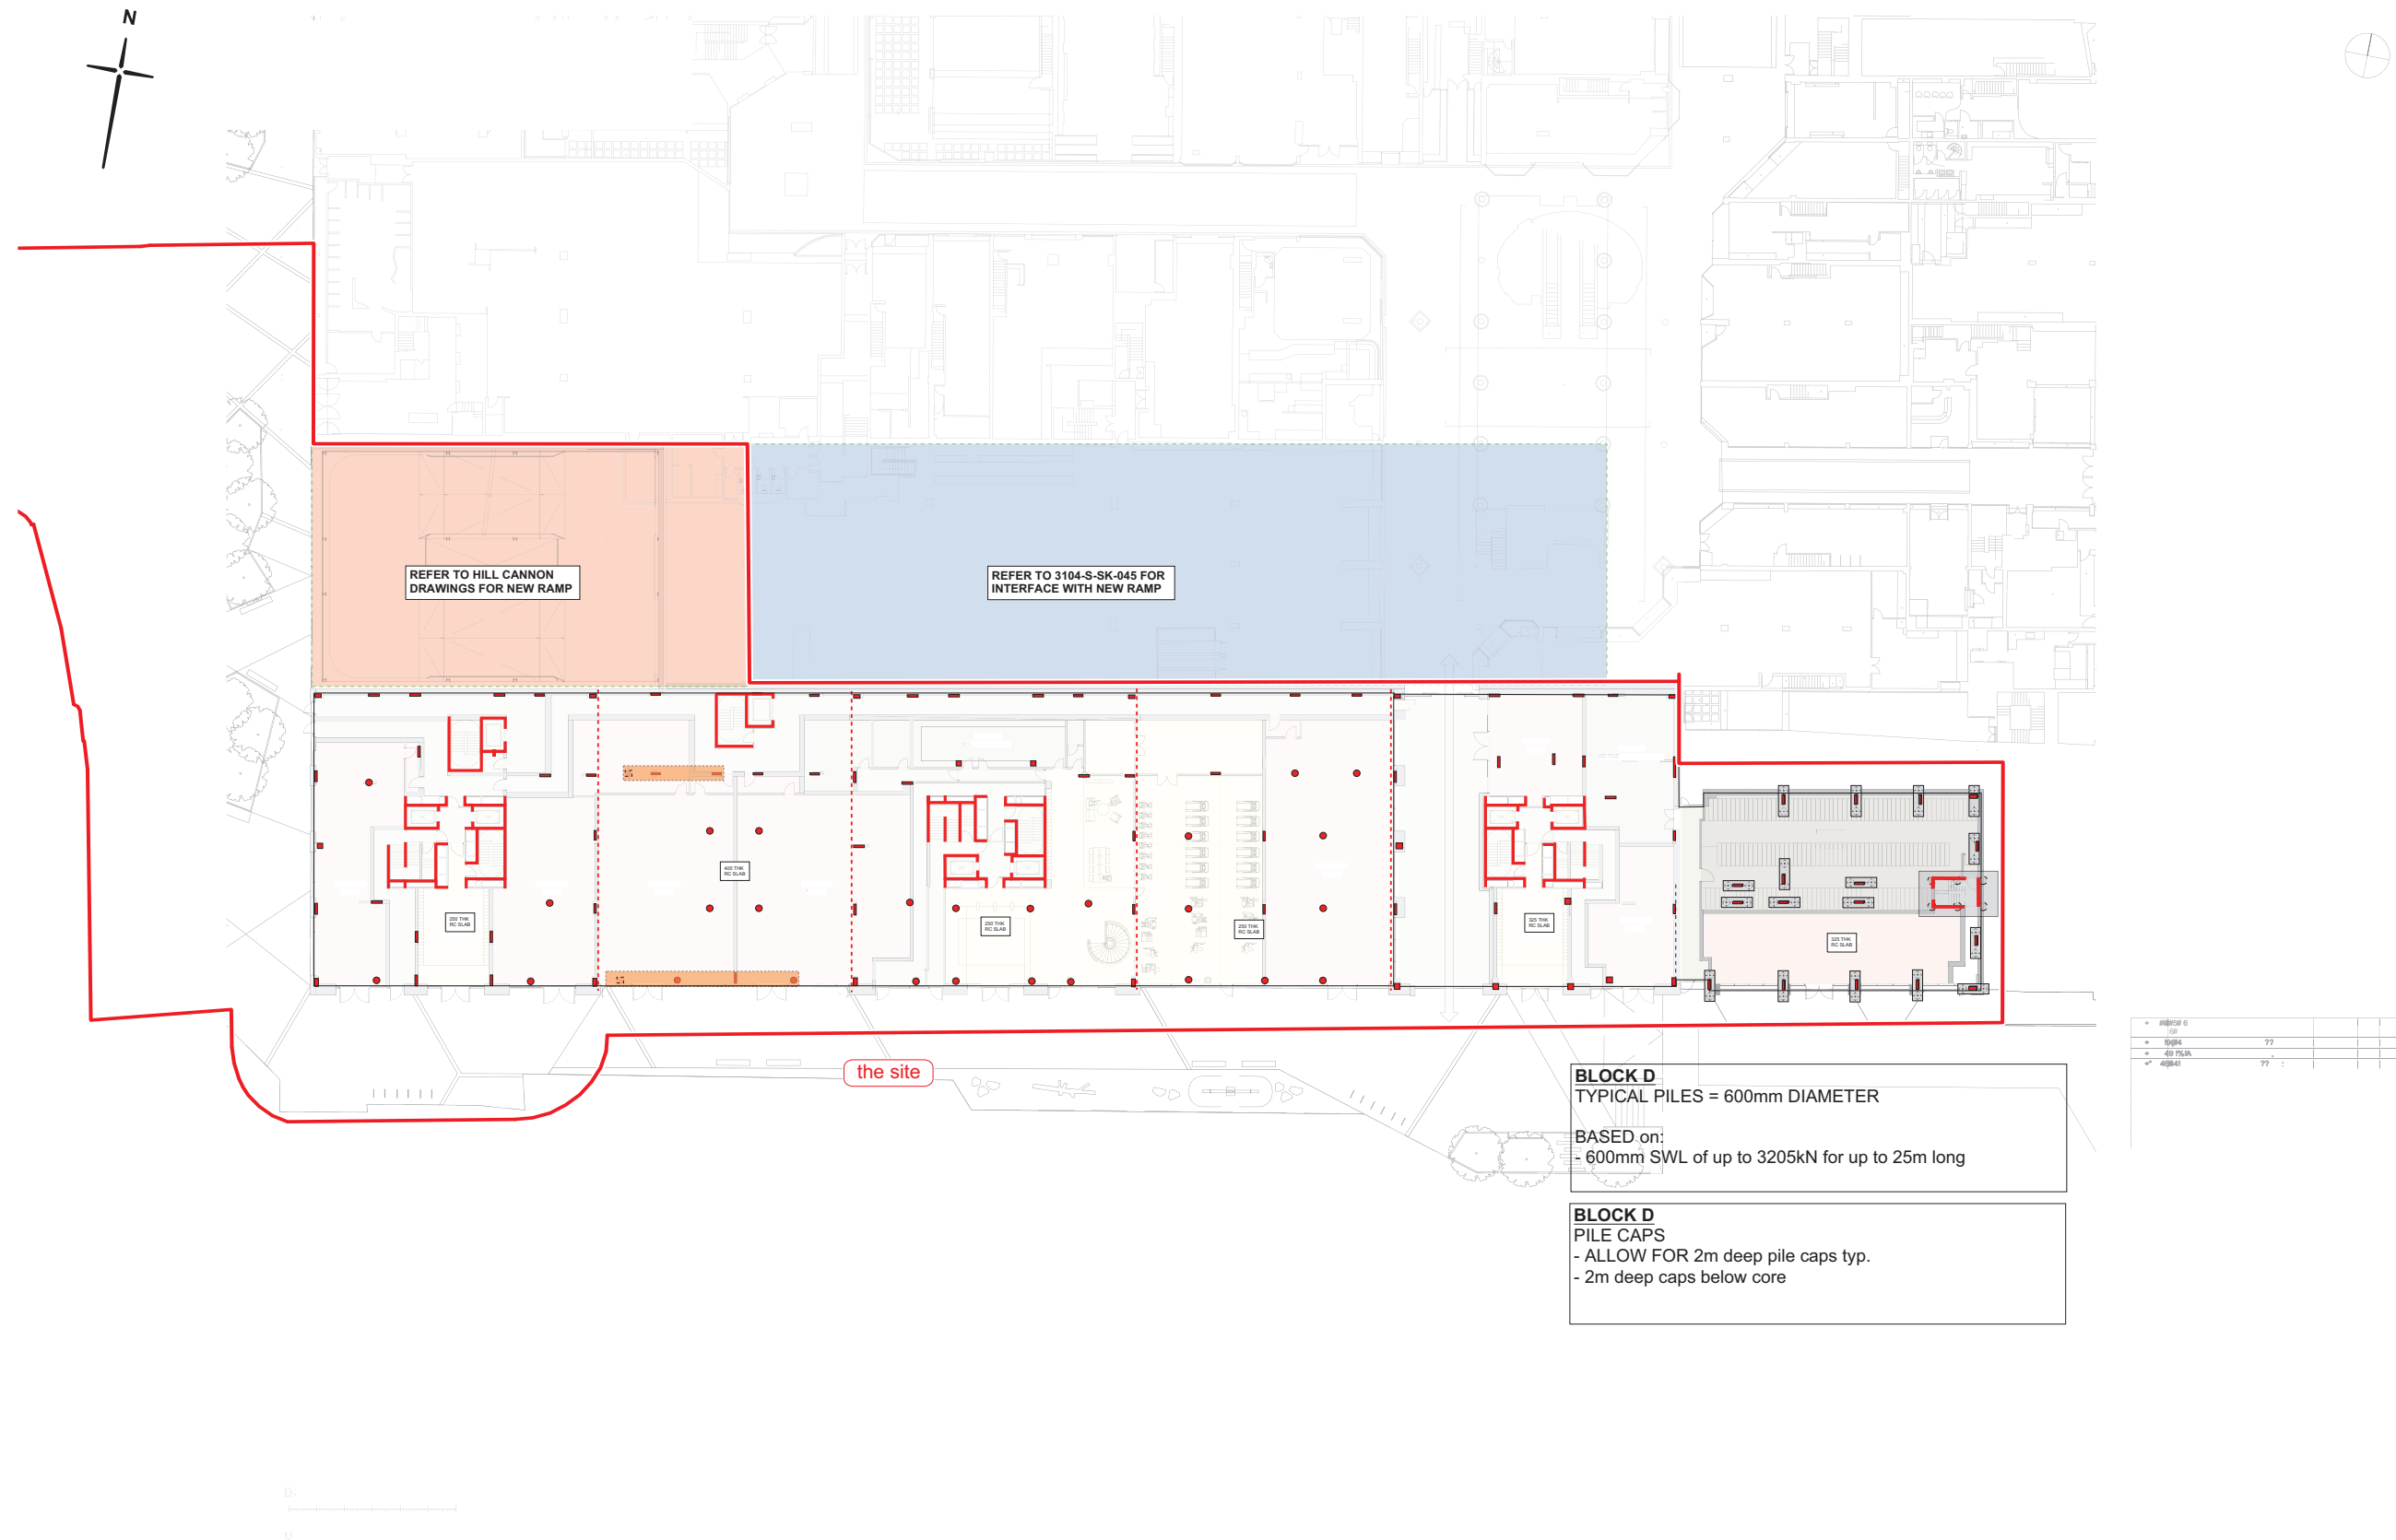


Fig 15 Proposed pile layout Ground Floor (Meinhardt, dwg 3104-S-SK-047, rev P01, 24-11-2023)

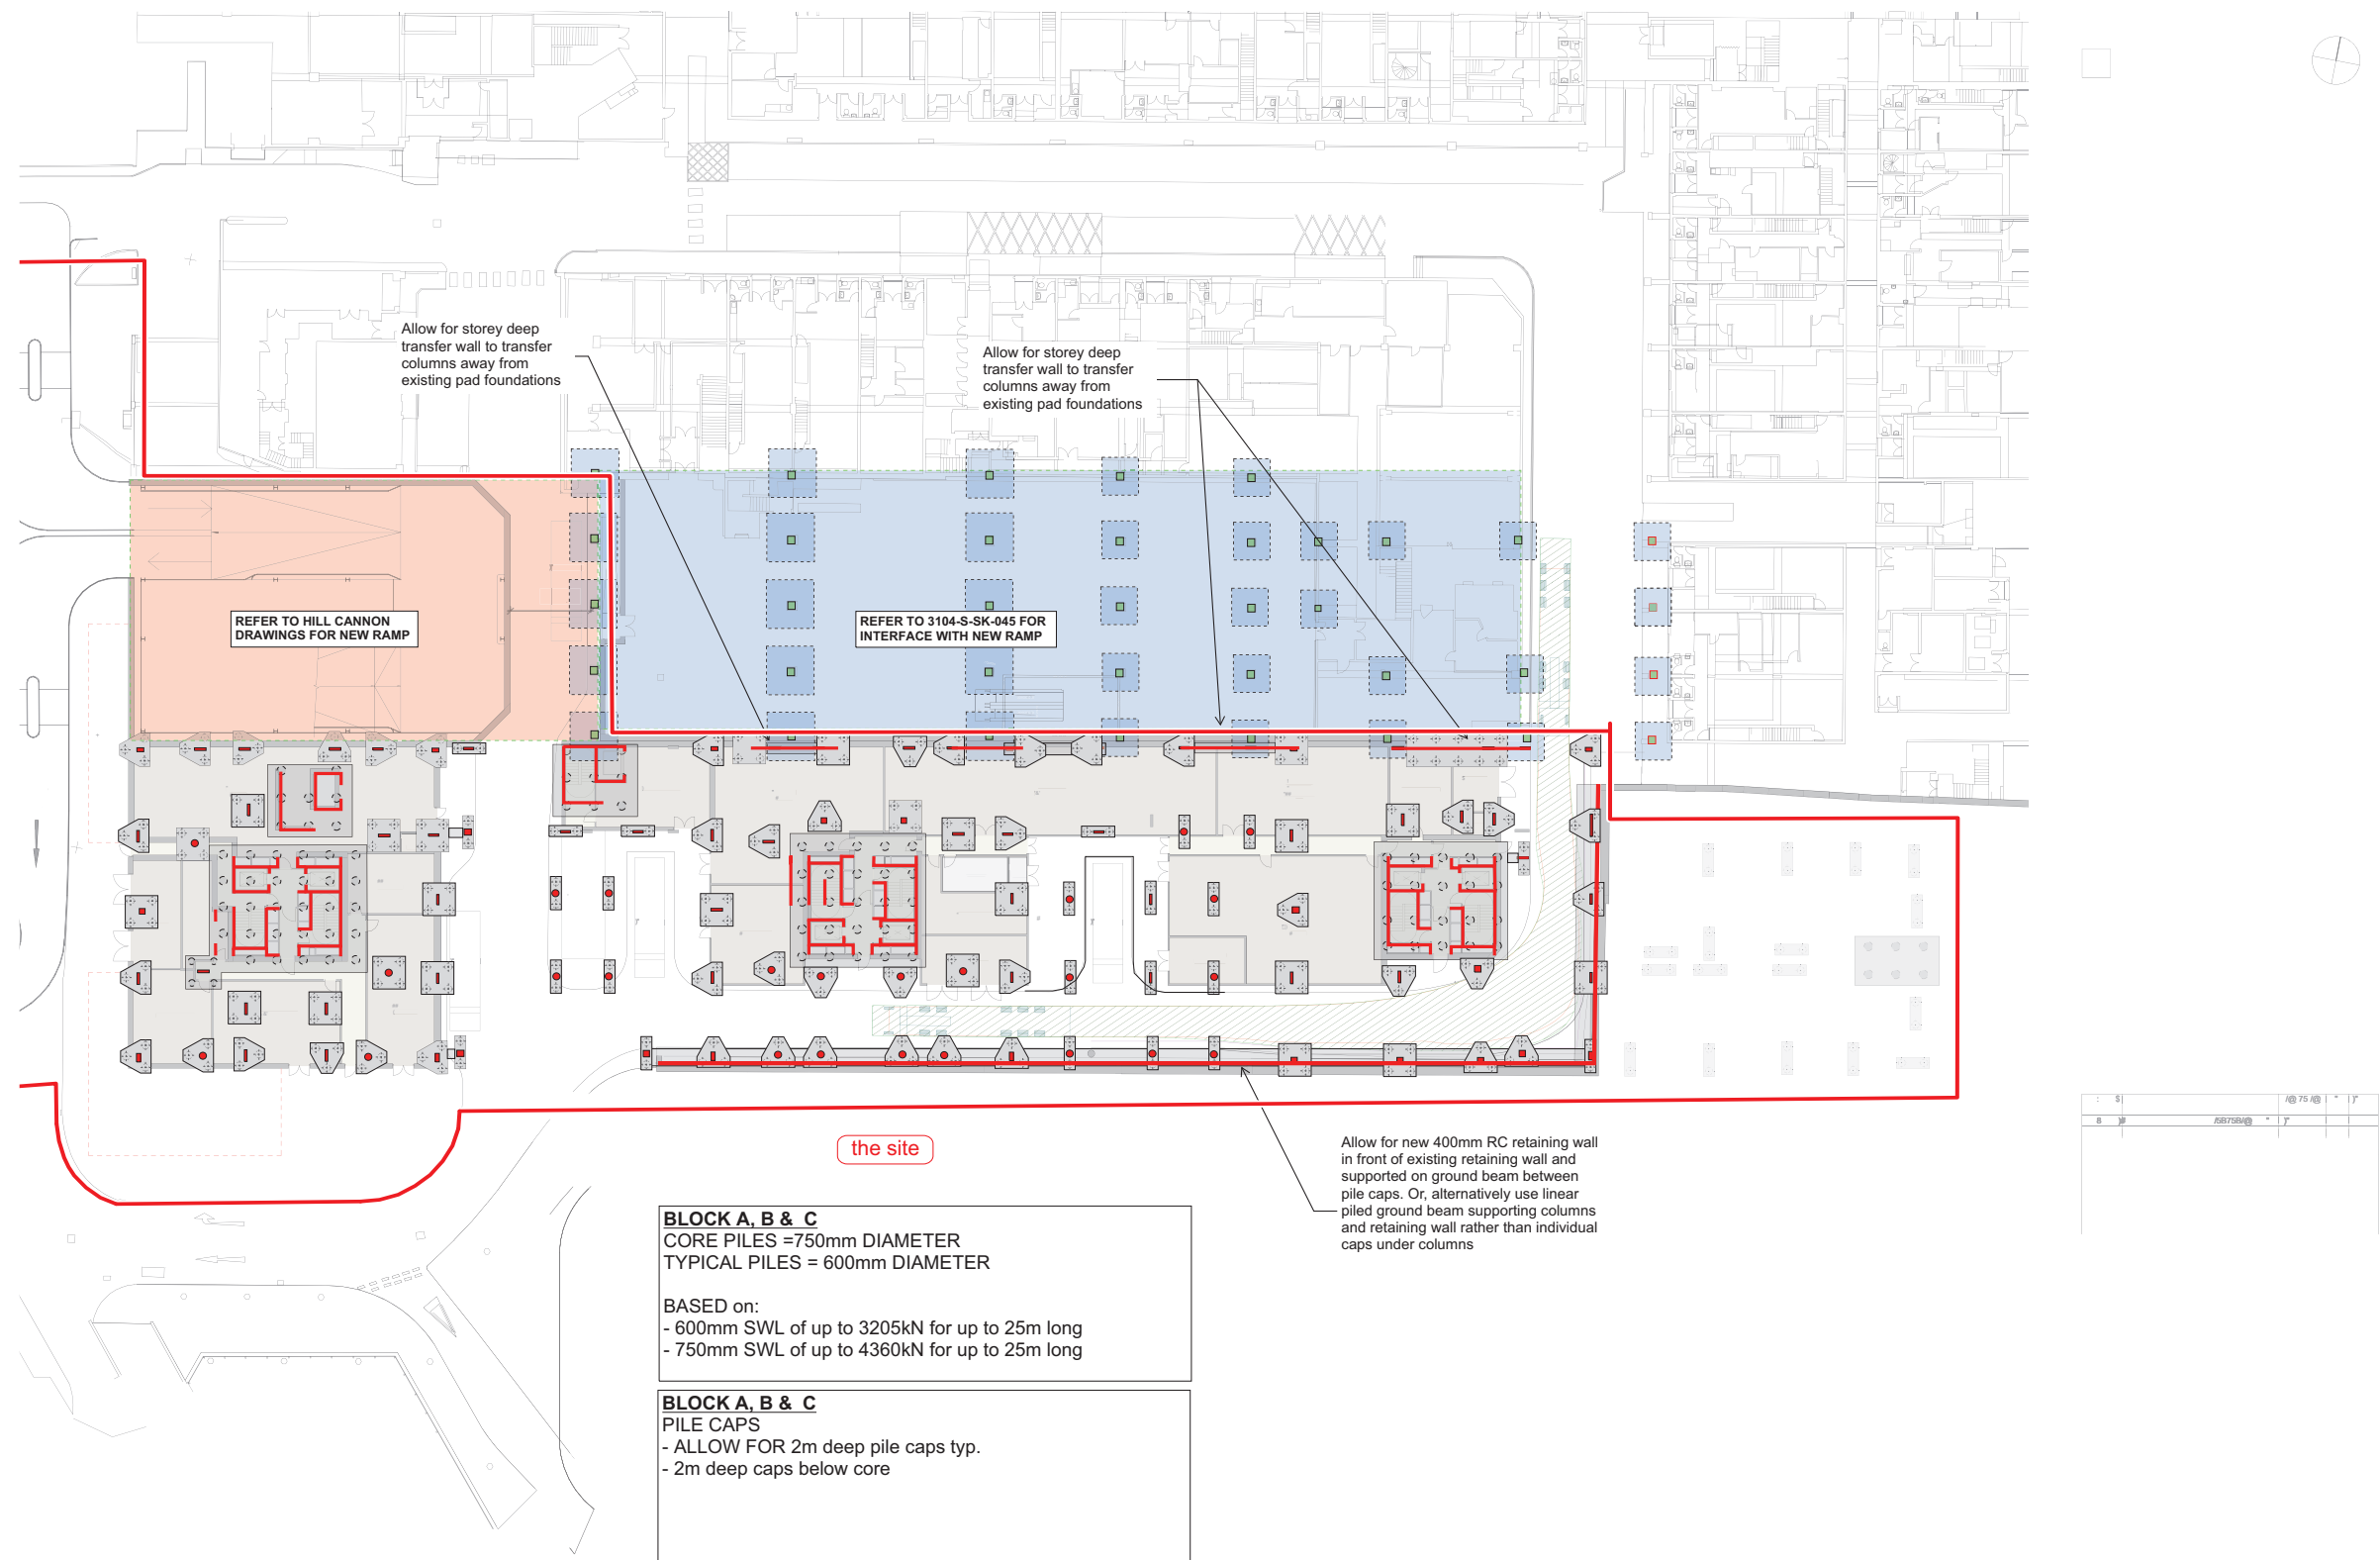


Fig 1 6 Proposed pile layout Basement (Meinhardt, dwg 3104-S-SK-047, rev P01, 24-11-2023)