
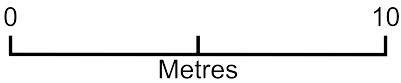


Site Plan

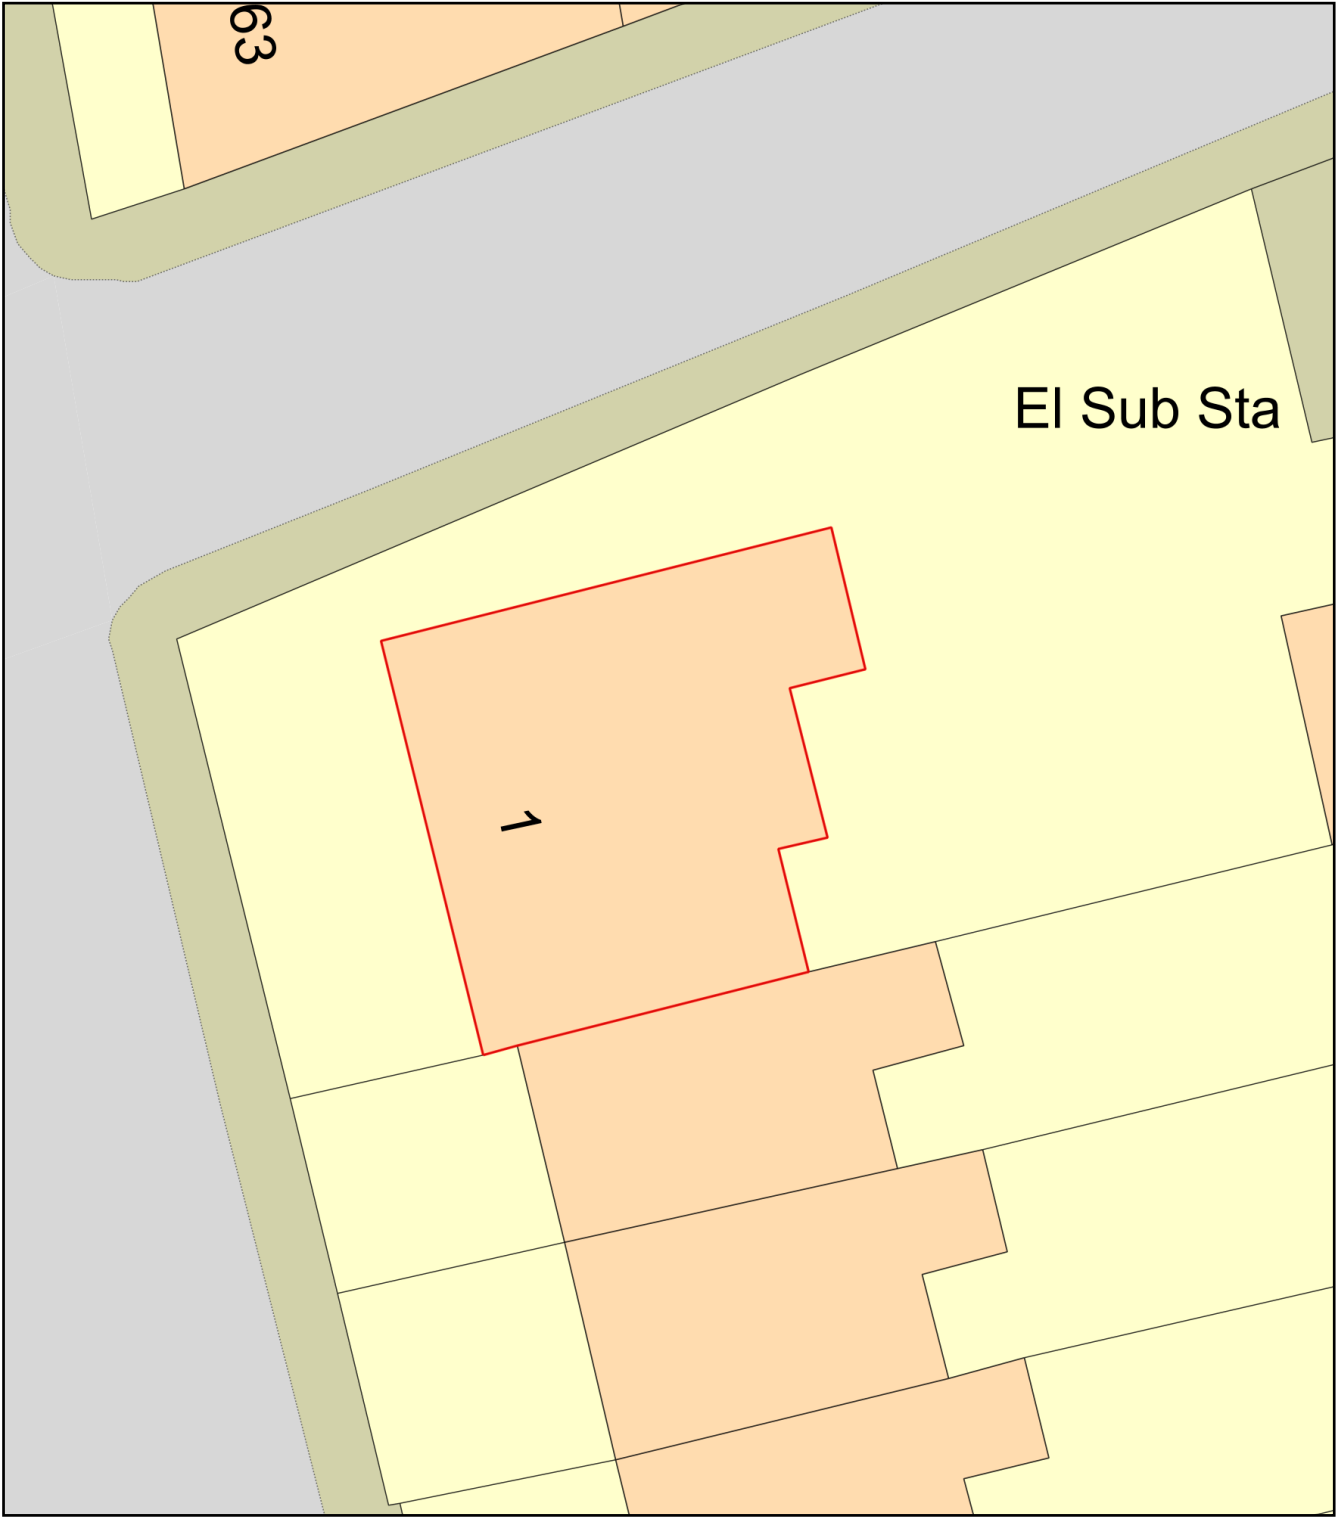

Plan Produced for: RBC JP

Date Produced: 02 Jul 2026

Plan Reference Number: TQRQM26183145339025

Scale: 1:200 @ A4