



Site Plan

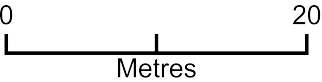

Plan Produced for: Pyramid Planning
Date Produced: 03 Mar 2025
Plan Reference Number: TQRQM25062192017921
Scale: 1:500 @ A4

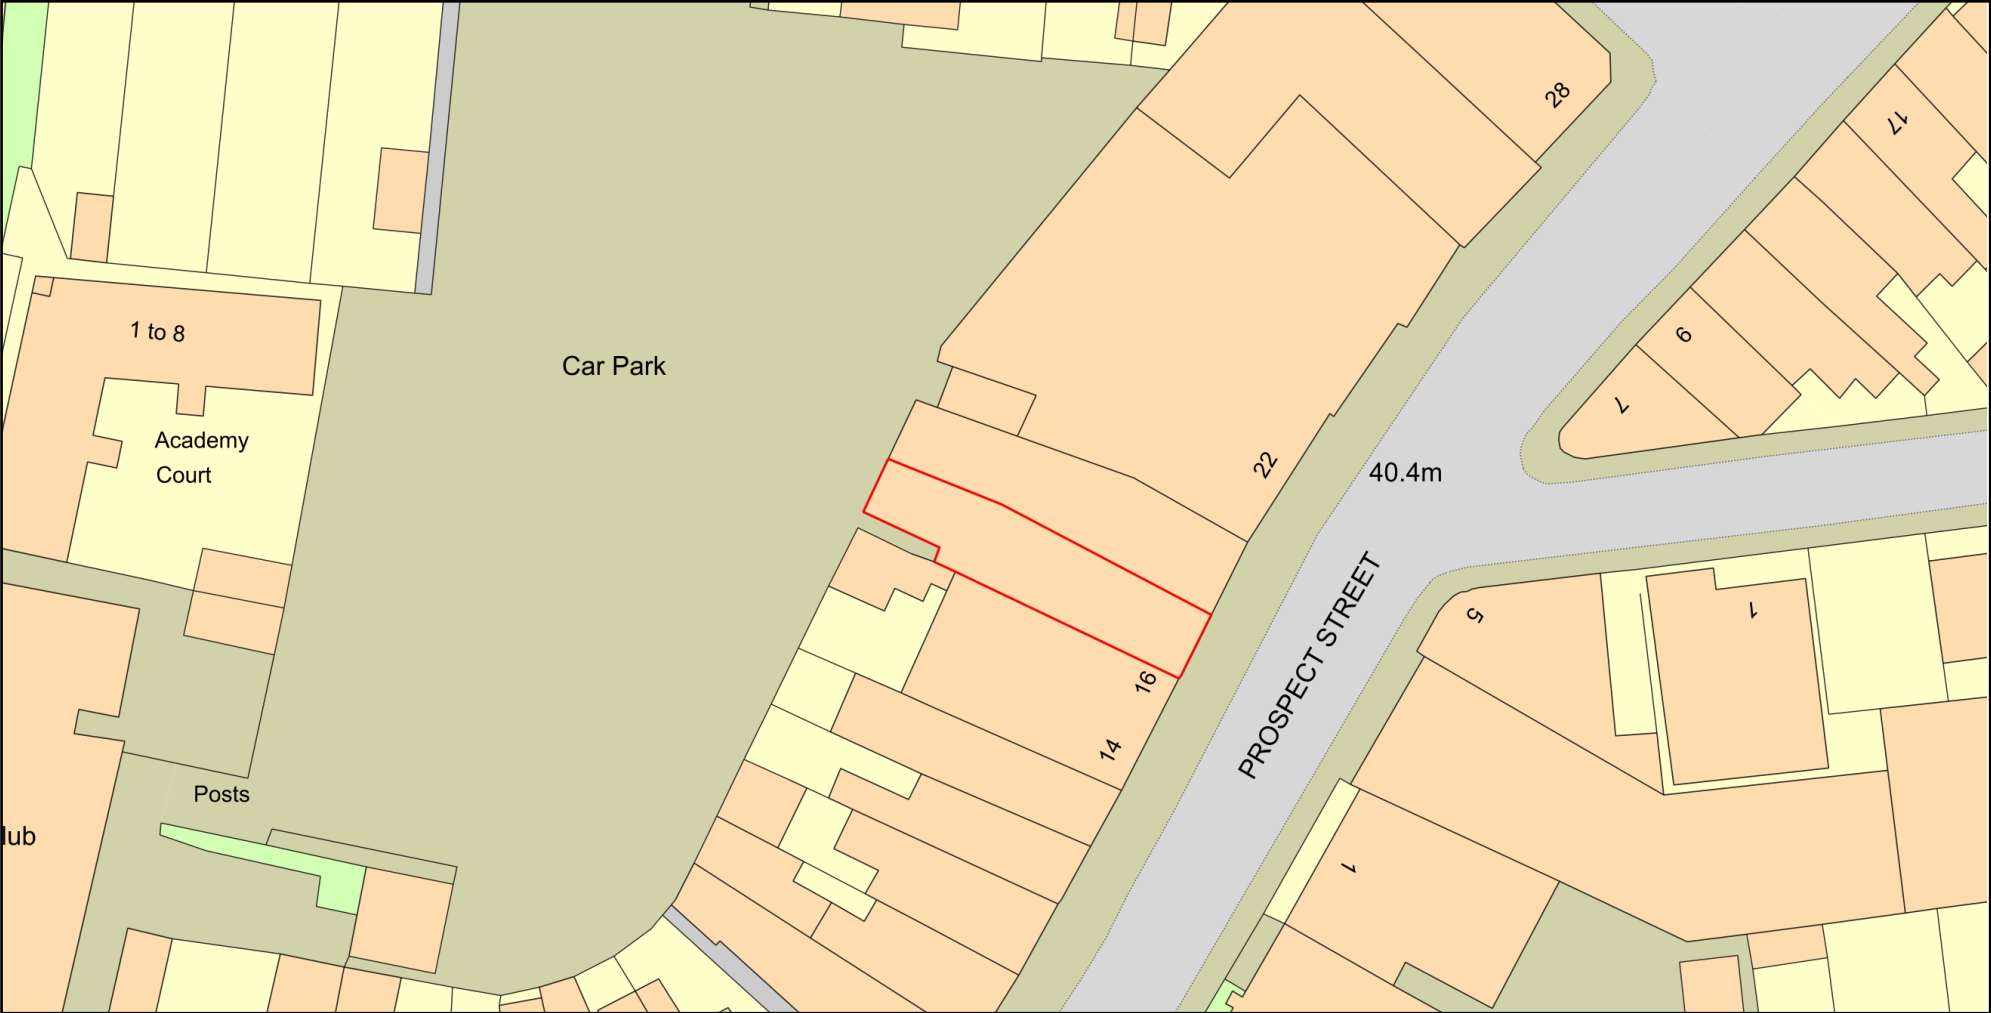