

Reading Council


Shelter Advertising Proposal

Bus Shelter O/S

160 Friar Street RG1 1HE

SITE PLAN & IMAGES

JCDecaux

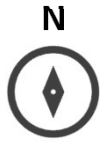

Bus Shelter outside

160 Friar Street


RG1 1HE

Easting:471592

Northing:173573



APPLICATION SITE

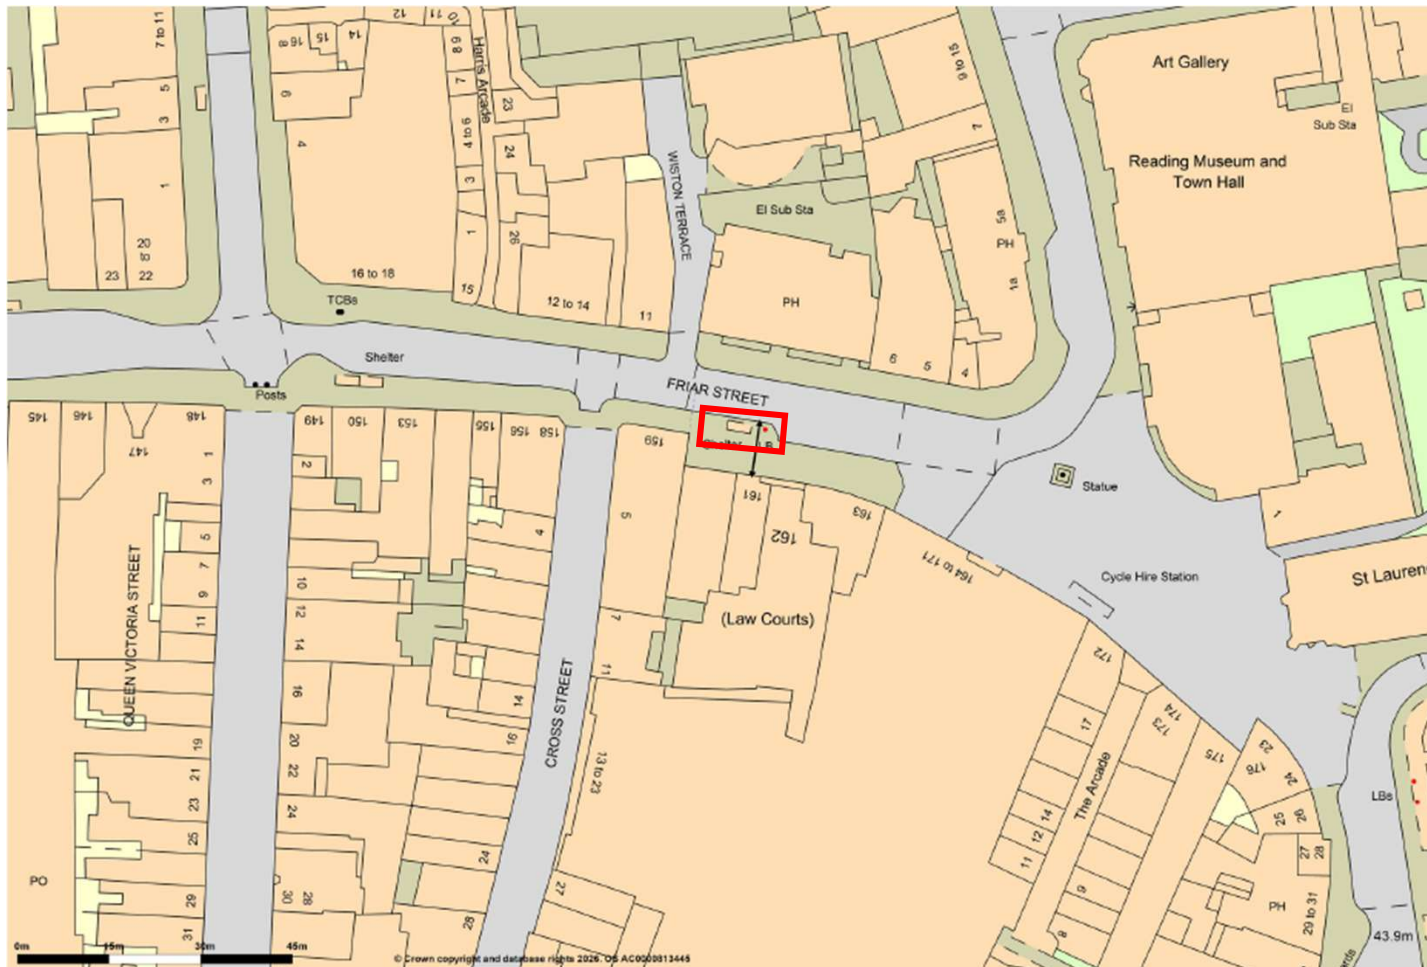

Scale 1:1250


0m

50m

100m



JCDecaux

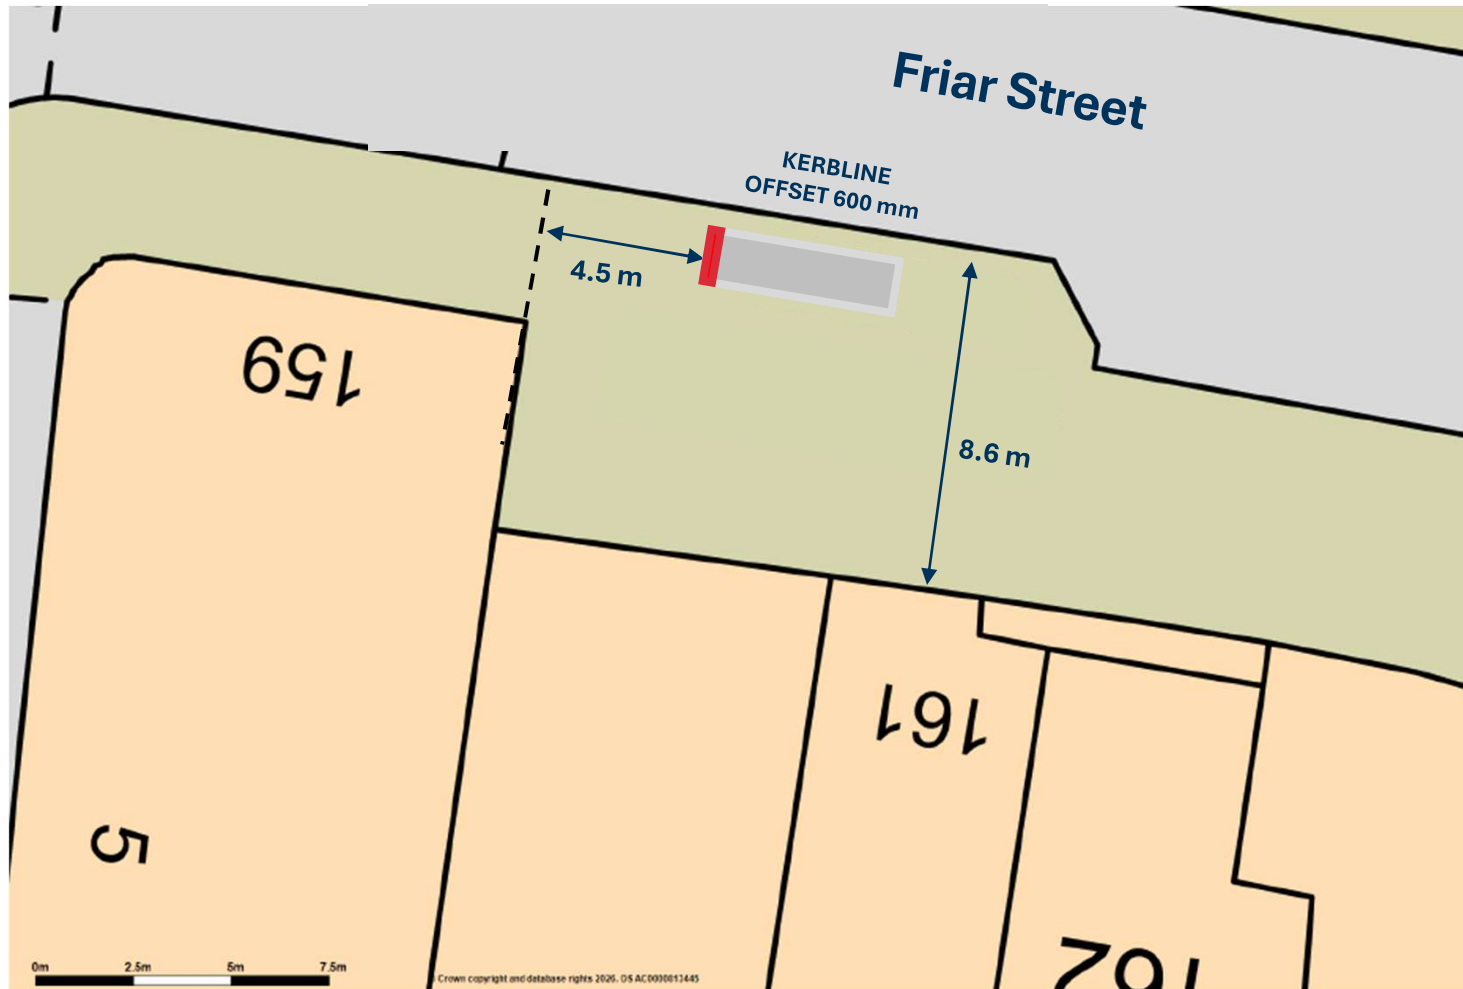

Bus Shelter outside

160 Friar Street

RG1 1HE

Easting:471592

Northing:173573



JCDecaux

Bus Shelter outside

160 Friar Street

RG1 1HE



SITE IMAGES