
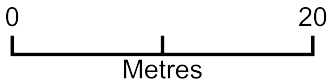


Site Plan

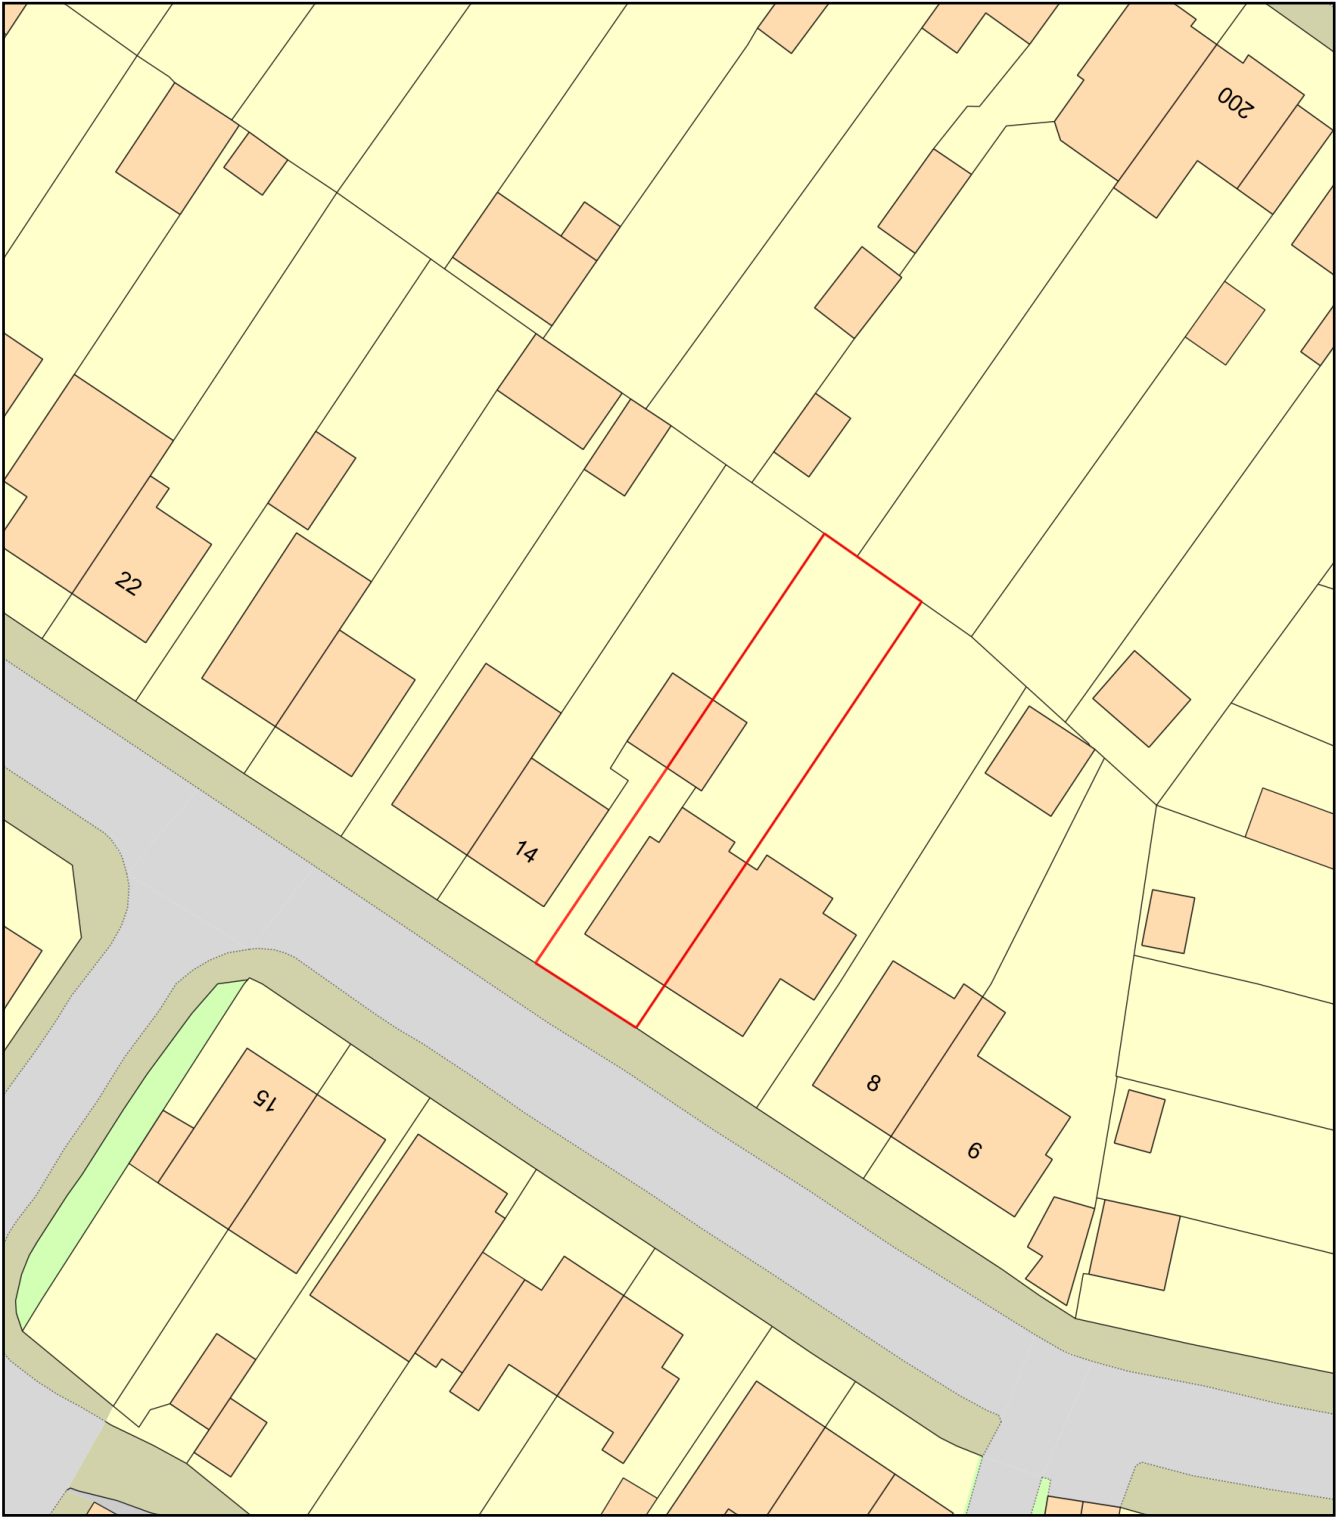

Plan Produced for: Inhaus Group
Date Produced: 11 Sep 2026
Plan Reference Number: TQRQM26254174416852
Scale: 1:500 @ A4