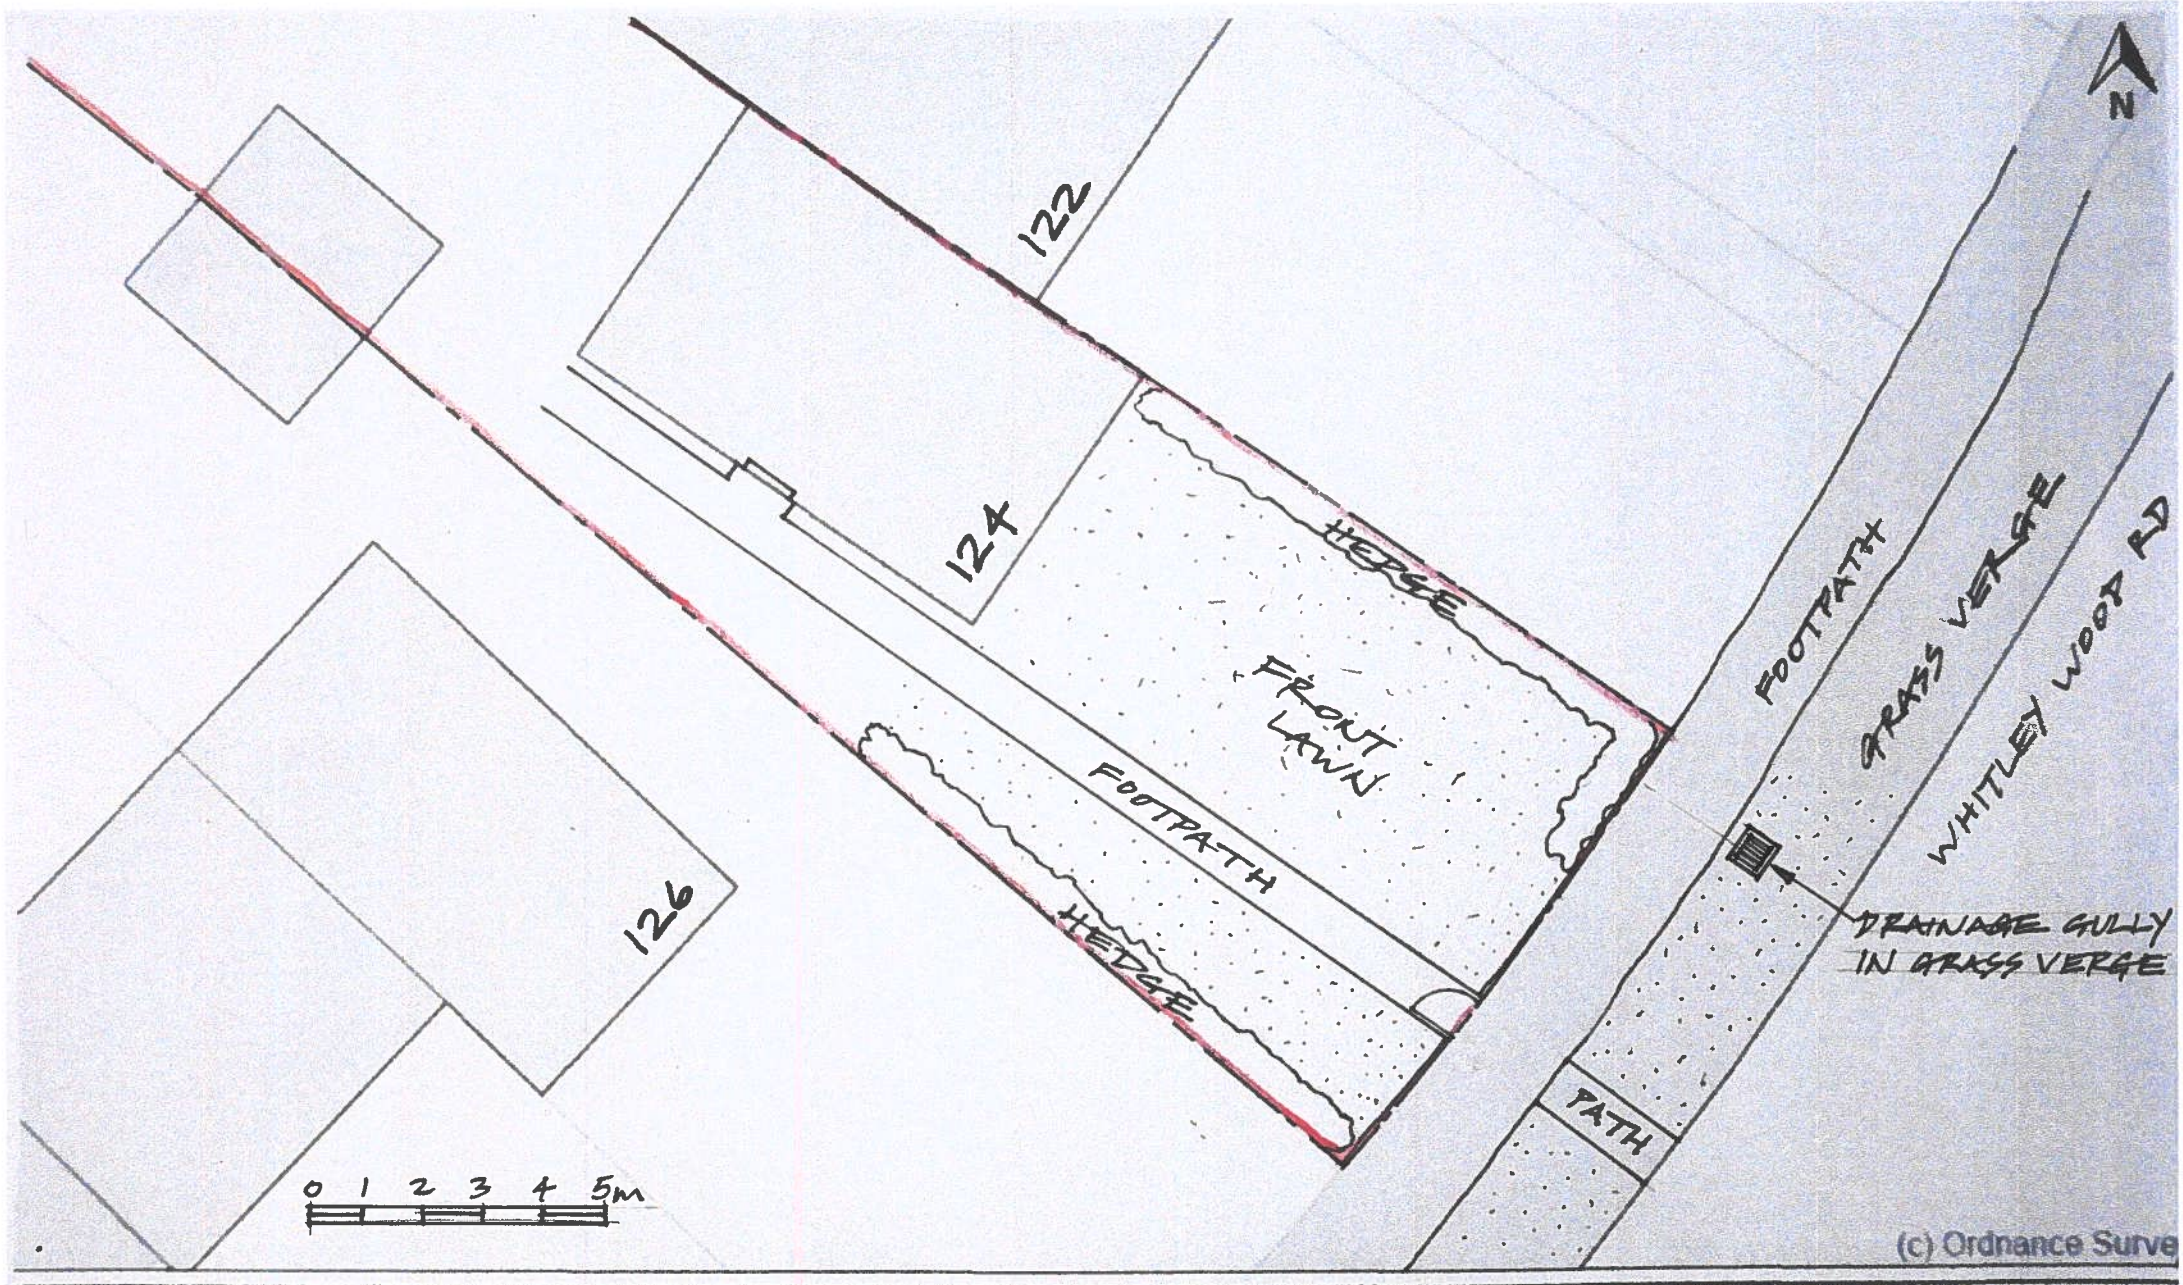

124 Whitley Wood Road, Reading RG2 8JG
Scale: 1:125
Printed on:2022-12-06 15:39:34

EXISTING SITE PLAN
Drg No WHIT-S1A Dec'22
REV A (1.2.23) DRAINAGE GULLY ADDED

geoplace

Reading Borough Council
Working better with you

© Crown copyright and database rights 2022 Ordnance Survey 100019672