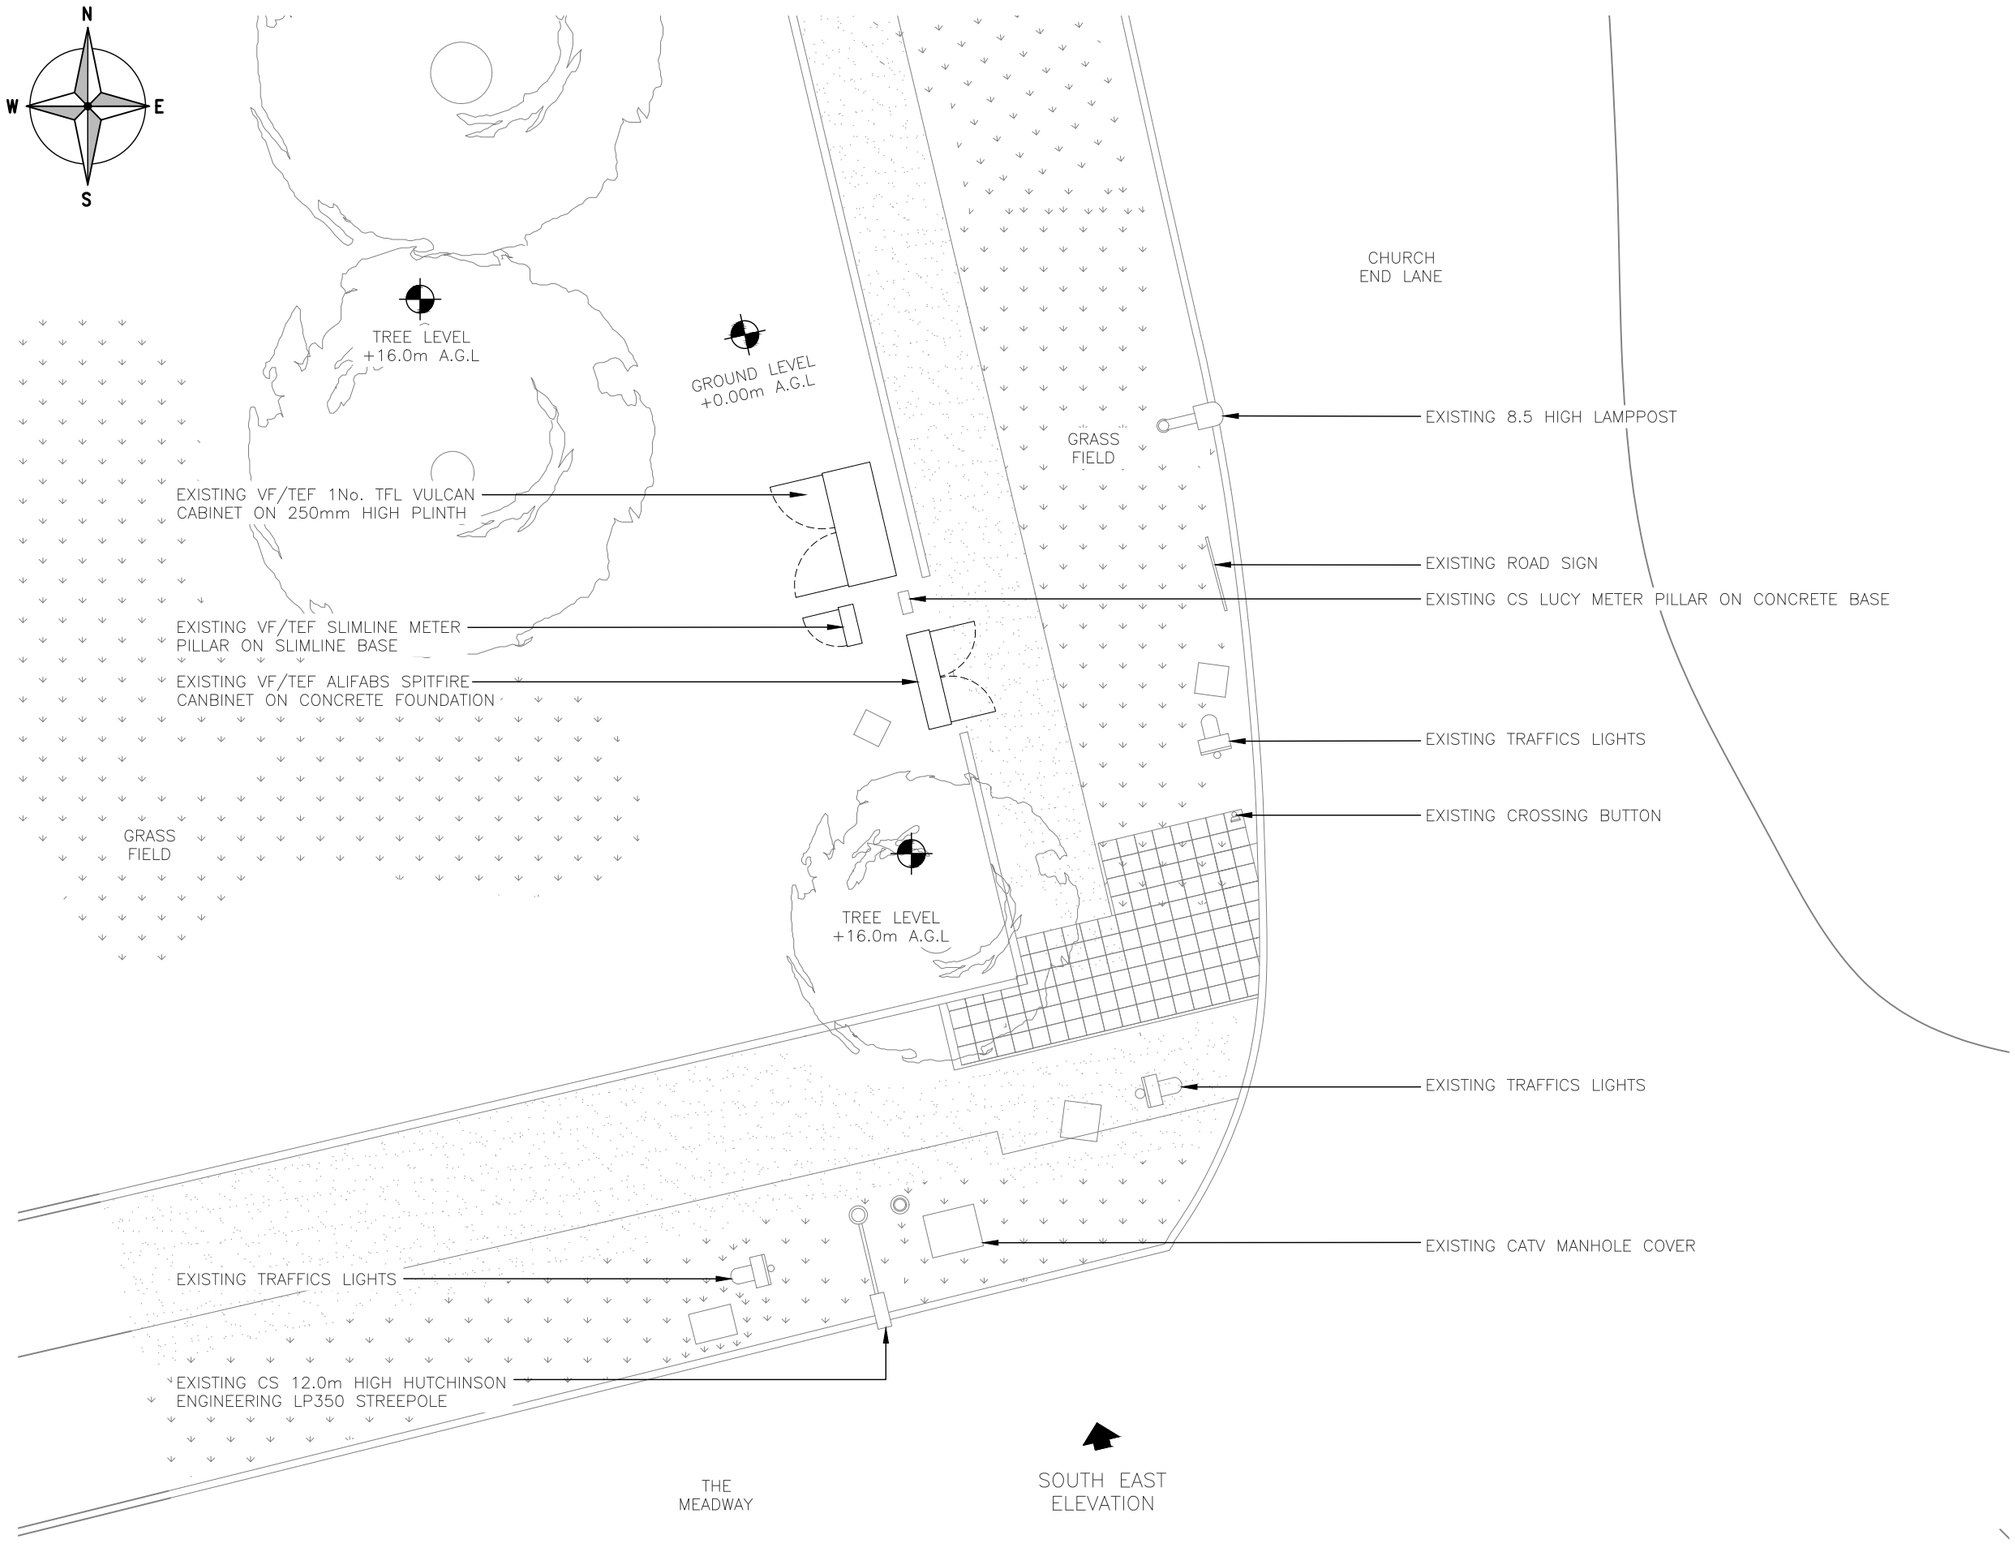


EXISTING SITE PLAN

(1:100)

0 1 2 3 4 5m

1:100

ALL DIMENSIONS ARE IN mm UNLESS NOTED OTHERWISE

N.G.R E: 467540 N: 173154

REV	MODIFICATION	BY	CH	DATE
A	Issued for Approval	JAB	WHT	17.02.2023

WHP Telecoms Ltd
Faraday Court
401 Faraday Street
Birchwood Park
Warrington WA3 6GA
Tel: 01925 424100 Fax: 01925 424101
e-mail: info@whptelecoms.com

cornerstone

Cell Name	Opt.
THE MEADWAY (CNR CHURCH END LA	–

Cell ID No

CORNERSTONE	VMO2	VF
13066223	N/A	47115_22

Site Address / Contact Details

CHURCH END LANE
READING
BERKSHIRE
RG30 4PL

Drawing Title: EXISTING SITE PLAN

Purpose of issue: PLANNING

Dwg Rev: A

Drawing Number: 200

Surveyed By: WHP

Original Sheet Size: A3

Pack Issue: A

Drawn:	Date:	Checked:	Date:
JAB	17.02.2023	WHT	17.02.2023