

SITE PLAN


SCALE
0 5 10 15 20 25
1:250

KEY PLAN


REVISIONS

SITE	13 - 16 MARKET PLACE		
DRAWING	SITE PLAN		
NUMBER	21/16/02B	DATE	APRIL 21
SCALE	1:250	PAPER	A1


DANKS BADNELL
CHARTERED ARCHITECTS
Kings Stables 3-4 Osborne Mews Windsor Berkshire SL4 3DE
www.danksbadnell.co.uk • enquiry@danksbadnell.co.uk • 01753 859880

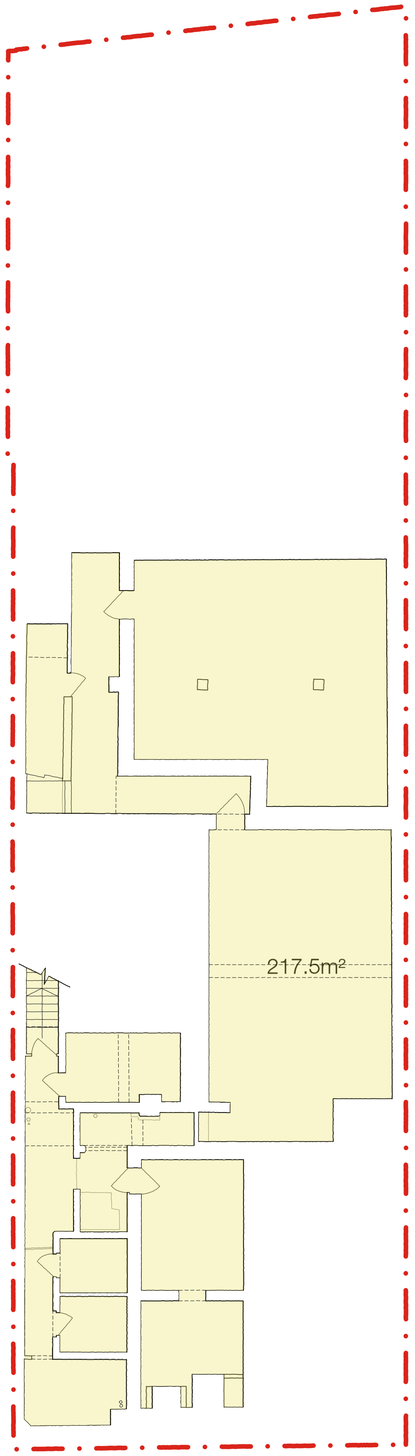

BASEMENT PLAN

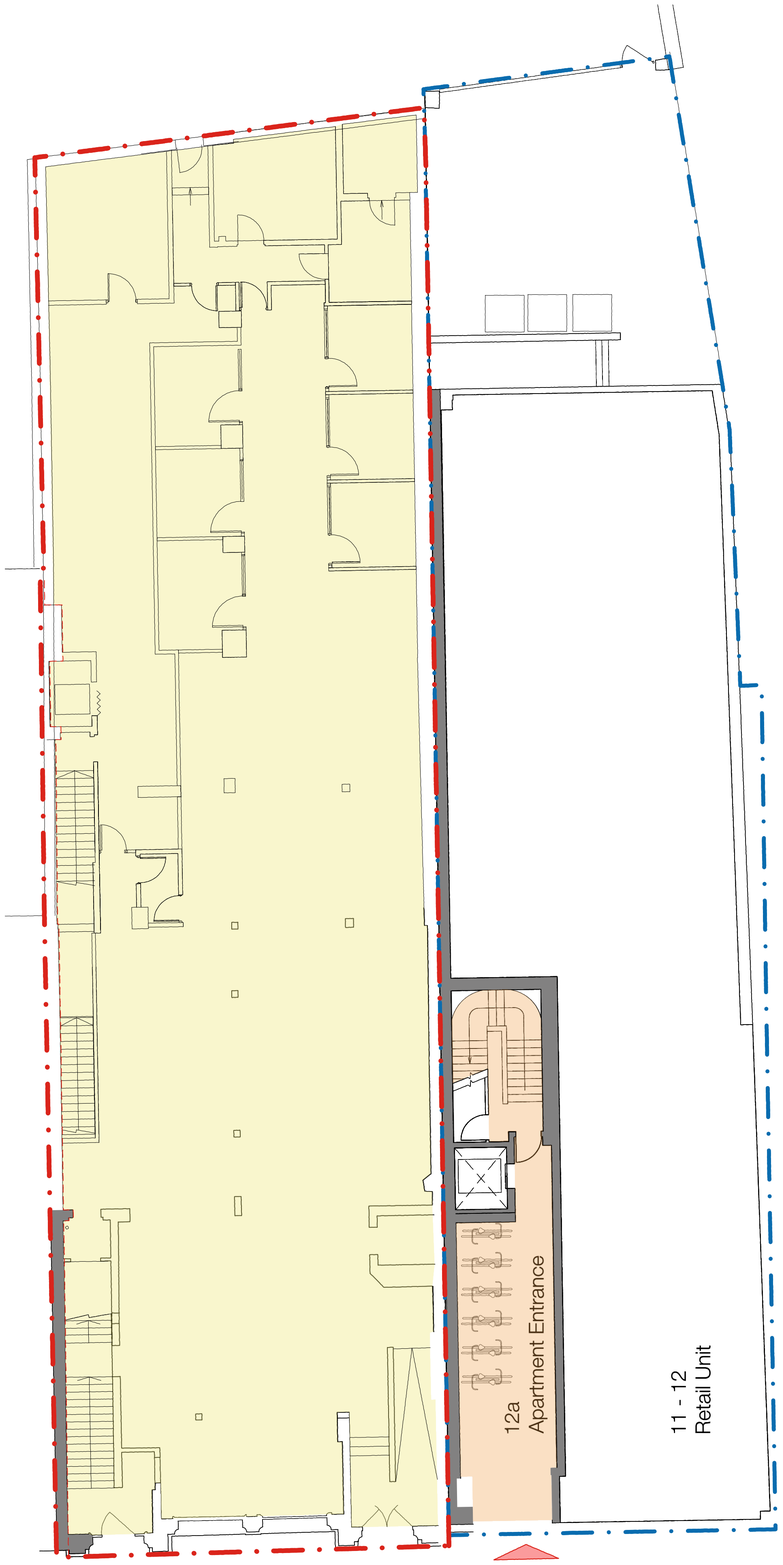

GROUND FLOOR PLAN

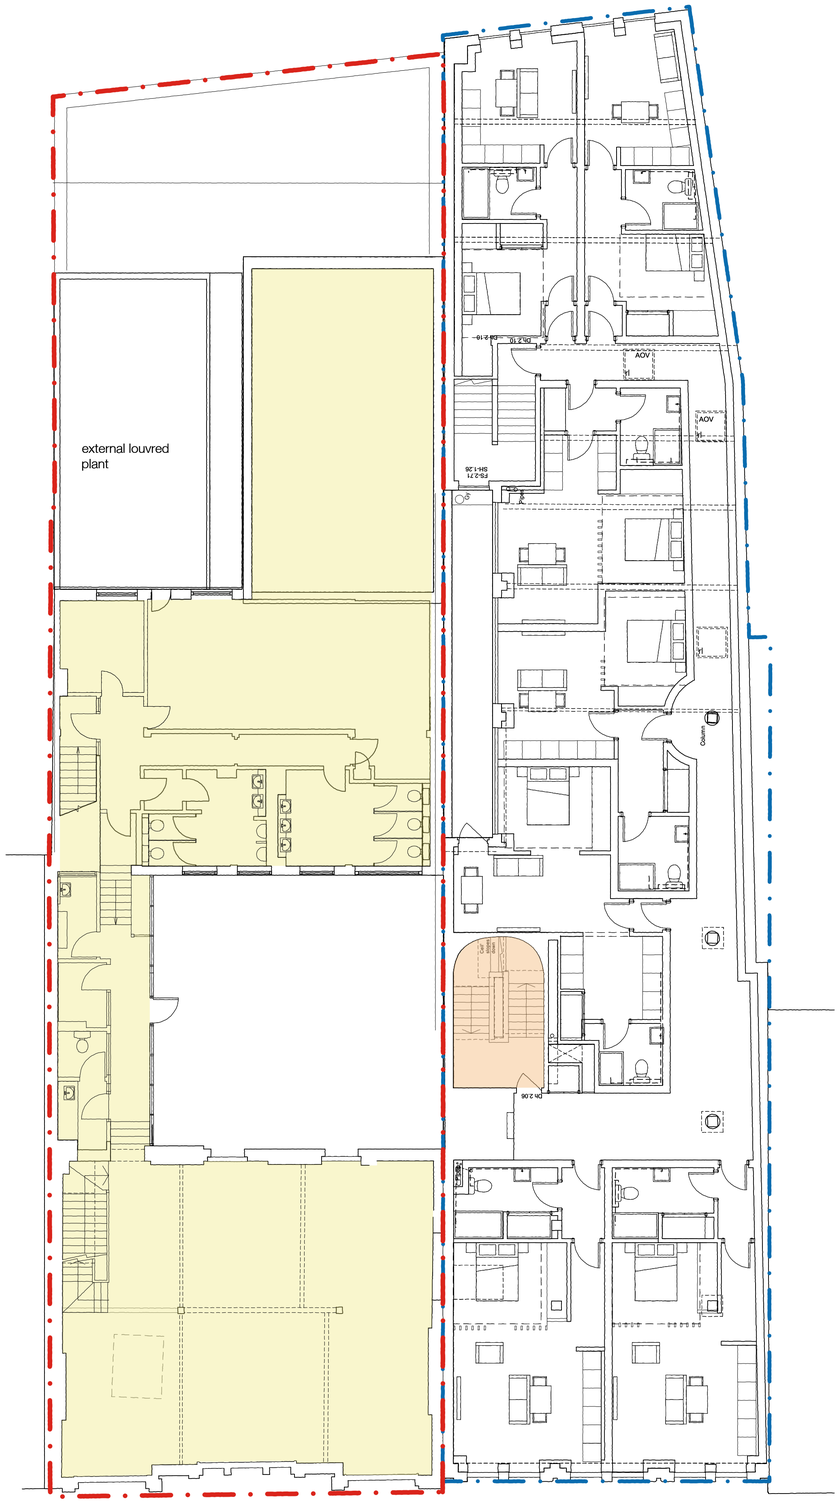

FIRST FLOOR PLAN

SCALE
0 2 4 6 8 10
1:100

KEY PLAN

Legend


Access from 12a for Listed Building Apartments

REVISIONS


B	FOLLOWING STRIP OUT WORKS	SEPT' 21
C		14/04/23
D	Amendments as per planning officer's comments	24/05/23

SITE	13 - 16 MARKET PLACE		
DRAWING	EXISITNG PLANS		
NUMBER	21/16/03D	DATE	APRIL 21
SCALE	1:100	PAPER	


DANKS BADNELL
CHARTERED ARCHITECTS
Kings Stables 3-4 Osborne Mews Windsor Berkshire SL4 3DE
www.danksbadnell.co.uk • enquiry@danksbadnell.co.uk • 01753 859880

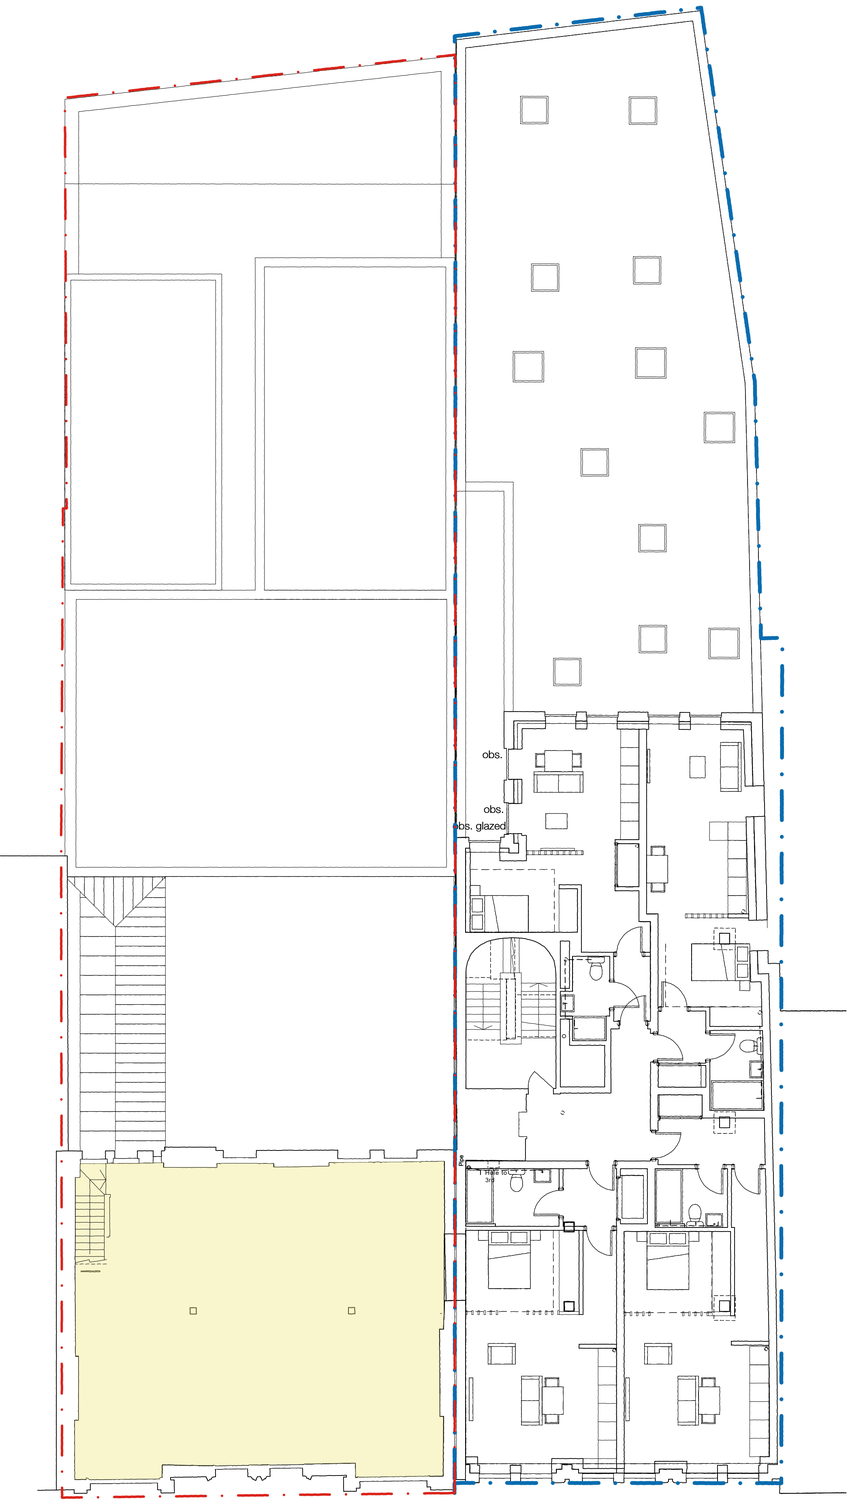

SECOND FLOOR PLAN

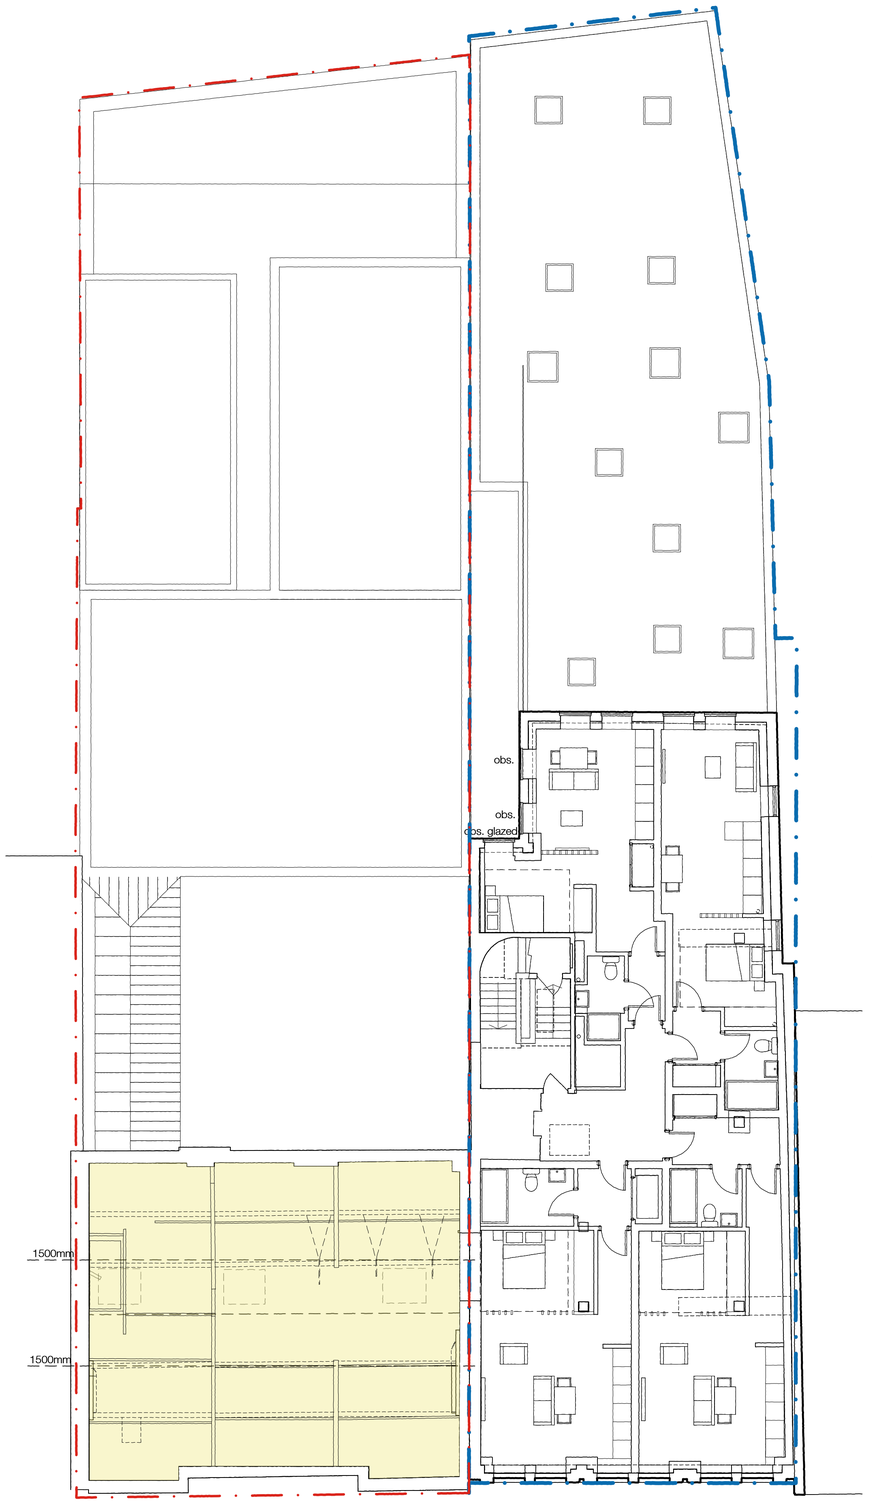

ATTIC FLOOR PLAN

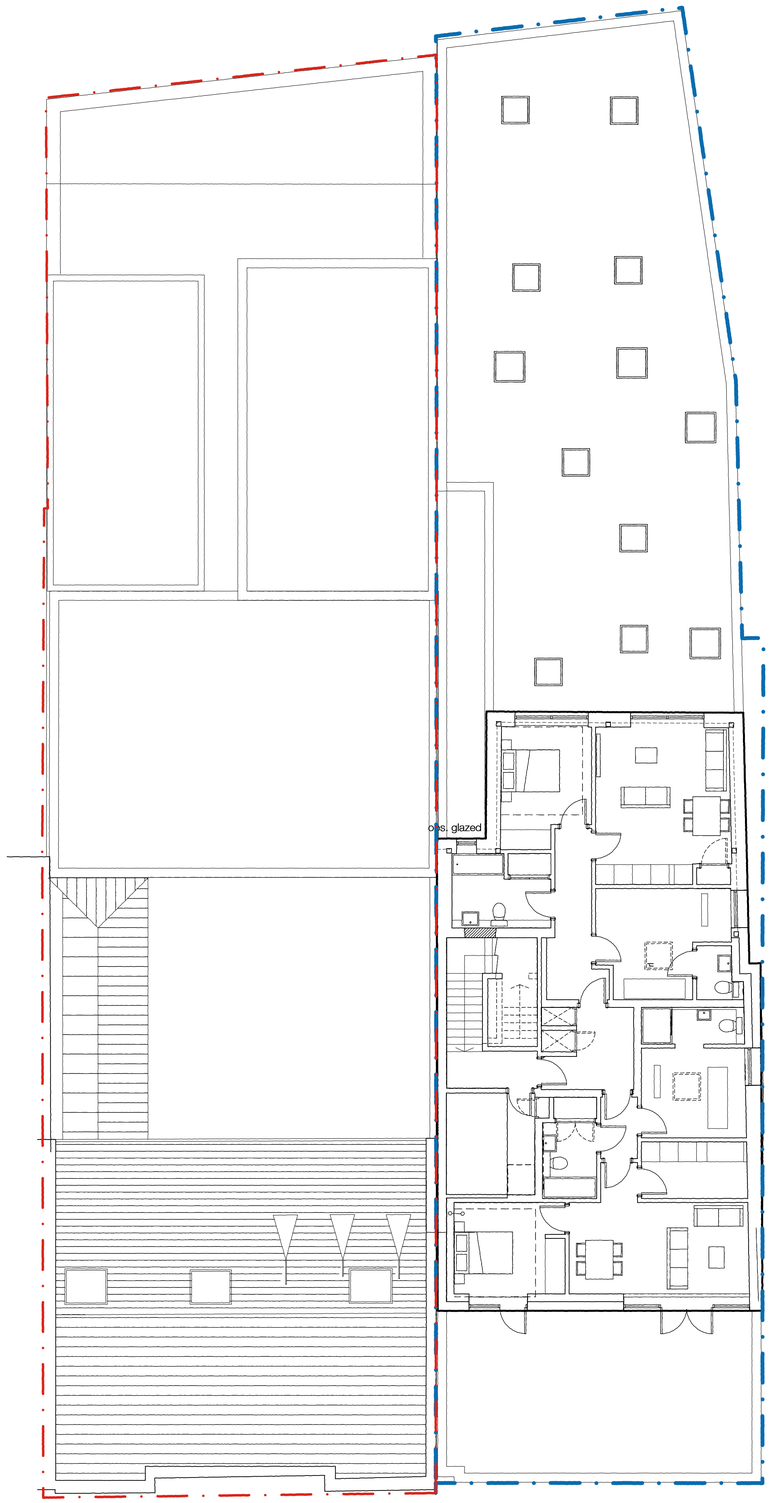

ROOF PLAN

SCALE

0 2 4 6 8 10

1:100

KEY PLAN



Legend


Access from 12a for Listed Building Apartments

REVISIONS

B	FOLLOWING STRIP OUT WORKS	SEPT' 21
C		14/04/23
D	Amendments as per planning officer's comments	24/05/23
E	Obscured note added	June '23

SITE	13 - 16 MARKET PLACE		
DRAWING	EXISITNG PLANS		
NUMBER	21/16/04E	DATE	APRIL 21
SCALE	1:100	PAPER	


DANKS BADNELL
CHARTERED ARCHITECTS
Kings Stables 3-4 Osborne Mews Windsor Berkshire SL4 3DE
www.danksbadnell.co.uk • enquiry@danksbadnell.co.uk • 01753 859880

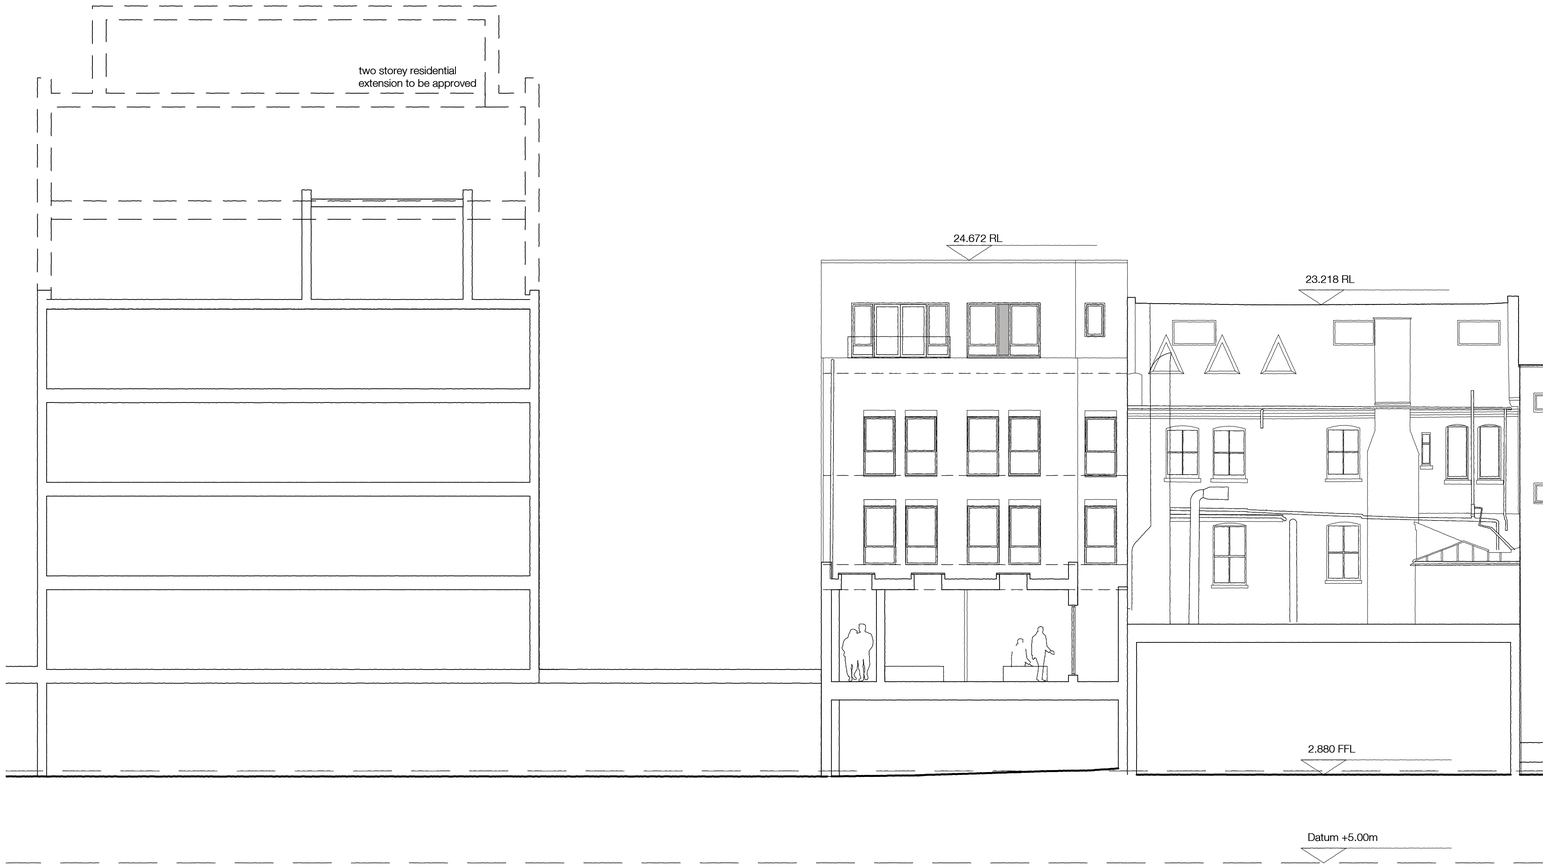

EXISTING REAR SECTION (EAST)



EXISTING REAR ELEVATION (EAST)

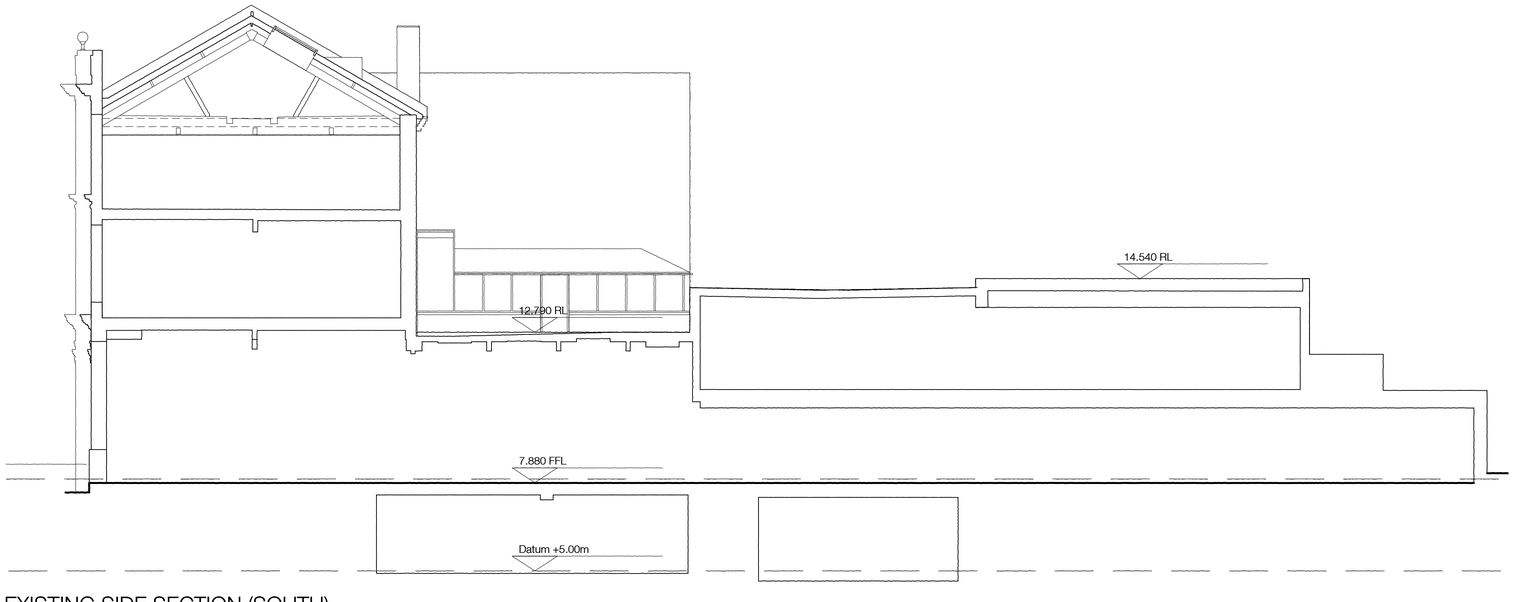

EXISTING SIDE SECTION (SOUTH)



EXISTING FRONT ELEVATION (WEST)

SCALE

0 2 4 6 8 10

1:100

KEY PLAN

REVISIONS

C	Addition of Existing Side Section (East)	24/05/23

SITE	13 - 16 MARKET PLACE		
DRAWING	EXISING ELEVATIONS		
NUMBER	21/16/05C	DATE	APRIL 21
SCALE	1:100	PAPER	A1


DANKS BADNELL
CHARTERED ARCHITECTS
Kings Stables 3-4 Osborne Mews Windsor Berkshire SL4 3DE
www.danksbadnell.co.uk • enquiry@danksbadnell.co.uk • 01753 859880




EXISTING SECTIONAL COURTYARD ELEVATION (EAST)



EXISTING SECTIONAL LIGHT WELL ELEVATION TO 11-12

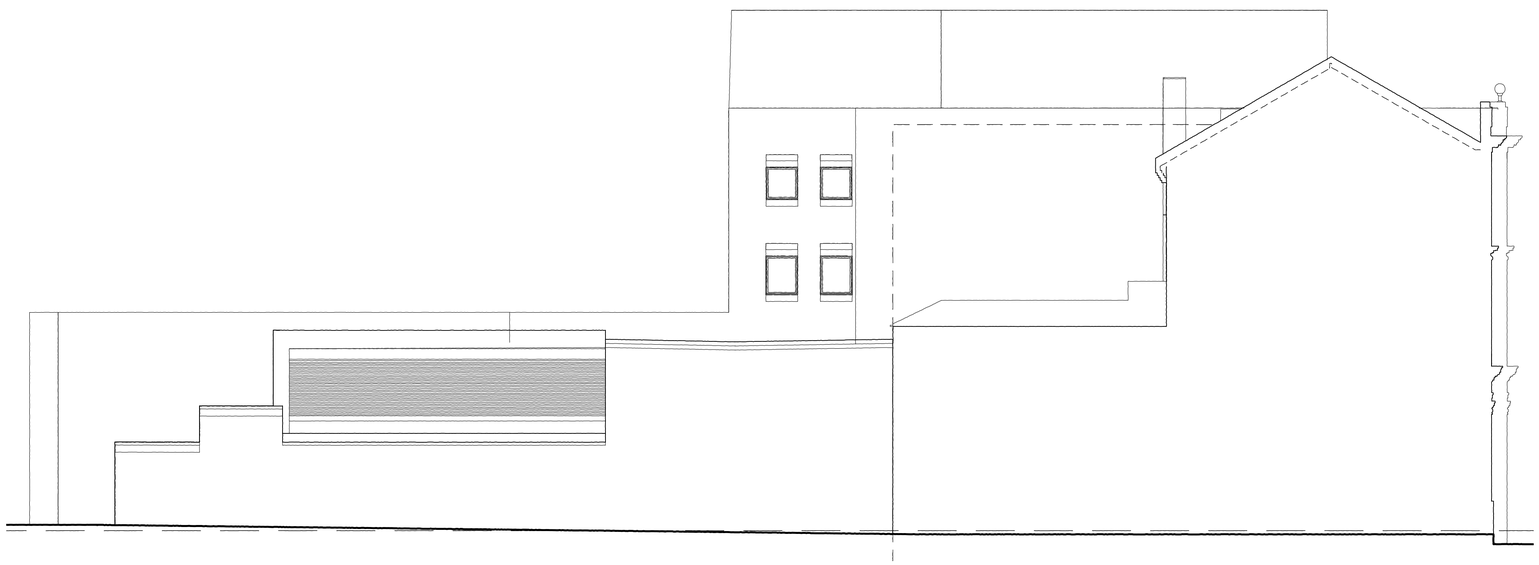

EXISTING SIDE ELEVATION (NORTH)

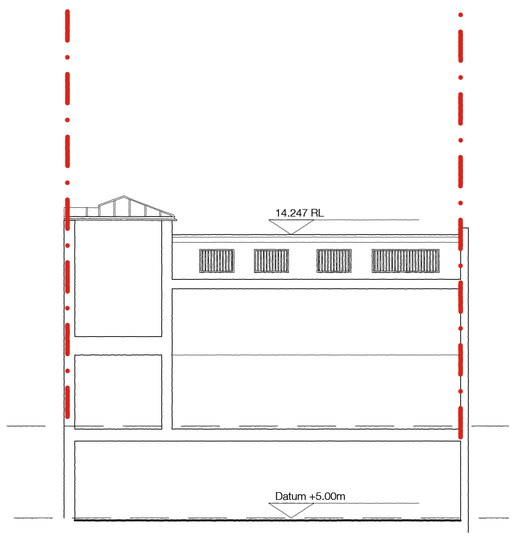

EXISTING SECTIONAL COURTYARD ELEVATION (WEST)

SCALE
0 2 4 6 8 10
1:100

KEY PLAN

REVISIONS
A Addition of Existing Sectional Light Well Elevation 24/05/23

SITE 13 - 16 MARKET PLACE
DRAWING EXISING ELEVATIONS
NUMBER 21/16/06A DATE NOV 21
SCALE 1:100 PAPER A1

DANKS BADNELL
CHARTERED ARCHITECTS
Kings Stables 3-4 Osborne Mews Windsor Berkshire SL4 3DE
www.danksbadnell.co.uk • enquiry@danksbadnell.co.uk • 01753 859880