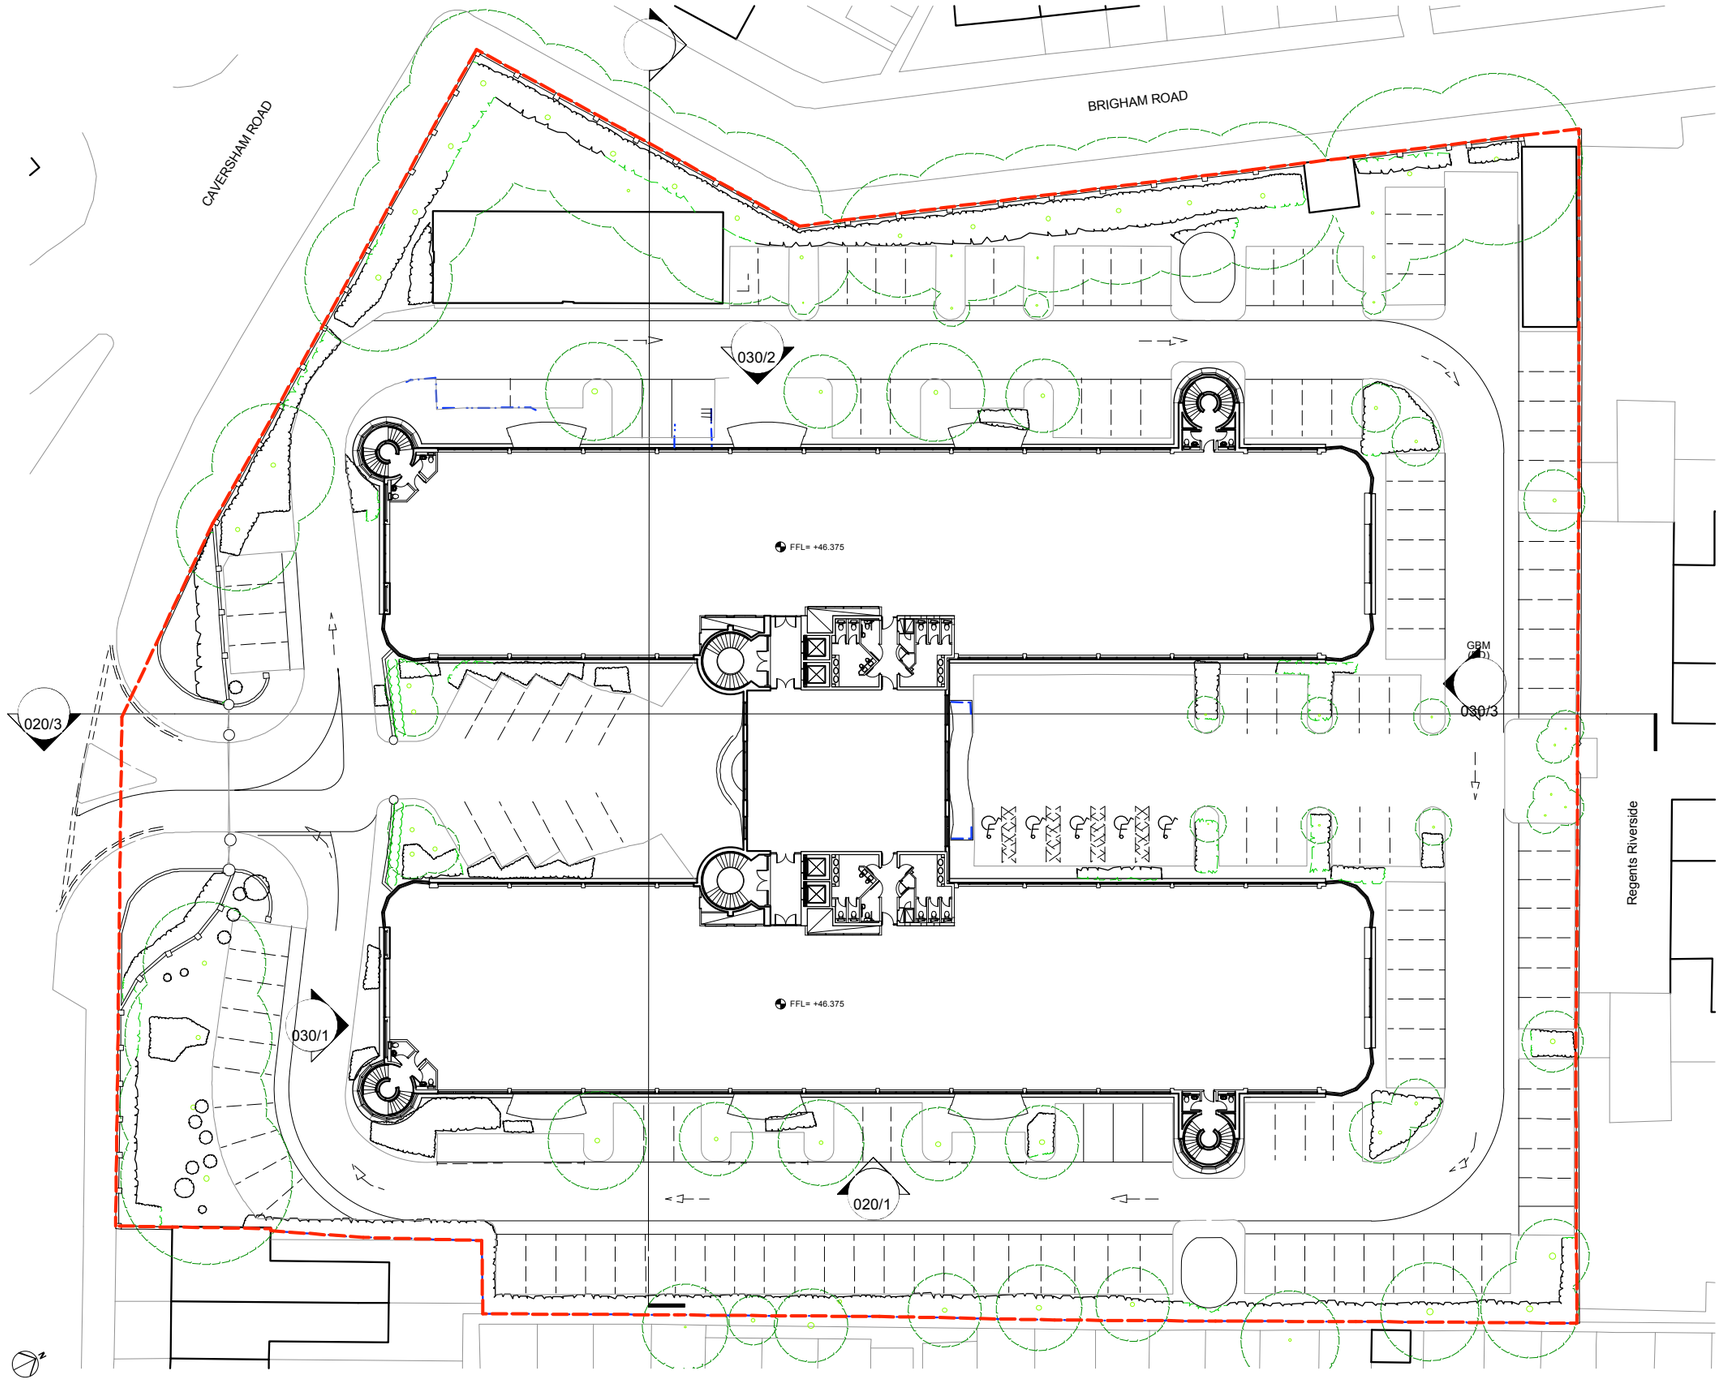


KEY

OS/map background used under licence. Ordnance Survey, (c) Crown Copyright 2019. All rights reserved


Redline property line as shown on HM Land Registry sheet SU7174SW, title no BK73390

Exterior of building not altered, outline on plan as per survey
Landscape not altered, layout shown as per topographical survey

UNIT KEY

1 Bedroom flat
2 Bedroom flat
3 Bedroom flat

*Refer to Area Schedule for full breakdown

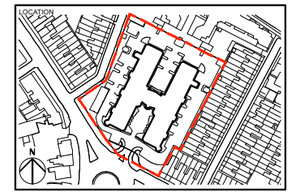

0 5 10 20

DATE:	REVISION:	REVISION COMMENTS:	AUTHOR:	CHECKED:
07.03	-	First issue	VP	

GREAT BRIGHAMS MEAD

DRAWING NAME:

EXISTING SECOND FLOOR PLAN

PROJECT NO:	DRAWING NO:	REVISION:	SCALE @ SIZE:
P1048	EX003		1:500 @ A3
START DATE:	FIRST AUTHOR:		1:250 @ A1
03.2022	VP		

PEEK | Architecture + Design Ltd
Address: 12-13 Poland Street, London, W1F 8QB
Web:www.peekarchitecture.co.uk | Email:georgina@peekarchitecture.co.uk | Tel:0207 734 3094