REV	COMMENTS	DATE

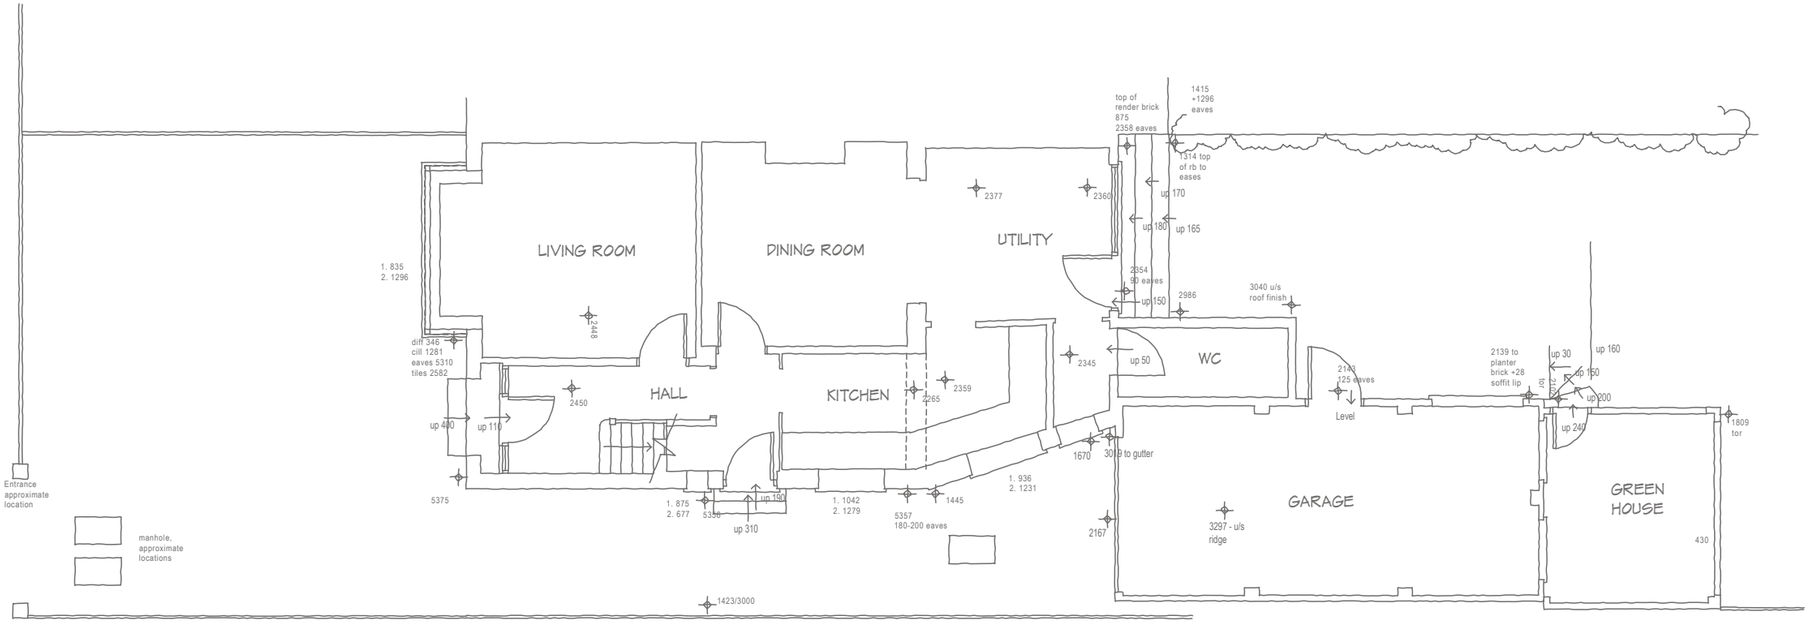

GROUND FLOOR PLAN

1:100 scale Bar
This Drawing has been produced for printing onto A3 size paper,

0m 1m 4m
0.5m 2m 8m

SHAUN·TANNER
ARCHITECTURE & PLANNING
www.stlarchitecture.co.uk studio@stlarchitecture.co.uk 0118 989 0808

CLIENT Mr A. Catline

PROJECT 31 Brunswick Hill, Reading, Berkshire, RG41 7YU.

DRAWING EXISTING GROUND FLOOR PLAN

STATUS survey DATE Aug2022

SCALE 1:100@ A3 DRAWN DN CHECKED NO 3860/101 REV

THIS DRAWING MUST NOT BE SCALED UNLESS ISSUED FOR PLANNING PURPOSES. ALL DIMENSIONS ARE TO BE VERIFIED PRIOR TO SETTING OUT, COMMENCING WORK, OR PRODUCTION OF FABRICATION DRAWINGS. REPORT ANY DISCREPANCIES TO THE SUPERVISING OFFICER IMMEDIATELY. ©