0 1 5 10m

Scale 1:100

Site Address:

18 Tymawr, Reading, RG4 7XR

PLANNING

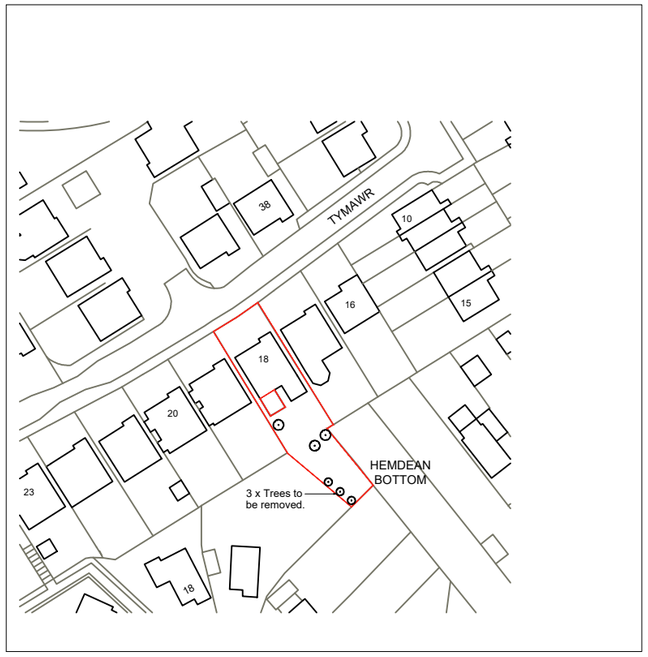

SITE PLAN: Scale 1-1250

SCALE BAR: 1-1250

N

© Crown copyright and database rights 2021 OS 100035409
Reproduction in whole or in part is prohibited
without the permission of Ordnance Survey.

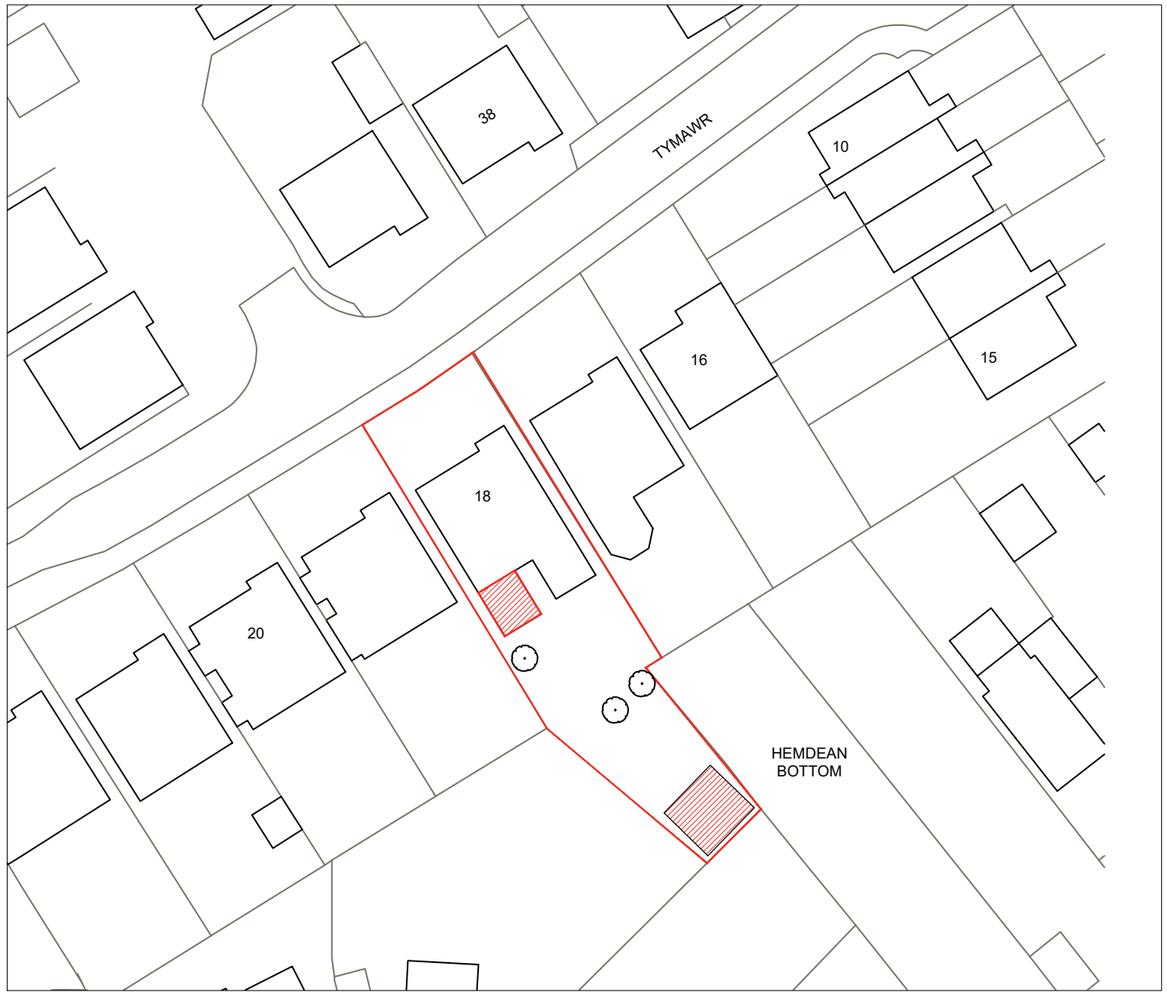

BLOCK PLAN: Scale 1-500

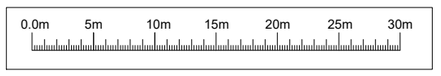

SCALE BAR: 1-500

KEY

- Area of Proposed Extension
- Site Boundary
- Outline of Property

Rev	Date	Description	Drn By
-	-	-	-
-	-	-	-
-	-	-	-

NOTES
1. This drawing is copyright of: Kennet Design LTD. Reproduction is only to take place with our written authority.
2. These Plans are subject to 'Planning and Building Regulation Approval' or any other statute in law before building commences.
3. Any structural work where mentioned on the drawing is subject to a qualified structural and civil engineer calculations before building work commences.
4. All drawings marked preliminary or planning are not to be built or manufactured from.
5. If any discrepancies are found in the drawings these are to be brought to the attention of Kennet Design for rectification.
6. Boundary line indicative only. Exact location must be determined on site before building work commences.

Drawing Title:
Site plan & Block plan

Project & Drawing Number:
Drawing.Number. WR_D-01

Rev: /

Scale: 1:100

Sheet size: A3

Date: APR '21

4 Scotchel Green
Pewsey
Wiltshire
SN9 5AU
info@kennetdesign.co.uk
www.kennetdesign.co.uk

KennetDesign
ARCHITECTURE & PLANNING