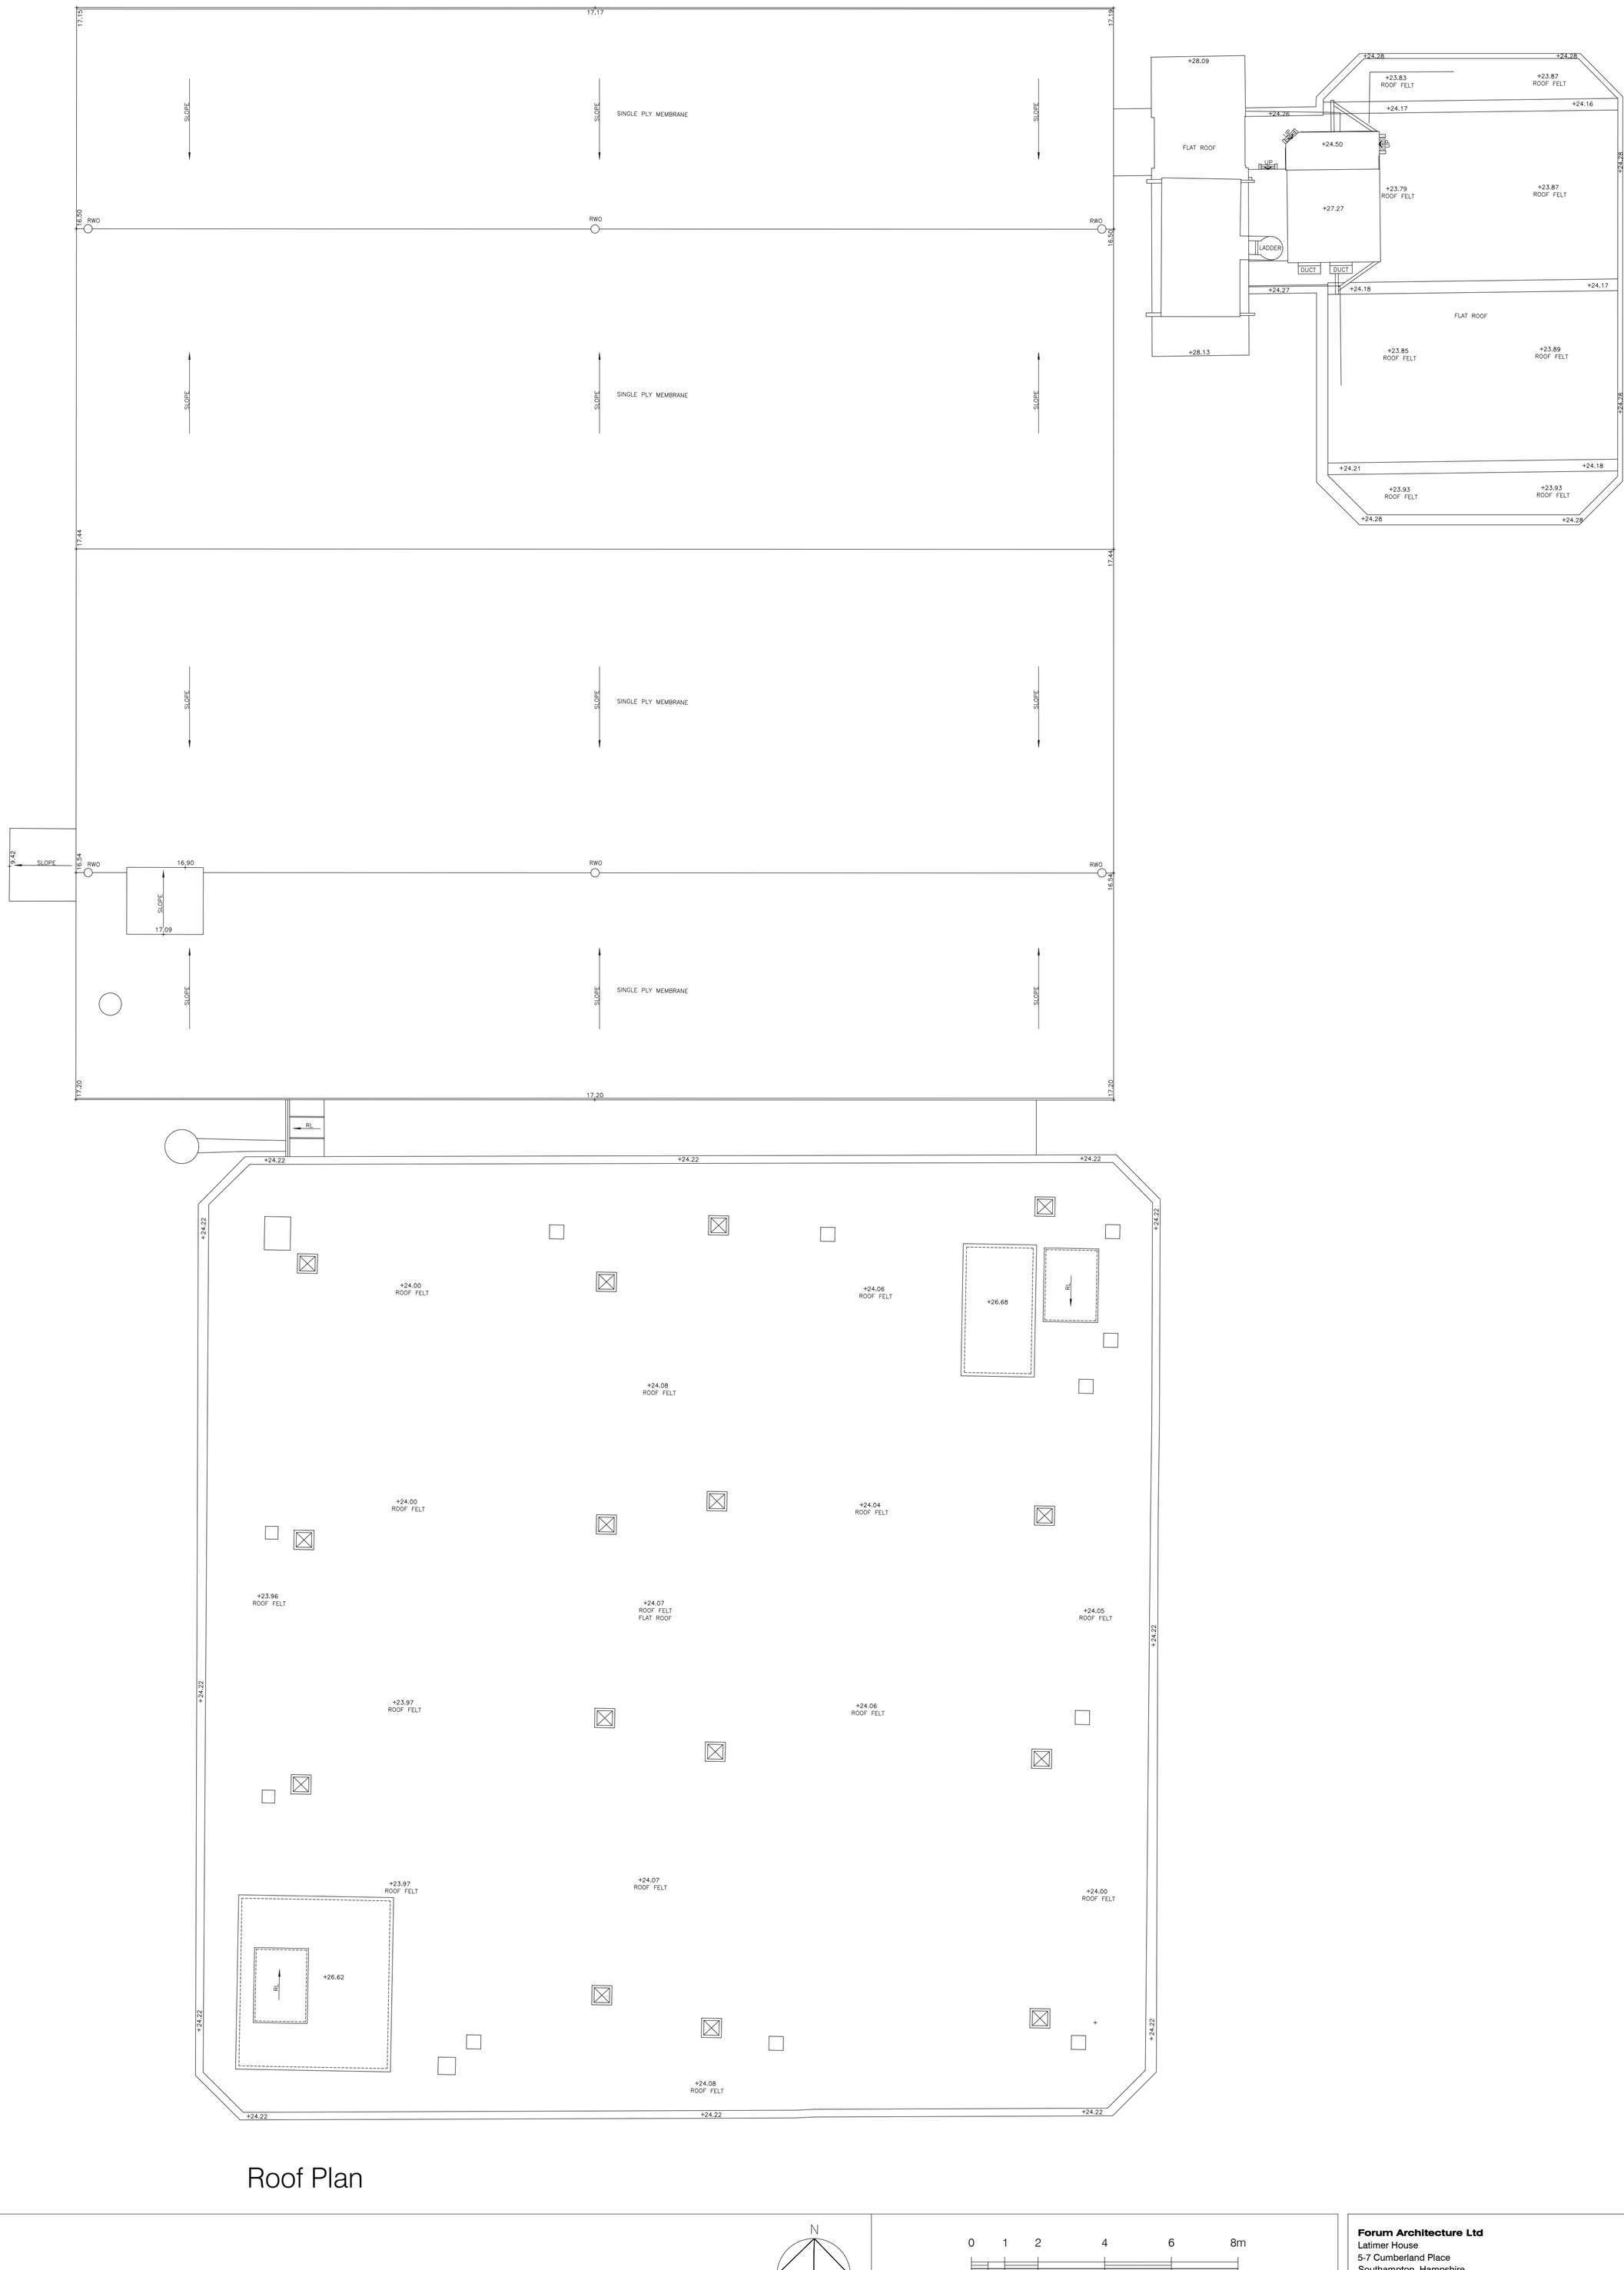

Roof Plan

Notes

N

0 1 2 4 6 8m

Scale Bar 1:100

STATUS	REV	DATE	DESCRIPTION
PL	P1	10.12.21	PLANNING ISSUE

Scaled dimension are not to be used for construction
Contractor to check all dimensions and report omissions and errors to the Architect

Forum Architecture Ltd
Latimer House
5-7 Cumberland Place
Southampton, Hampshire
SO15 2BH

tel: 023 8154 2555

FORUM architecture
www.forumarchitecture.co.uk

CLIENT
Magenta Storage Limited

PROJECT
Conversion of existing building into a self-storage facility
2-4 Darwin Close, Reading, RG2 0RB

DRAWING TITLE
Existing Roof Plan

DRAWING STATUS
PL: PLANNING

DWN BY: PS
ORIGINATOR No.: 21006
CHK BY: TG
SCALE: 100 @A1

PROJECT | ORIGINATOR | ZONE | LEVEL | TYPE | ROLE | CLASSIFICATION | NUMBER
DCR-FORUM-01-05-DR-A-XX - P205

REVISION: P1